


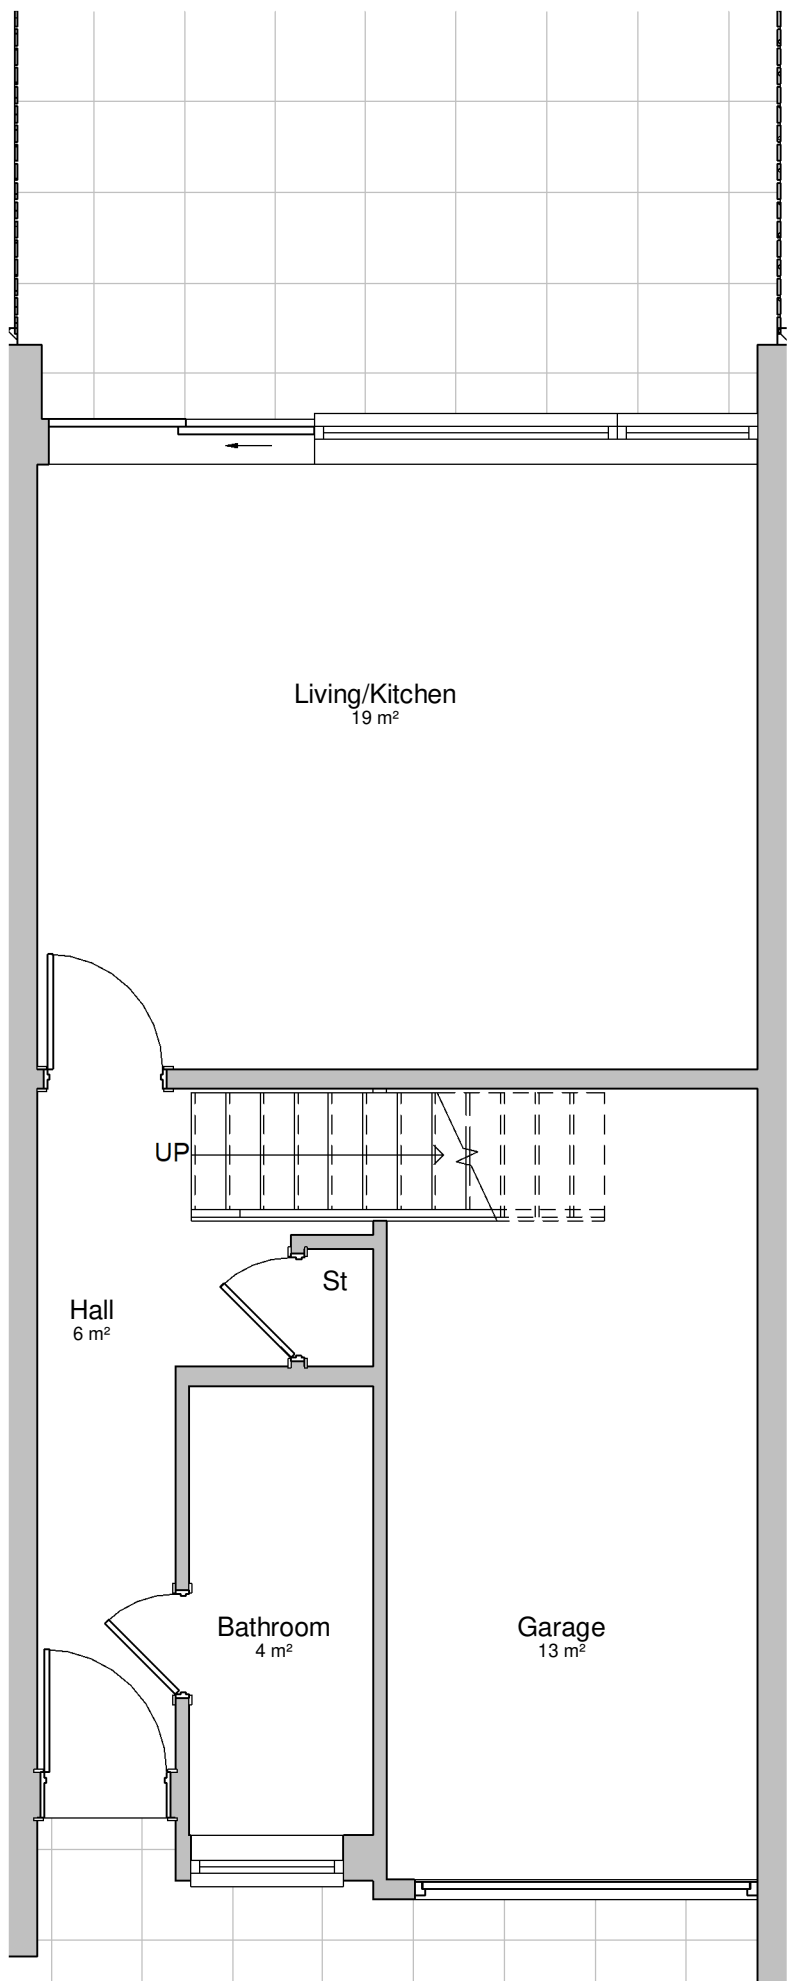
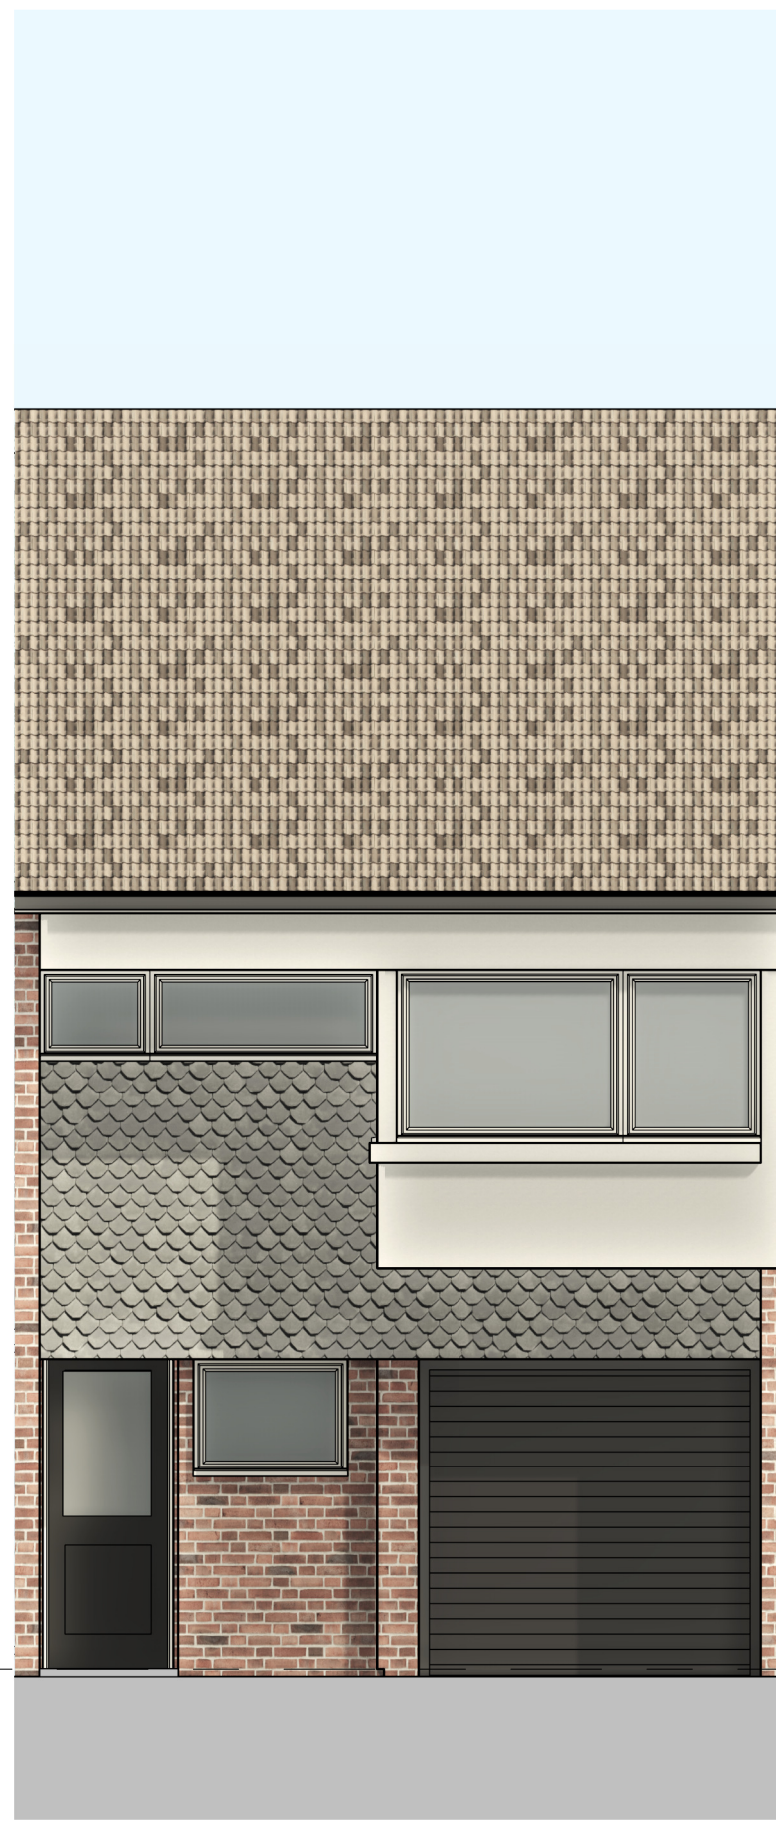


 



Ground Floor
1 : 50

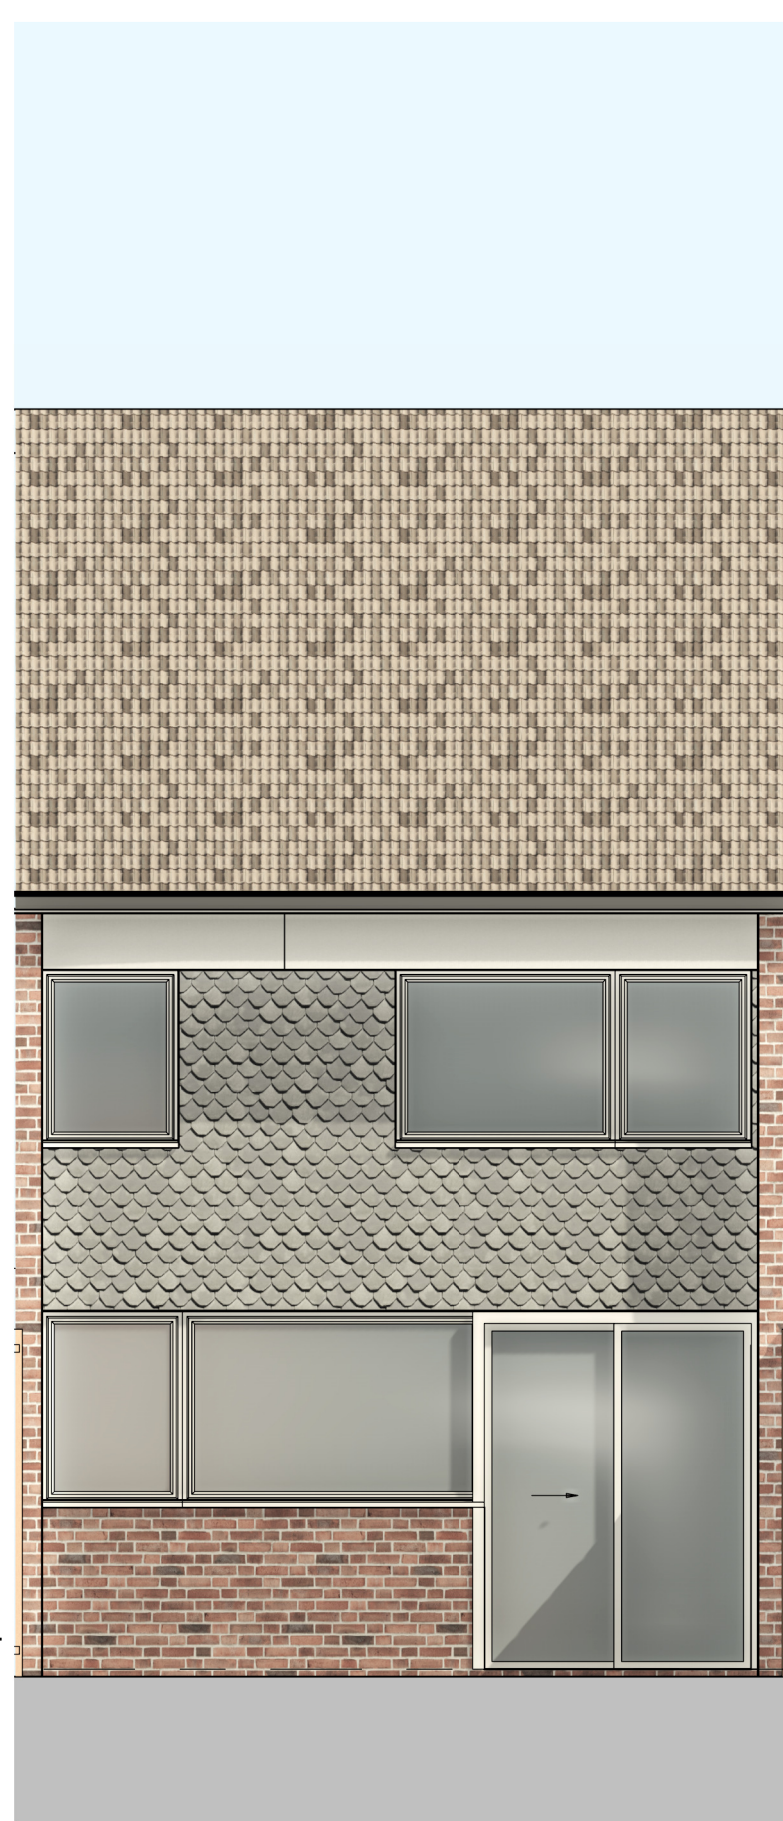

Front Elevation
1 : 50

 



Rear Elevation
1 : 50

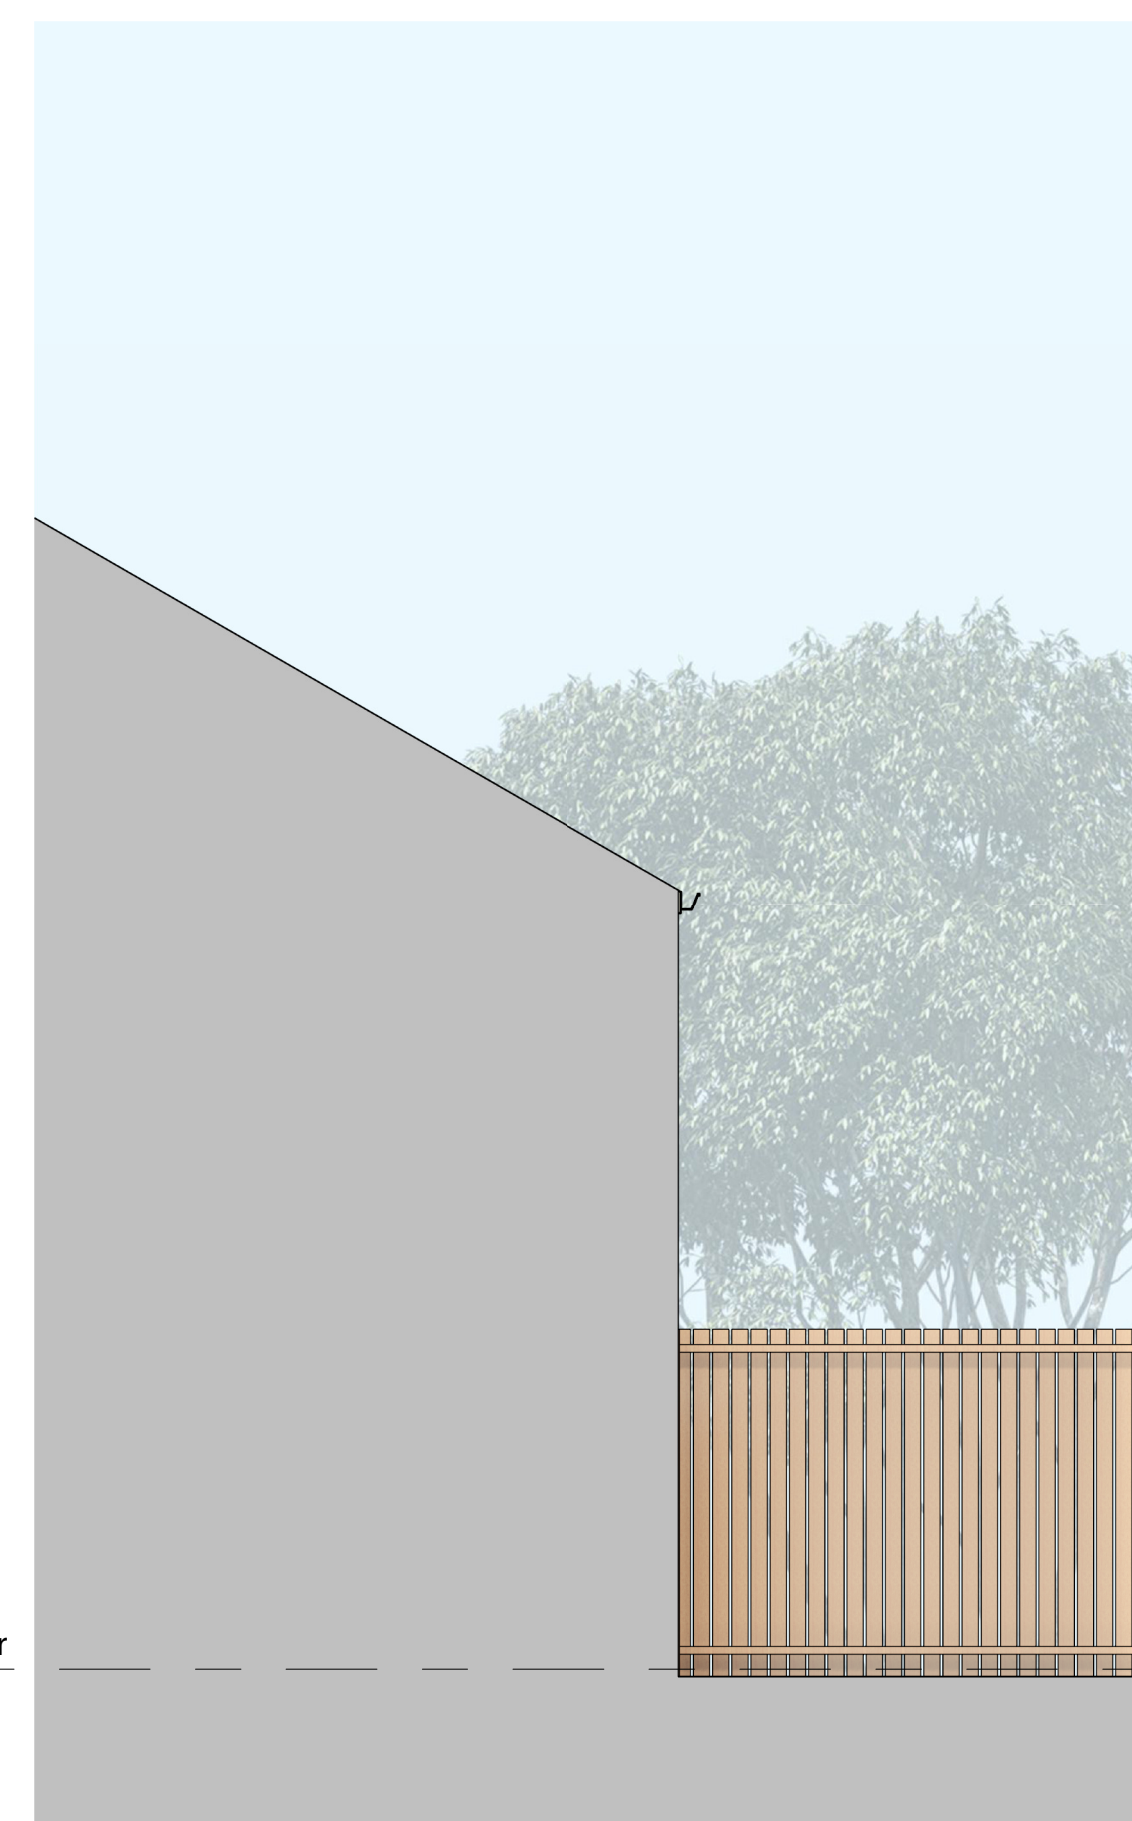 

Right Elevation
1 : 50




3D View

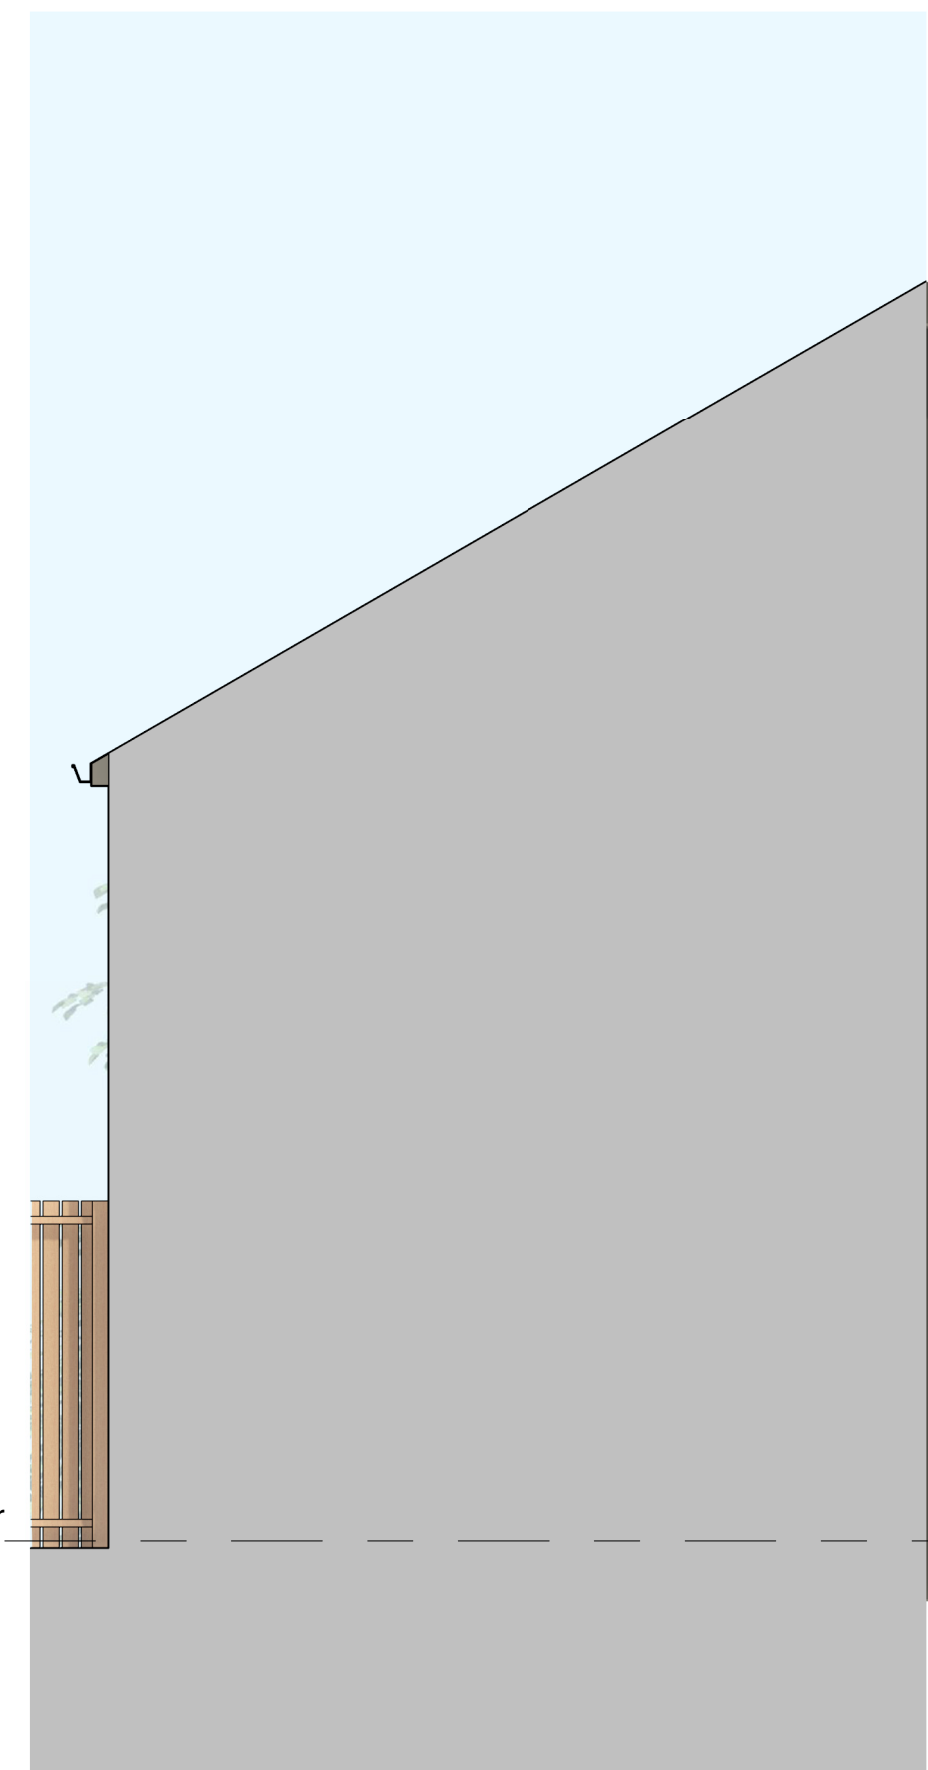 

Left Elevation
1 : 50

This drawing is protected under copyright

 

Rev	Description	Date

PROJECT		
17 Ivy Close DA12 5NP		
TITLE		
Existing Drawing		
CLIENT		
DRAWN BY Ak	CHECKED BY Ak	DATE 25/11/25
SCALE (@ A1) 1 : 50		PROJECT NUMBER 783
DRAWING NUMBER PL003		REV