



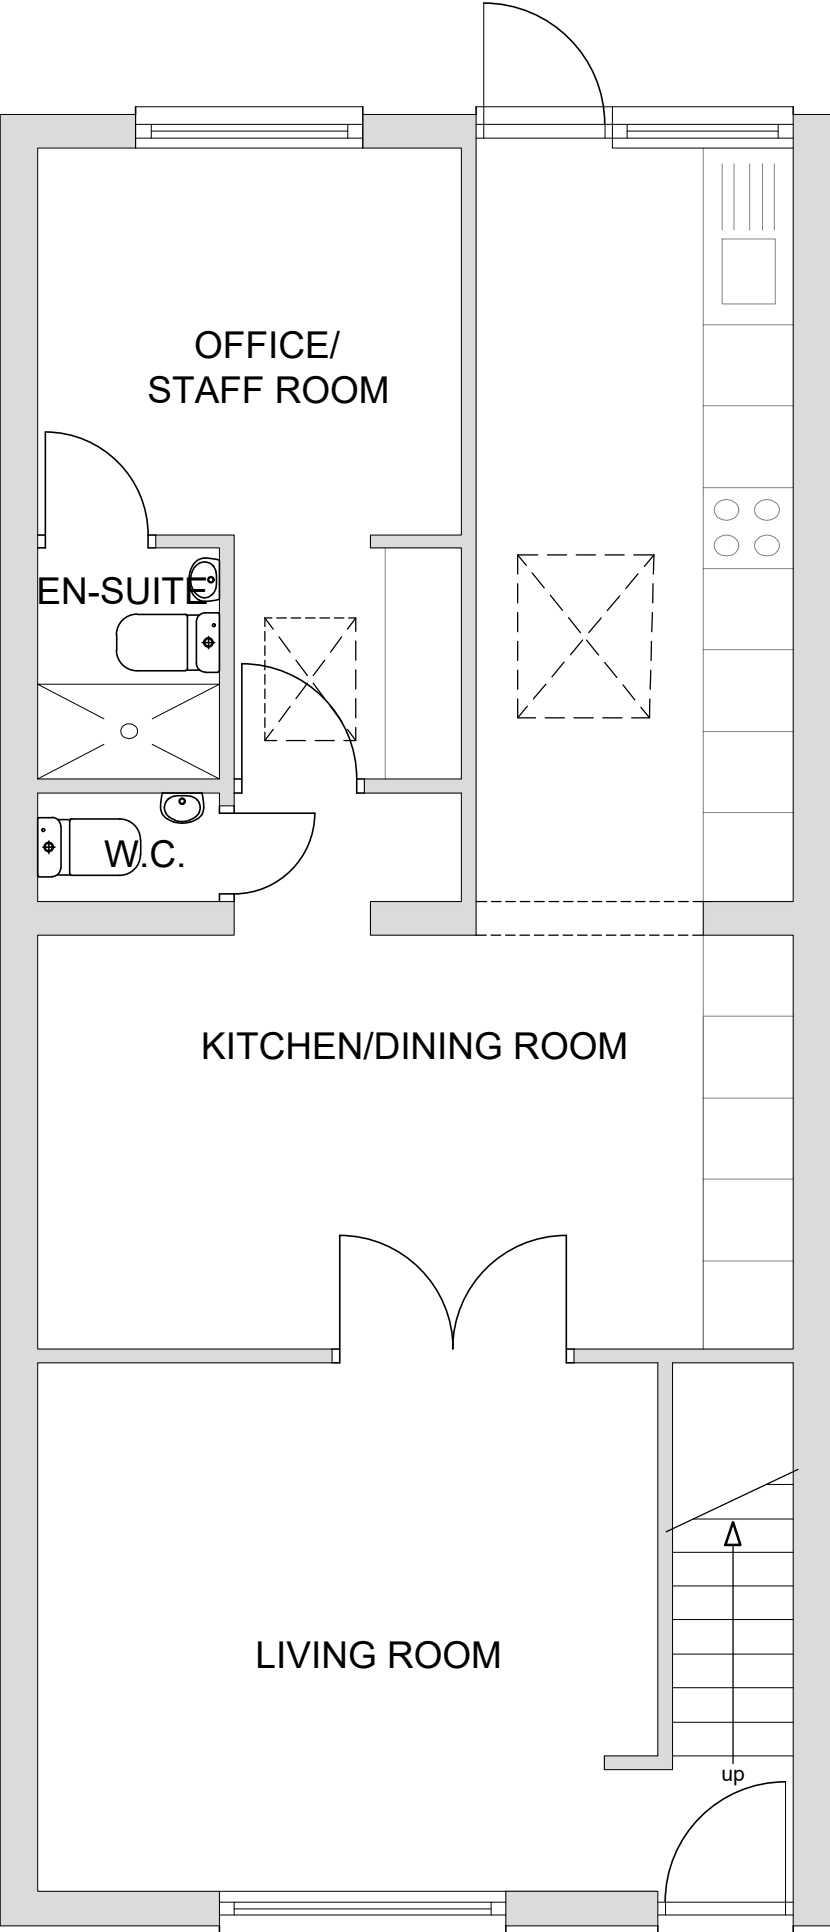


GROUND FLOOR PLAN
(1:50)


THERE WILL BE NO ALTERATIONS TO THE
INTERNAL LAYOUT OR THE EXTERNAL
APPEARANCE OF THE PROPERTY

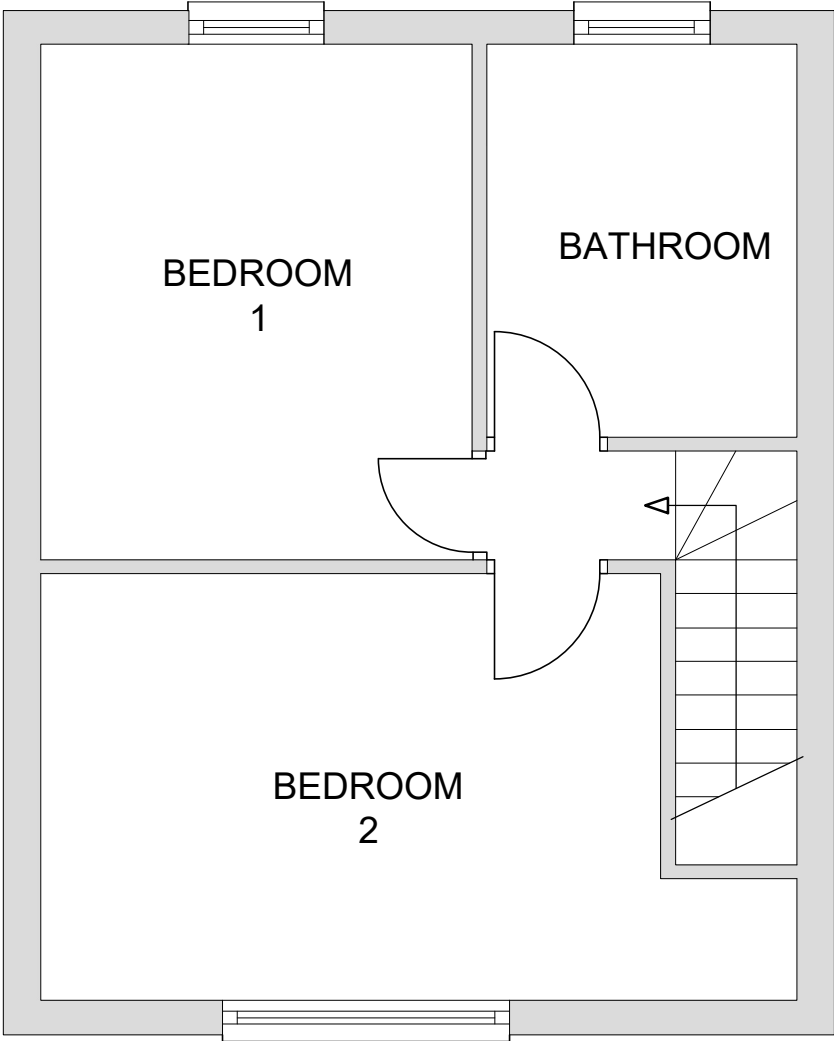

FIRST FLOOR PLAN
(1:50)

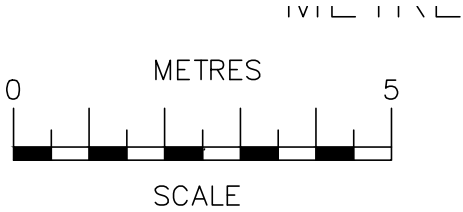

SCALE BAR @ 1:100

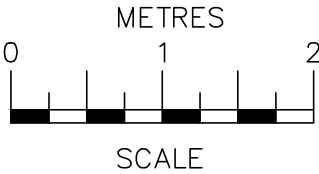

SCALE BAR @ 1:50

14/06/23	A	Office/Staff room indicated on ground floor
Date	No	Revision
Penfold Project Services		
Epmarket, Wrotham Road, Meopham, Kent, DA13 0JH Telephone: 01474 816690 e-mail: apenfold448@btinternet.com		
Job Title:	79 DICKENS ROAD GRAVESEND KENT DA12 2JX	
Dwg Title:	FLOOR PLANS AS PROPOSED	
Scale:	1:50 @ A3	
Dwg No.:	02A	
Date:	April 2023	