



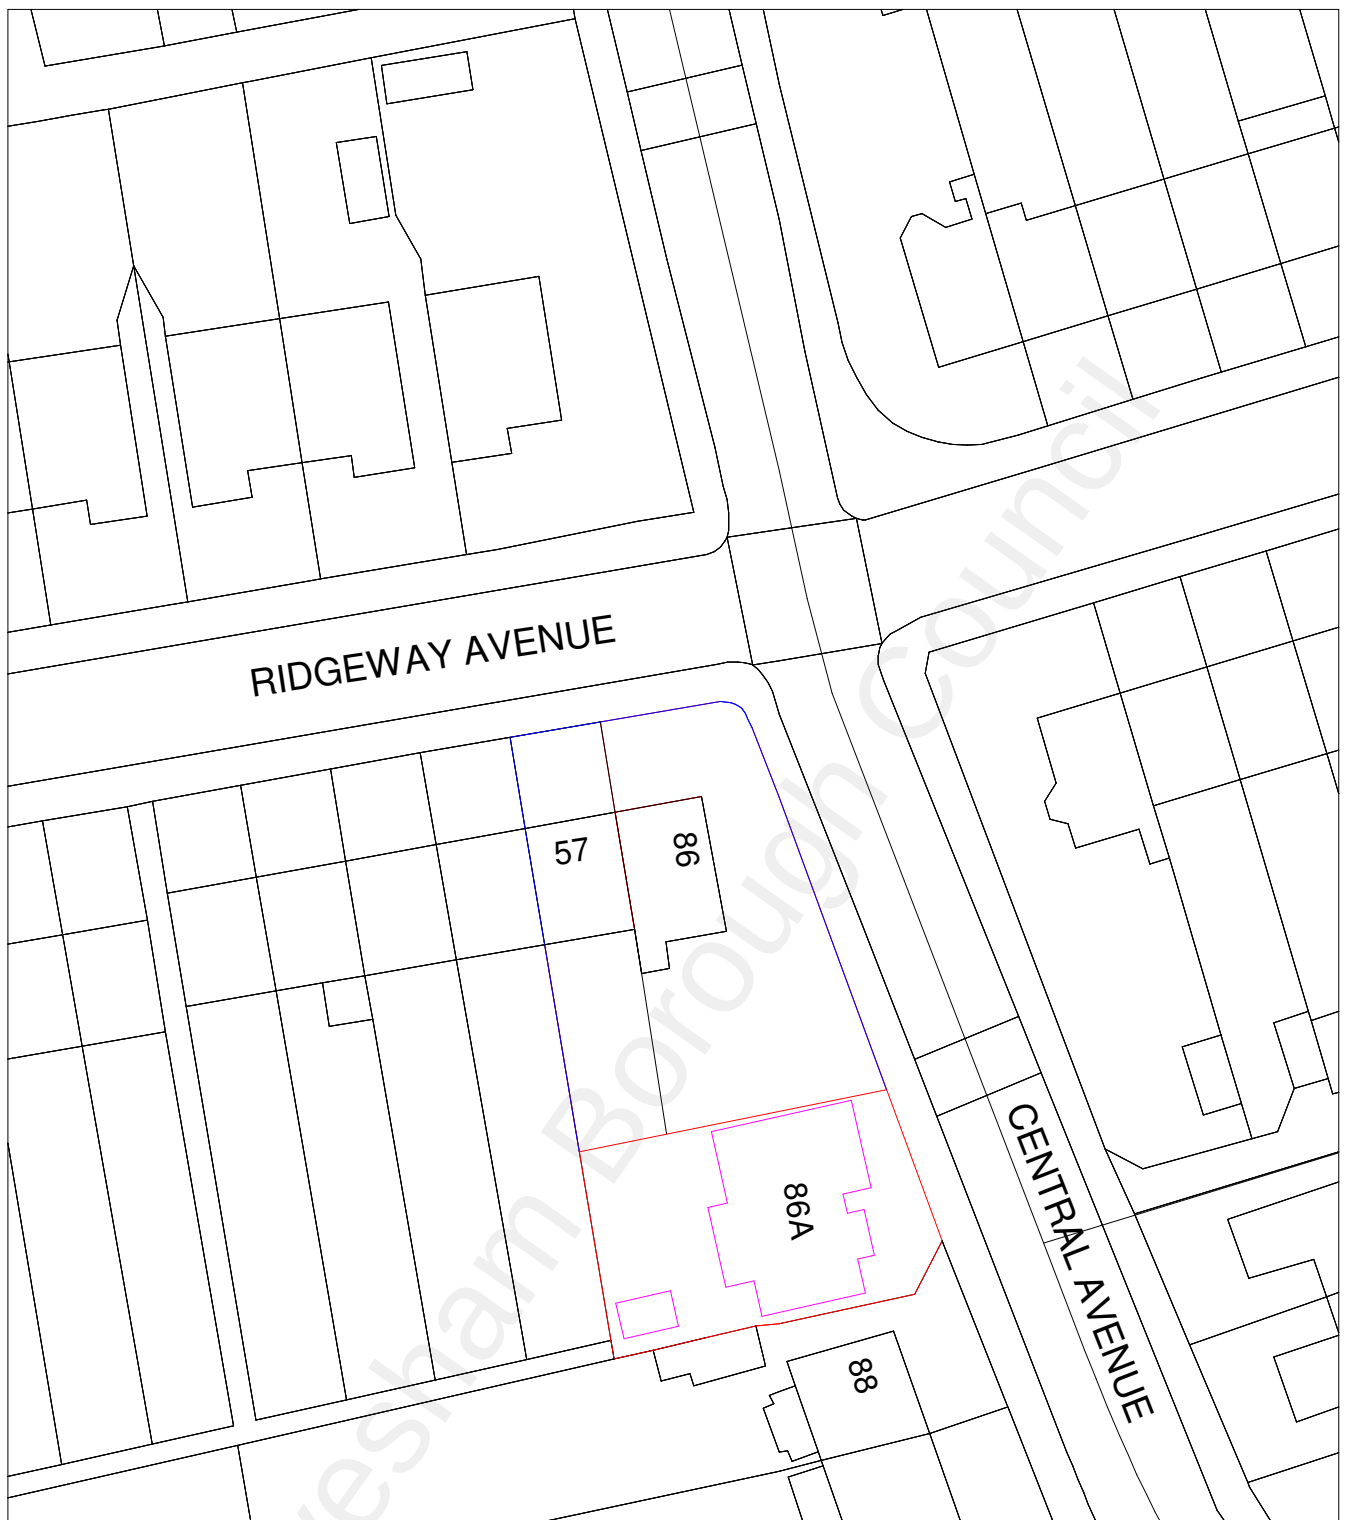

SITE PLAN

1 : 500

 

N

 FREEDOM HOMES ARCHITECTS	86 Central Avenue GRAVESEND DA12 5BH	A. Sahota			
	PROJECT ADDRESS:	CLIENT:			
		Date: 03.10.19	Scale (@ A4) 1:500	Rev. Date	Rev.
PROJECT: Demolition of existing garage and the erection 4 bedroom house	SITE PLAN	Drawn by: NH + NK PJ	CA-R03-PR-101		
	DRAWING TITLE:	Checked by:			