

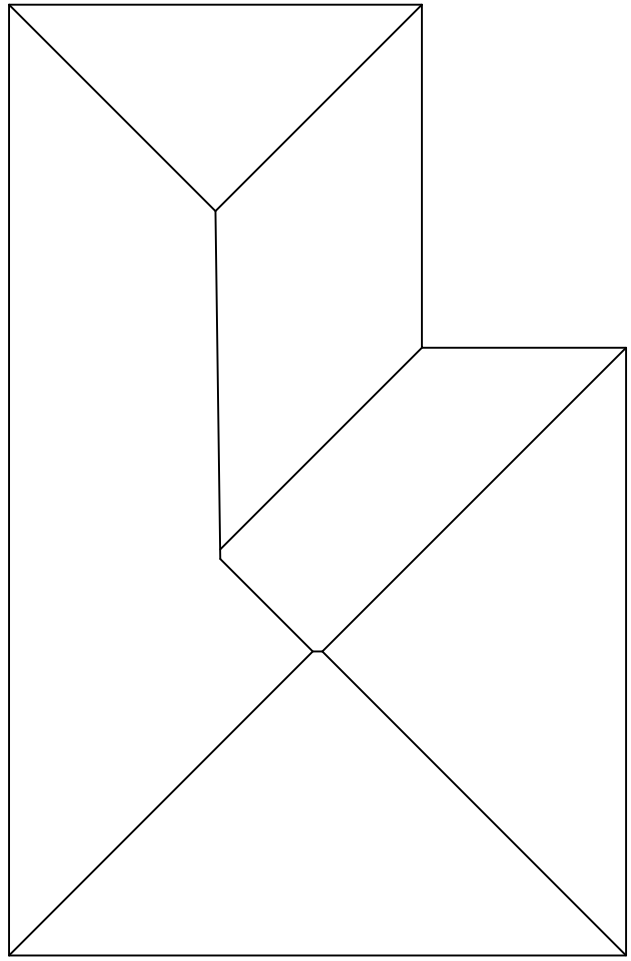


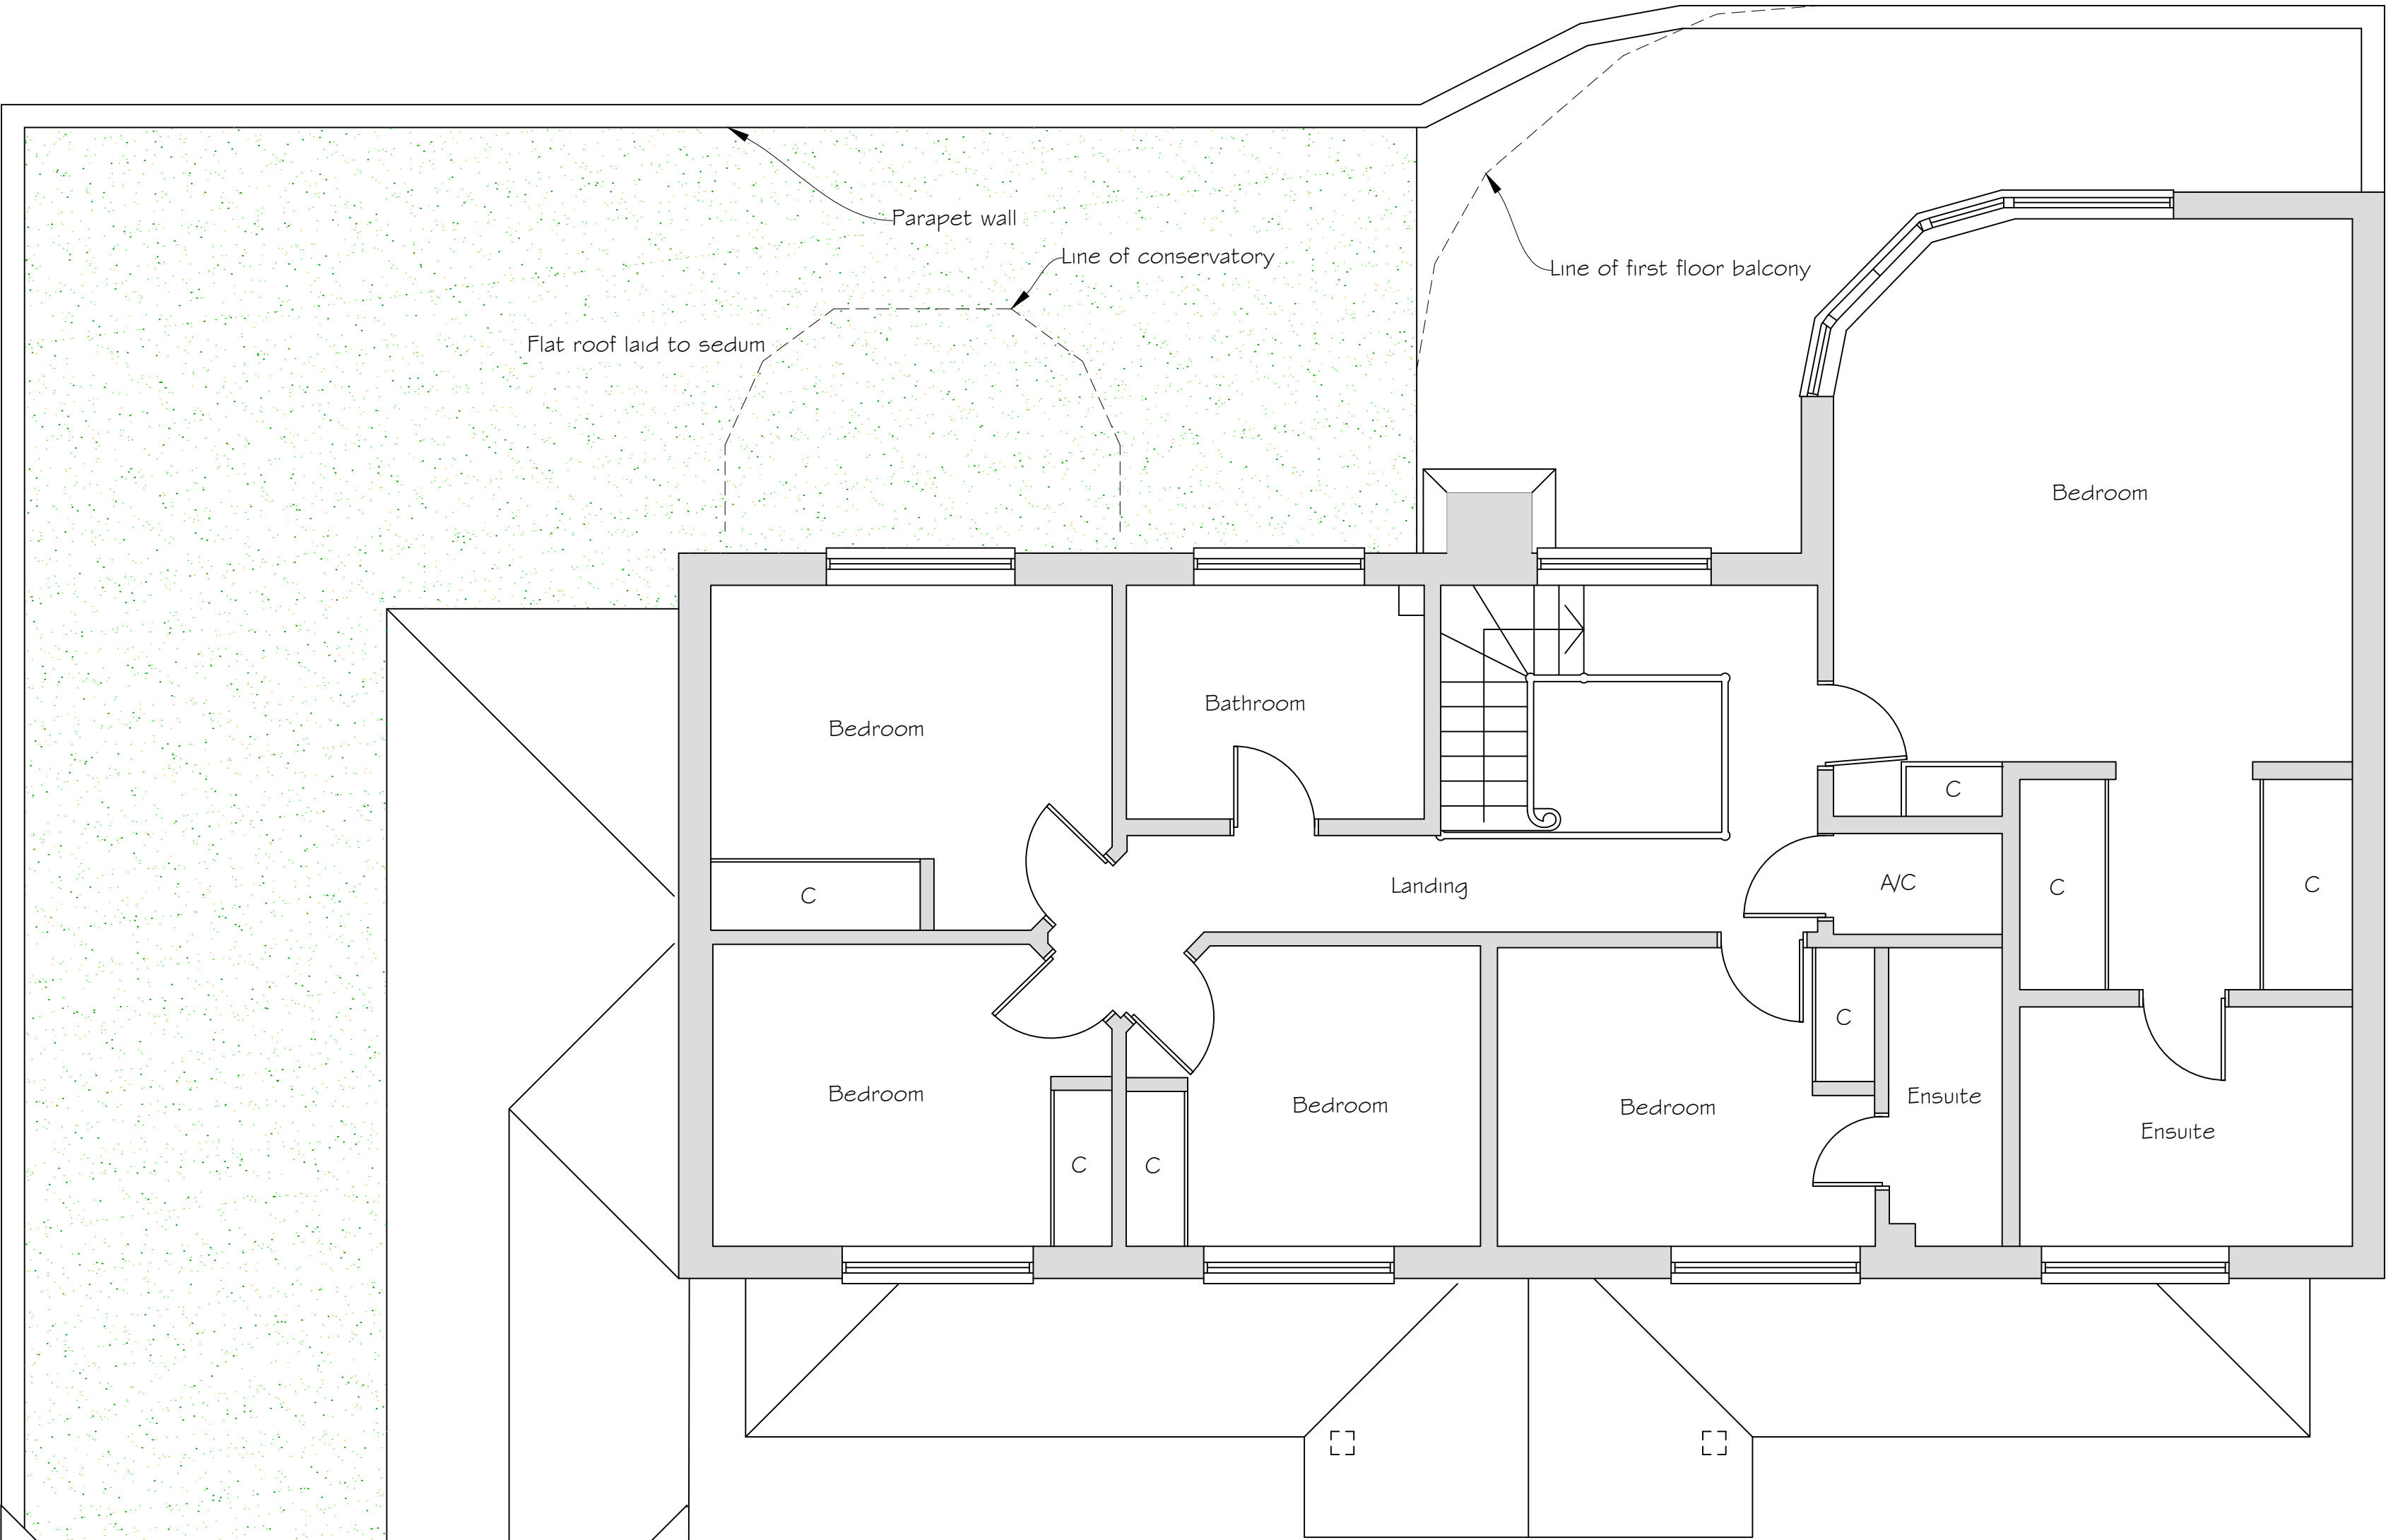

First Floor Plan

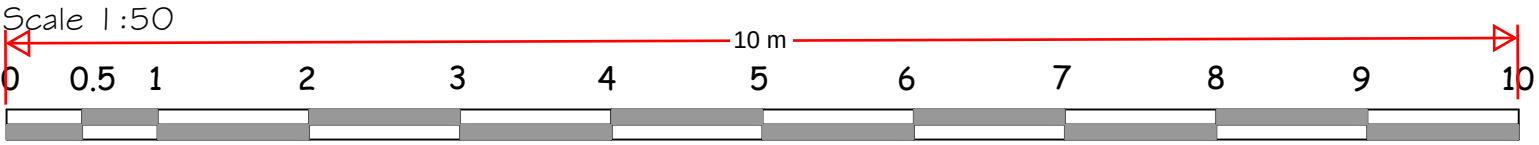

Copyright Synergy Planning & Property Consultants Ltd The Office The Larches Rochester Kent ME3 7NQW		
Client	Mr F Whitehead	
Address	Broadwood House	
Drawing title	First floor Proposed plan	
Scale	1:50	
Date	February 2024	Drawn by
Drawing No	24/431/05	