



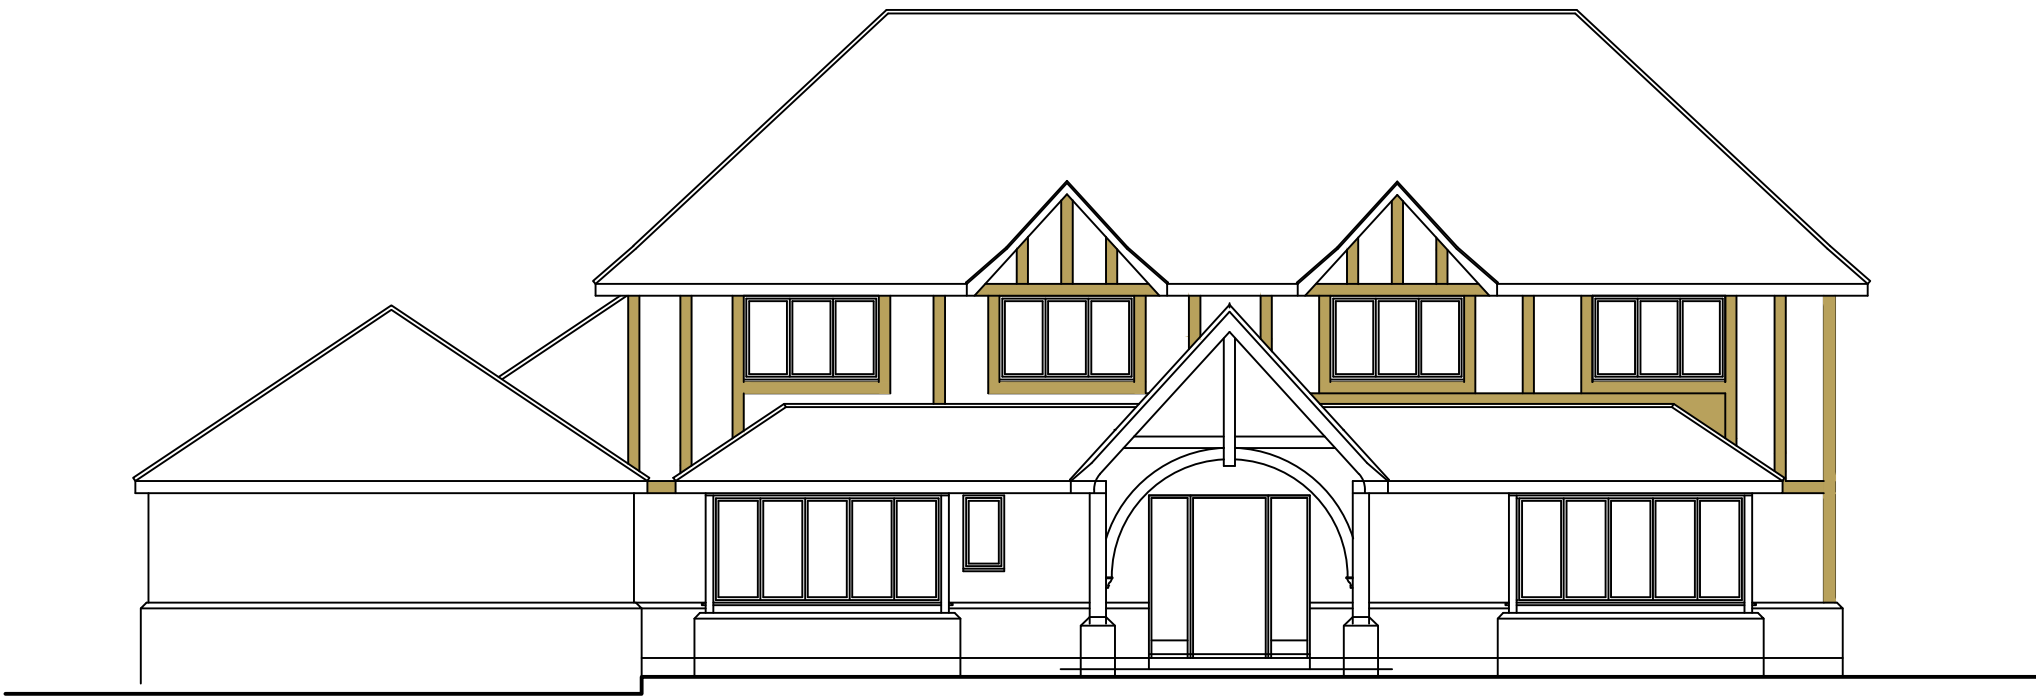


Front Elevation

Scale 1:100

 


Side Elevation

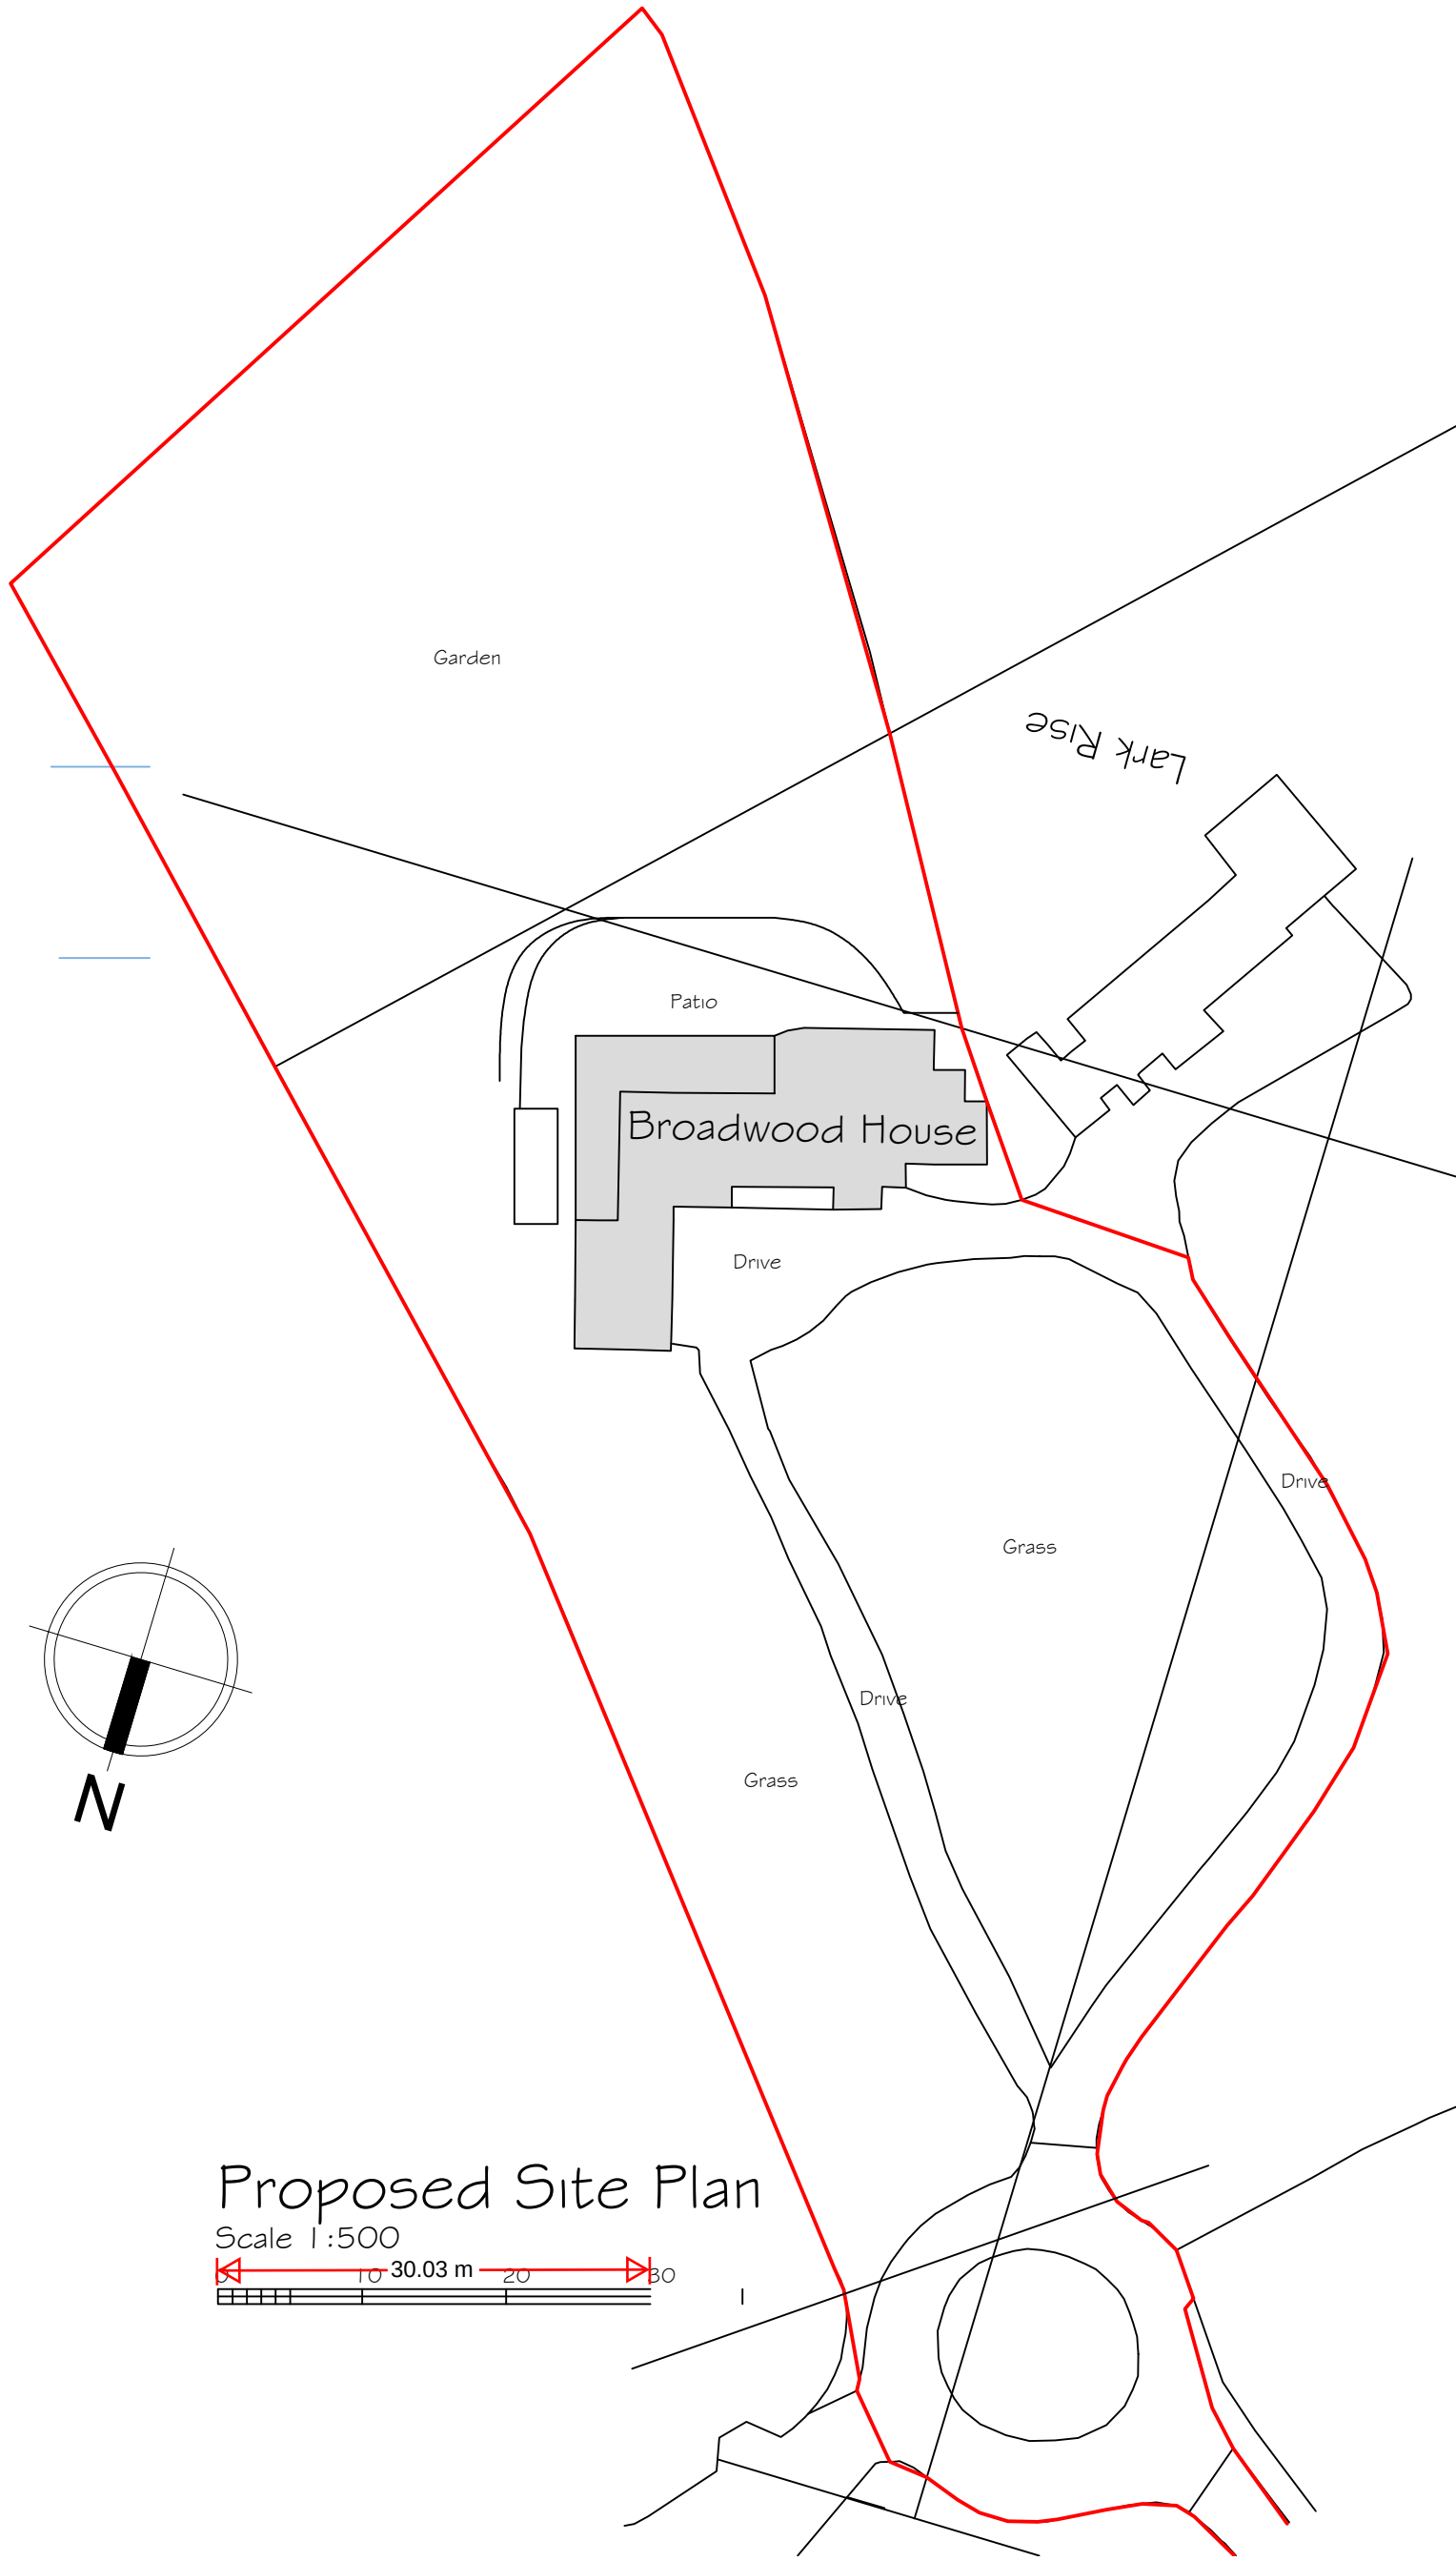

Proposed Site Plan

Scale 1:500

 

Rear Elevation

Scale 1:100



Side Elevation

Copyright Synergy Planning & Property Consultants Ltd The Office The Larches Rochester Kent ME3 7NQW		
Client		
Mr F Whitehead		
Address		
Broadwood House		
Drawing title		
Proposed elevations		
Scale		
1:100		
Date	February 2024	Drawn by
Drawing No	24/431/06	