


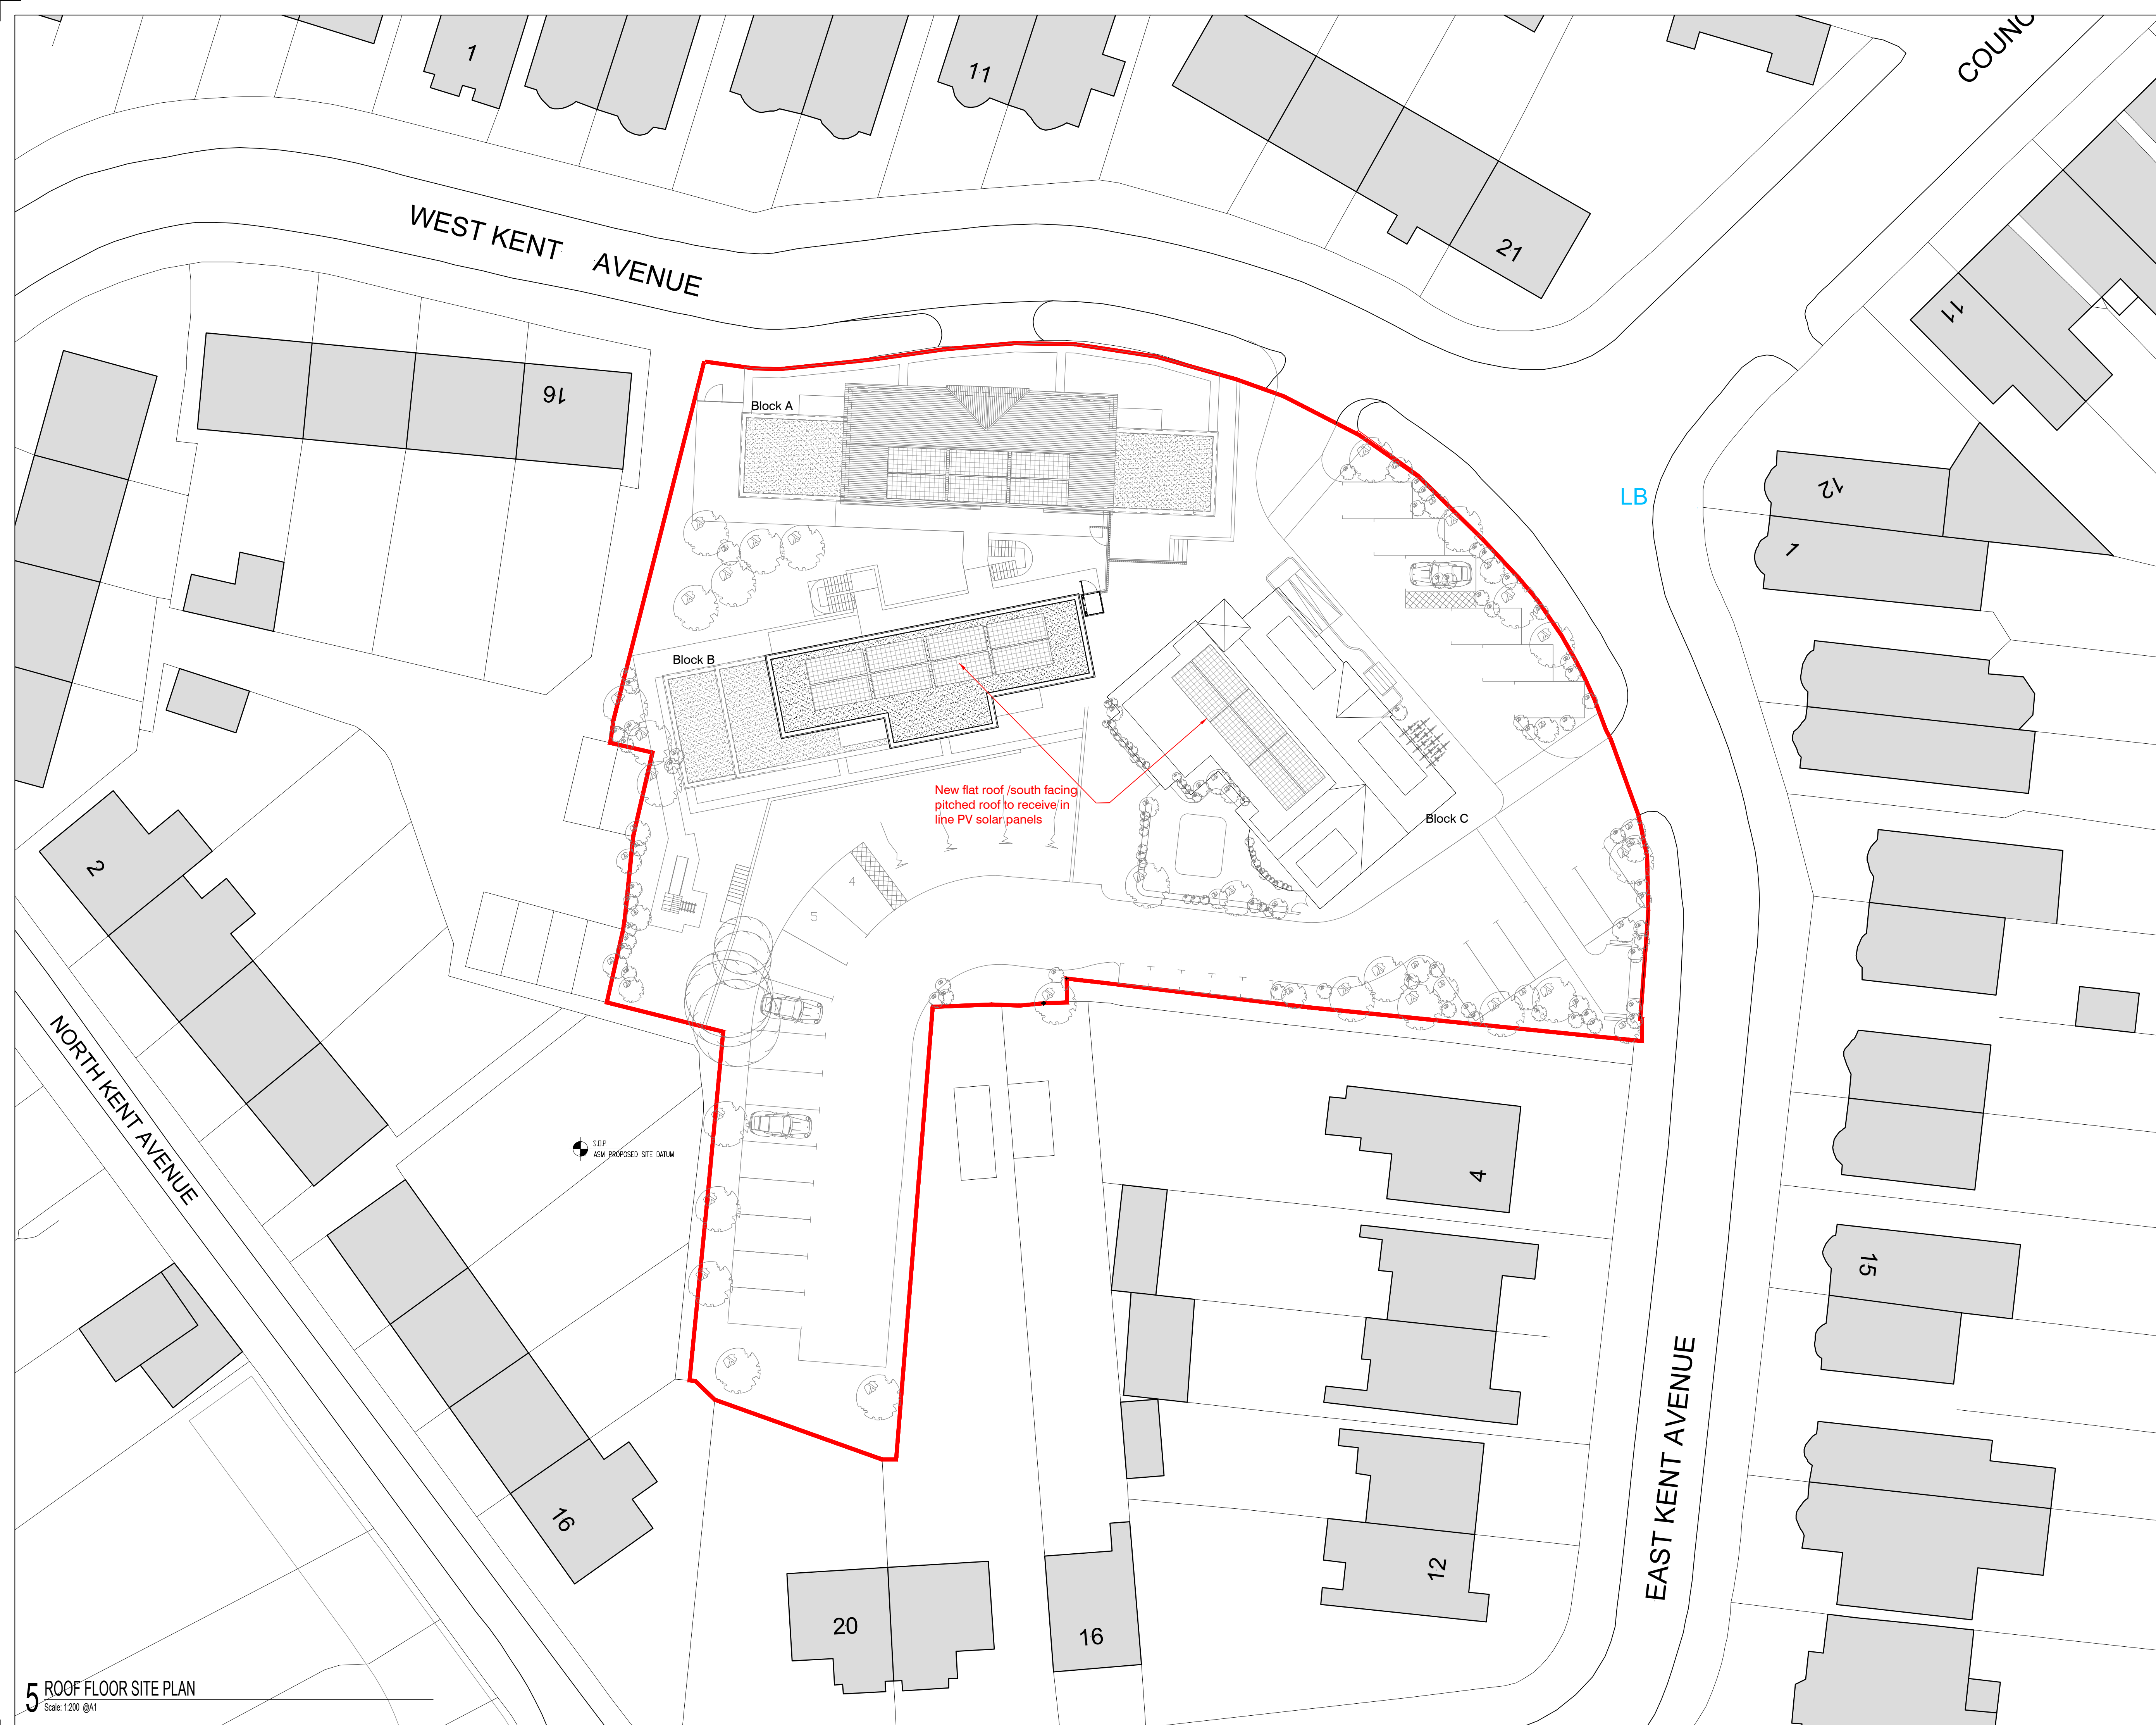


Client:

IMPACT DEVELOPMENTS GRAVESEND Ltd.

Notes:

1. Do not scale from this drawing.
2. Site verify all dimensions and levels prior to construction.
3. Report all discrepancies to the Drawing Originator immediately.
4. This drawing is to be read in conjunction with all relevant documents and drawings.

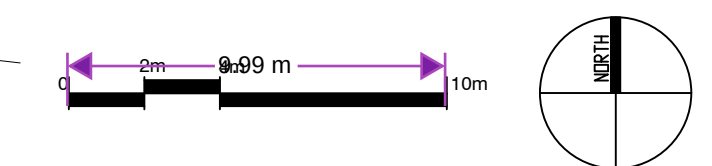[illegible]

Drawing Originator

atelier - sm (architects)
CHARTERED ARCHITECTS & DESIGNERS

atelier - sm (architects) Ltd
Suite 10/11, Essex House, Station Lane, Upminster, RM14 2SJ
Tel: +44 (0)1708 988 295 Email: info@atelier-sm.co.uk

Drawing Status

PLANNING ISSUE

Project Name

KESSON HOUSE

Drawn by
ATELIER

Scale
1:200 @ A1

Title	Original drawing sheet is A1
-------	------------------------------

GENERAL ARRANGEMENT ROOF PLAN

Discipline	Project	Subject	Area	Drawing Number	Revision
A	-21251-	P	- 03	- 204	P7