


Client:


IMPACT CAPITAL GRAVESHAM LTD.

Notes:

1. Do not scale from this drawing.
2. Site verify all dimensions and levels prior to construction.
3. Report all discrepancies to the Drawing Originator immediately.
4. This drawing is to be read in conjunction with all relevant documents and drawings.

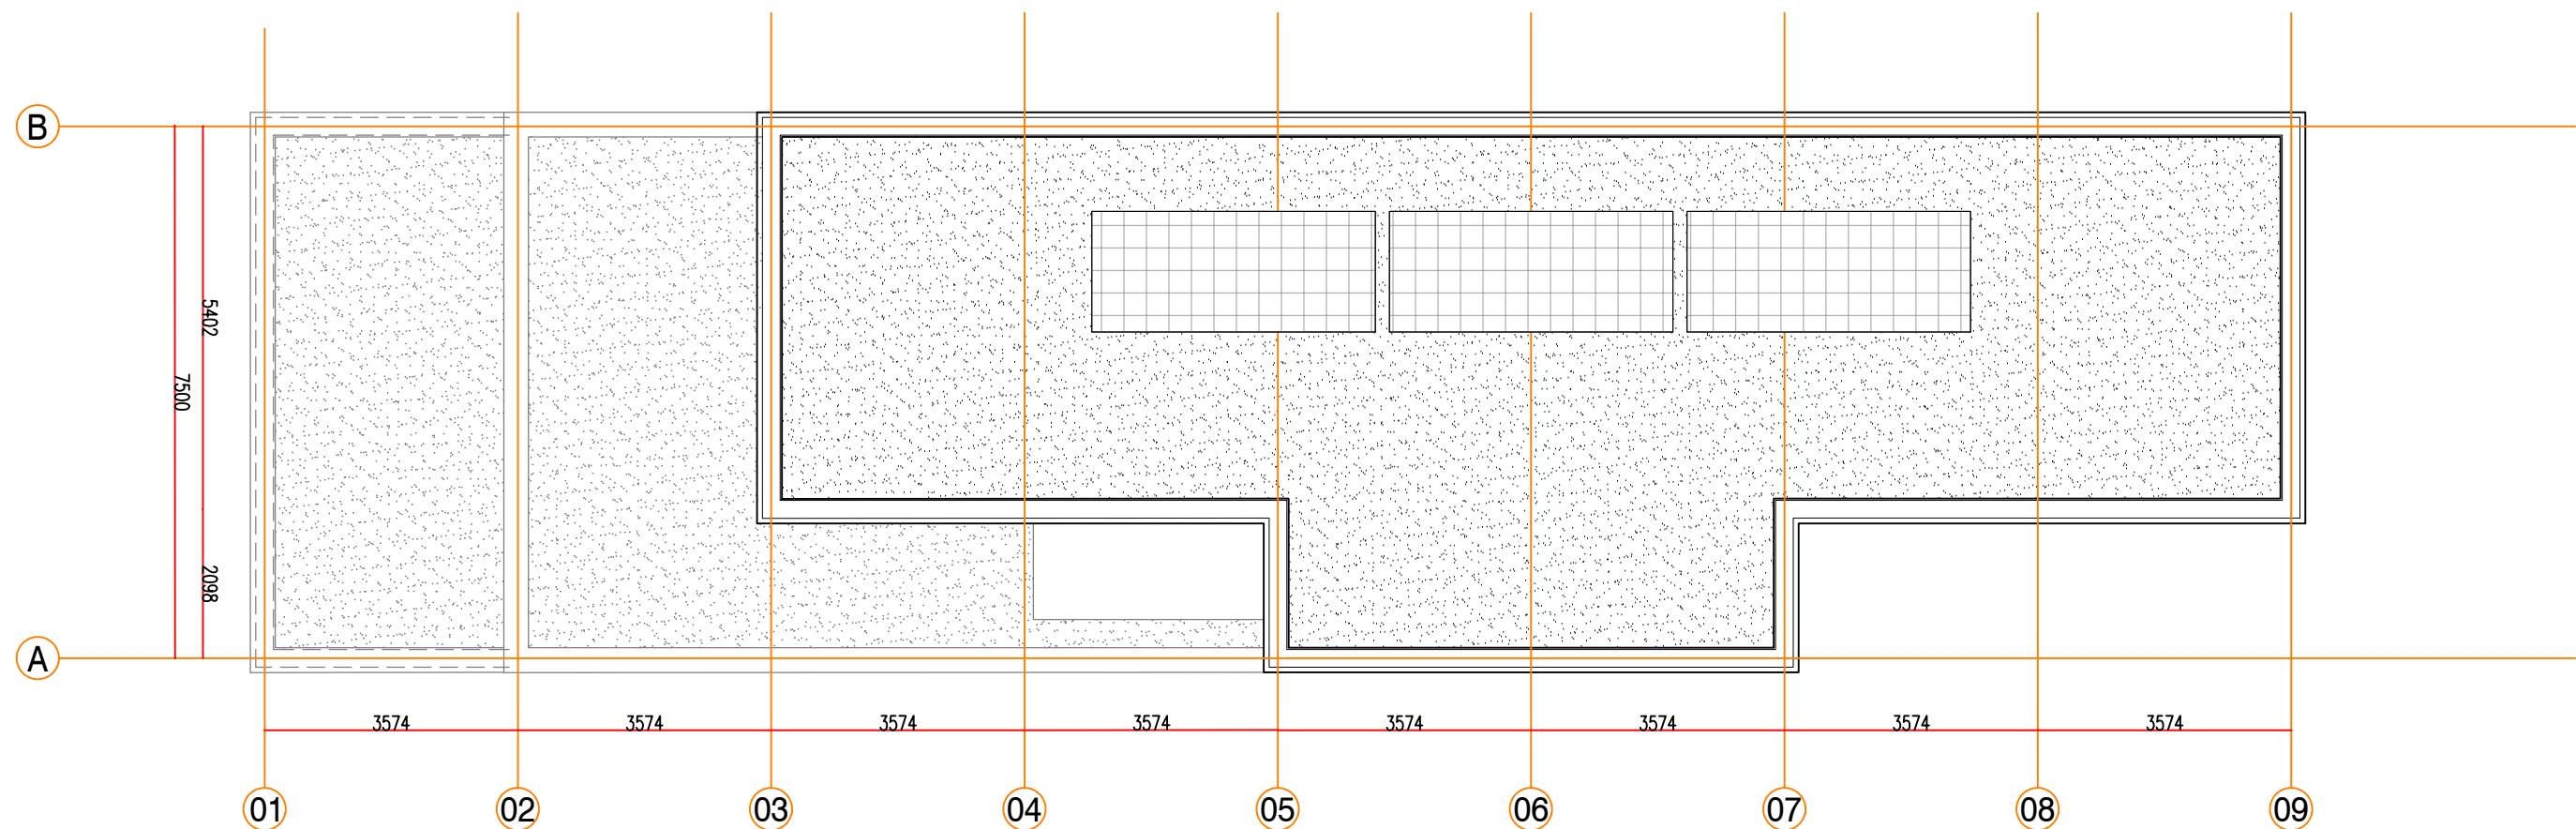


5 BLOCK B -ROOF FLOOR PLAN

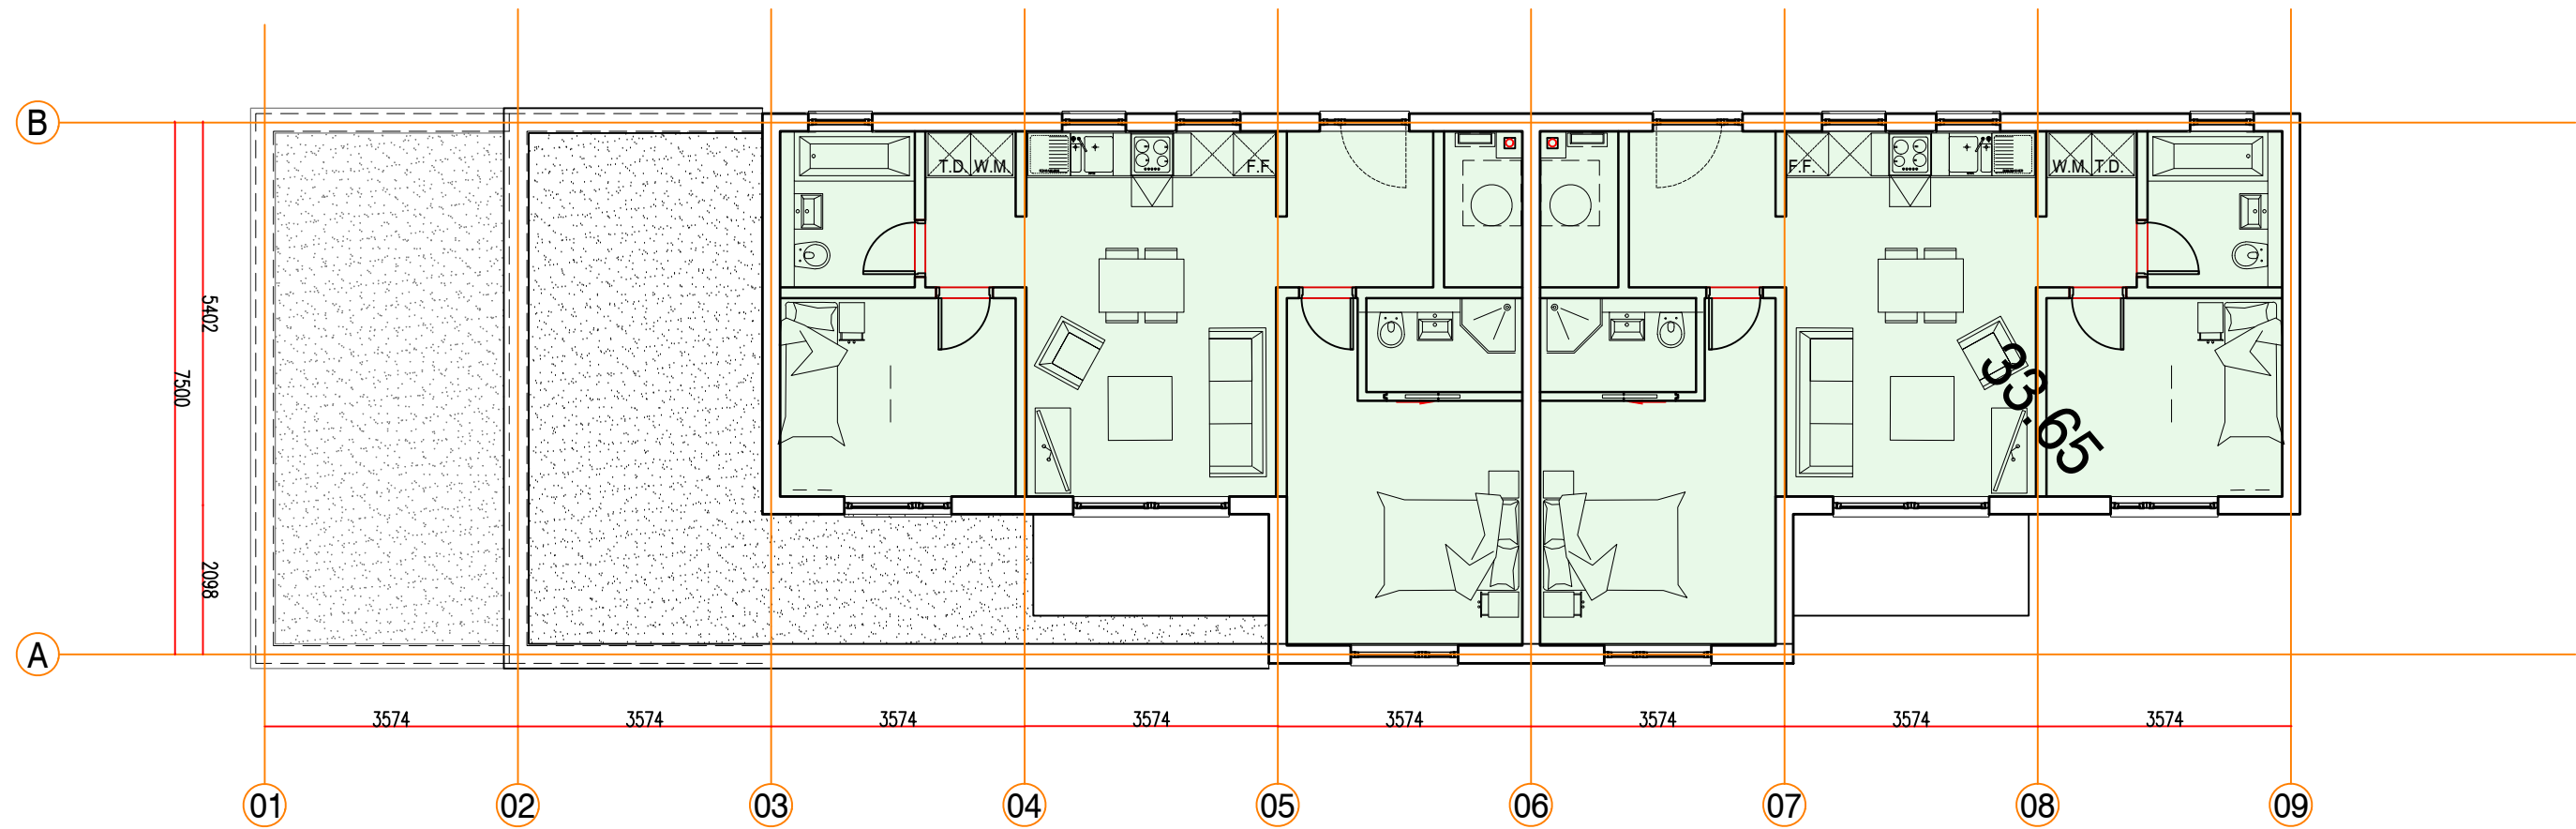

4 BLOCK B -THIRD FLOOR PLAN

key

- | | |
|---|-----------------------------|
|  | ONE BED (ASSISTED LIVING) |
|  | ONE BED TWO PERSON |
|  | TWO BED THREE PERSON |
|  | TWO BED FOUR PERSON |

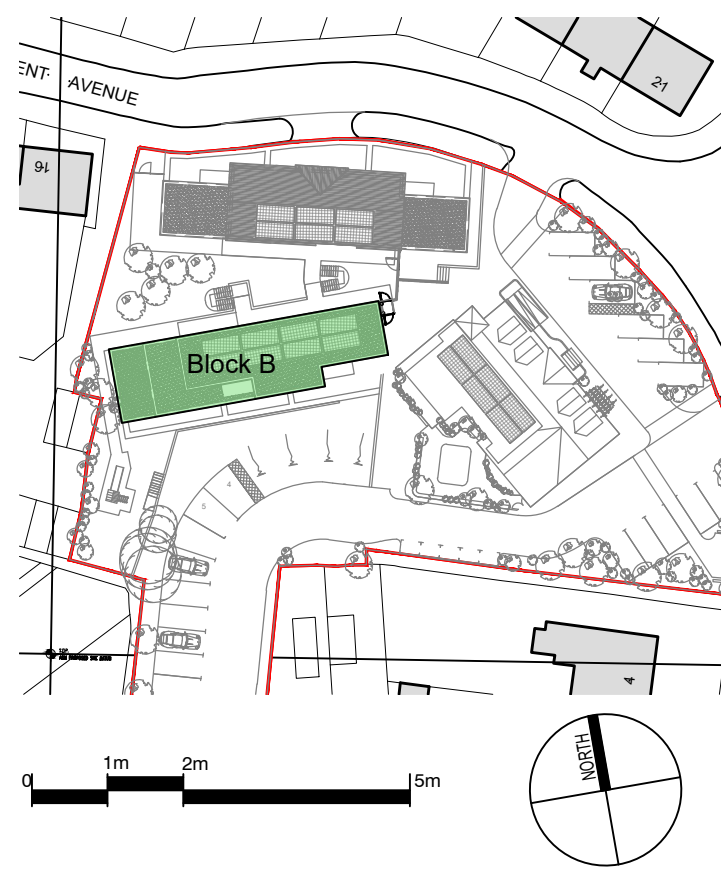[illegible]

Drawing Originator

atelier - sm (architects)
CHARTERED ARCHITECTS & DESIGNERS

atelier - sm (architects) Ltd
11, Essex House, Station Lane, Upminster, RM14 2S
+44 (0)1708 988 295 Email: info@atelier-sm.co.uk

Drawing Status

PLANNING ISSUE

Project Name

Drawn by ATELIER	Drawn Date 22/03/2024	Checked by -	Checked Date -
----------------------------	---------------------------------	------------------------	--------------------------

Scale
1:100 @ A1

GENERAL ARRANGEMENT
BLOCK B
THIRD - ROOF

Discipline	Project	Subject	Area	Drawing Number	Revision
A	-21251-	P	- R01	- 222	P7