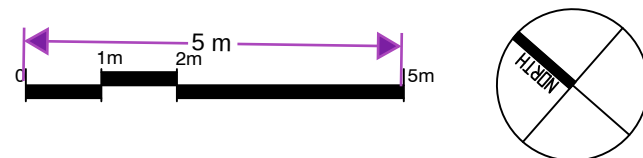
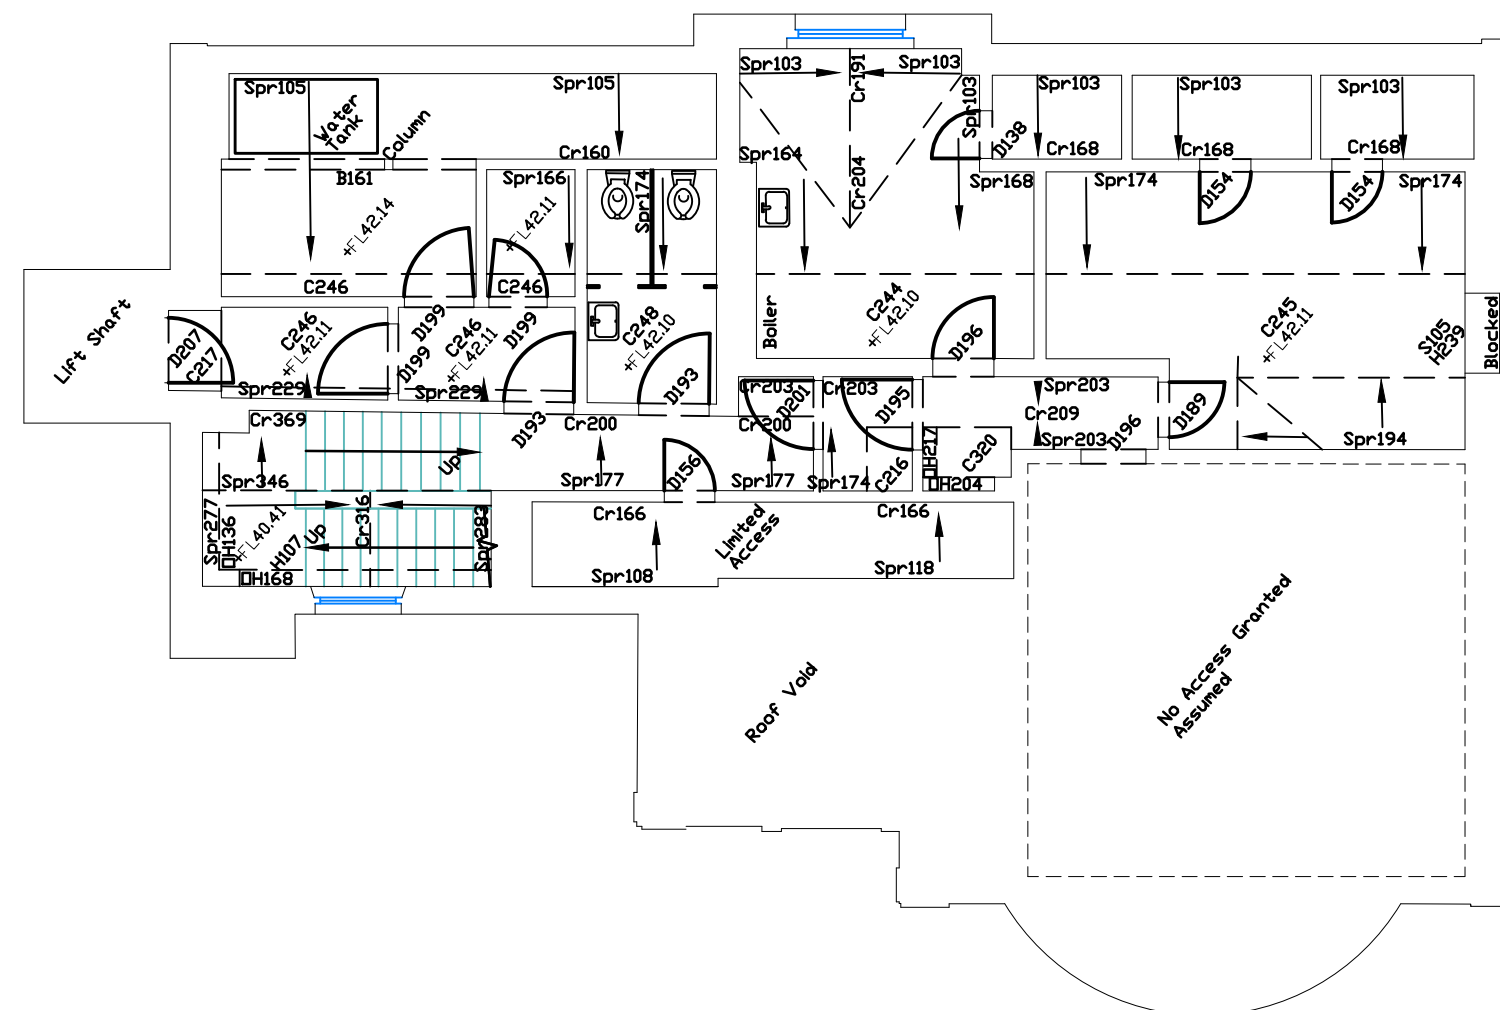


IMPACT DEVELOPMENTS GRAVESEND Ltd.

1. Do not scale from this drawing.
2. Site verify all dimensions and levels prior to construction.
3. Report all discrepancies to the Drawing Originator immediately.
4. This drawing is to be read in conjunction with all relevant documents and drawings.

[illegible]

atelier - sm (architects)
CHARTERED ARCHITECTS & DESIGNERS

PLANNING ISSUE

KESSON HOUSE

Scale
1:100 @ A1

EXISTING FLOOR PLAN
SECOND FLOOR

Discipline	Project	Subject	Area	Drawing Number	Revision
A	-21251-	P	- 01	- 103	-