

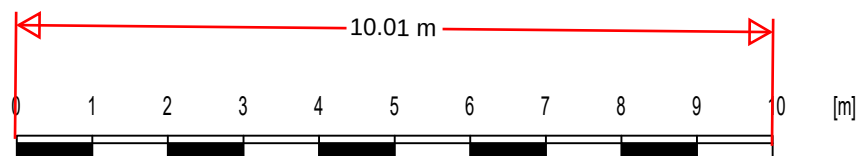


THE EXISTING EXTENSION TO BE
DEMOLISHED BEFORE WORK
BEGINS ON NEW EXTENSION.

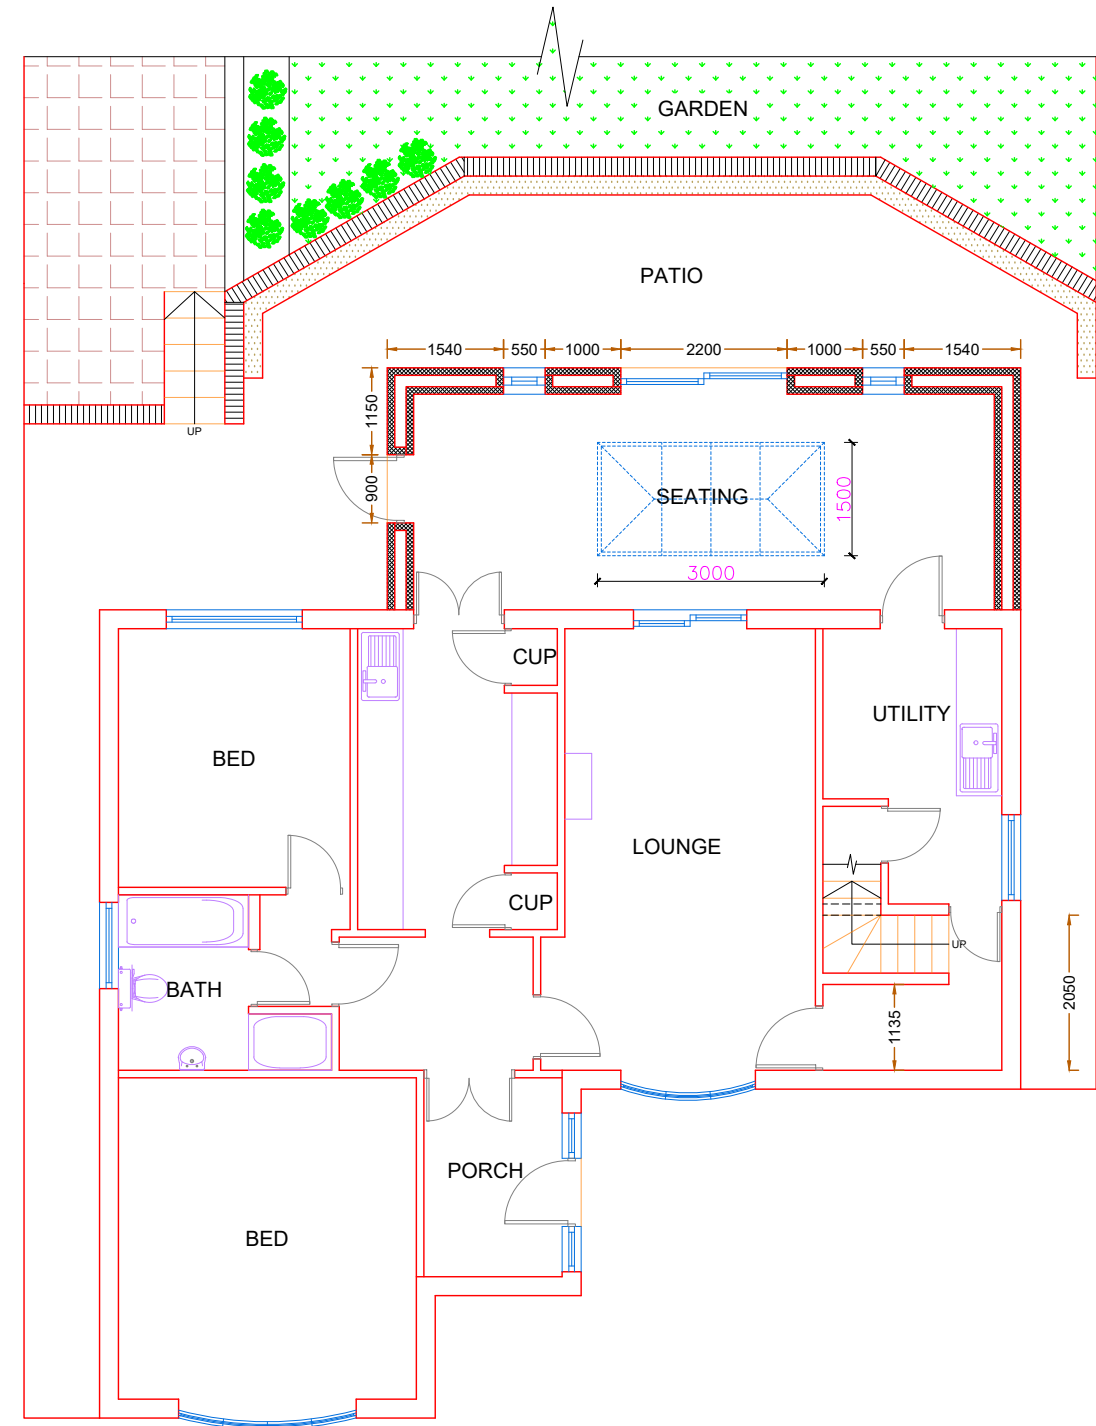

CLIENT	SITE 8 Marling Way, Gravesend, Kent, DA12 4DN	Date: 17.04.2024	HB PLANNING SERVICES EMAIL INFO@HBPLANNINGSERVICES.CO.UK CONTACT 02038539648	
DRAWING NO: 202404-HB01	DRAWING TITLE Existing and Proposed Floor Plans	Scale @ A3: 1:100	Rev: P01	Date: 17.04.2024
		Revision: P01	Notes: For Planning Approval	

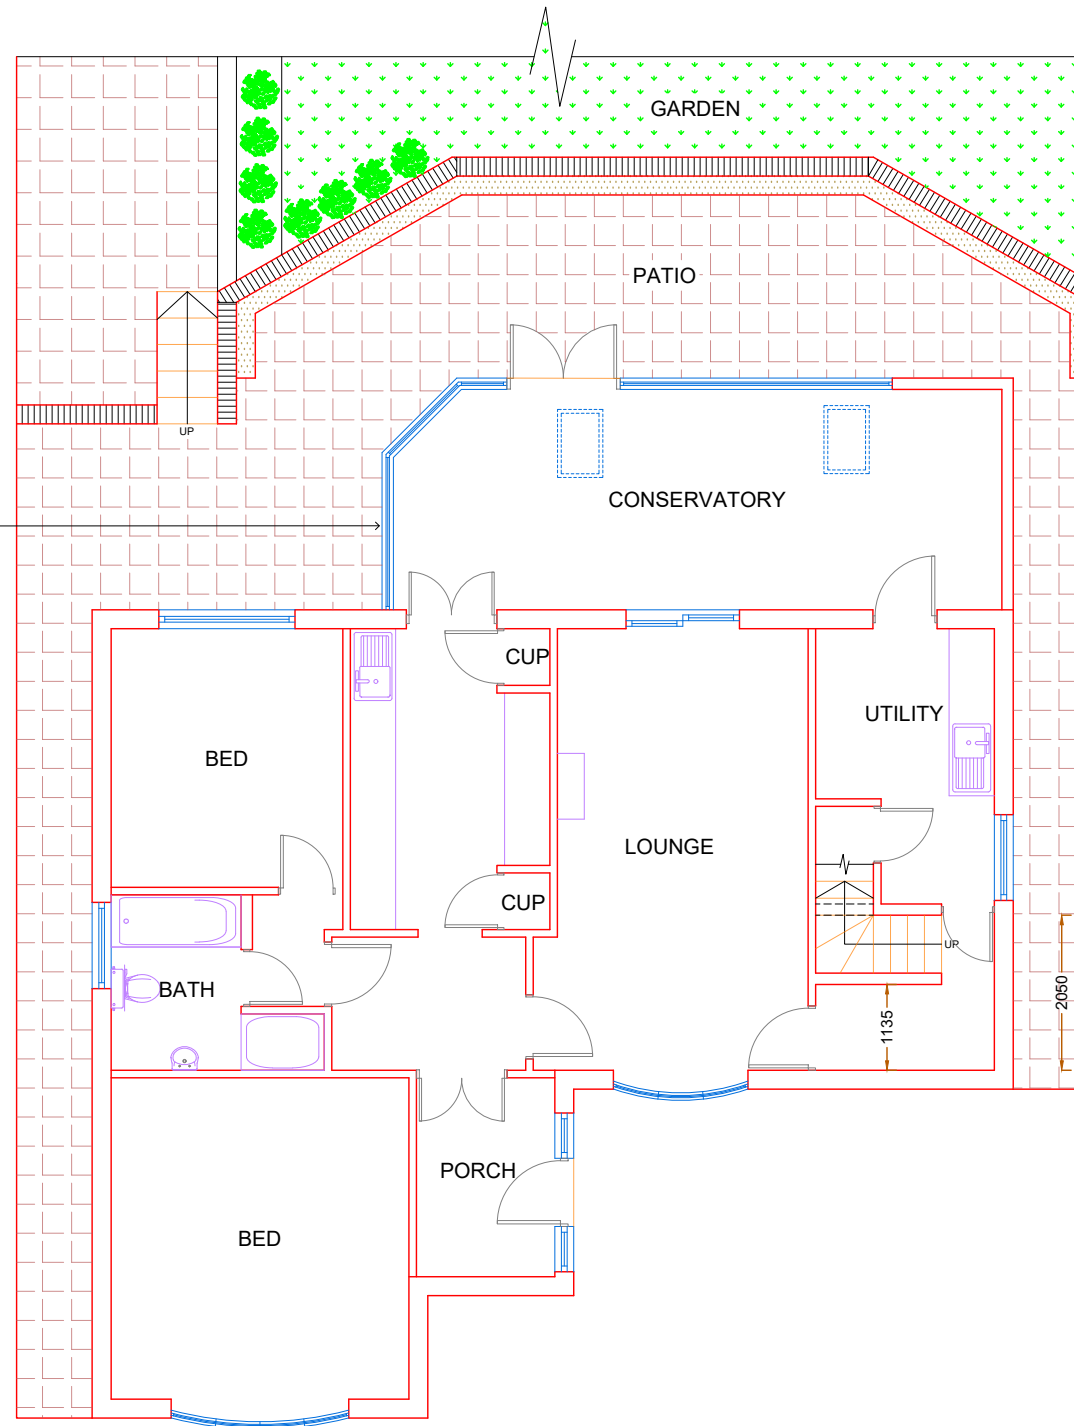