




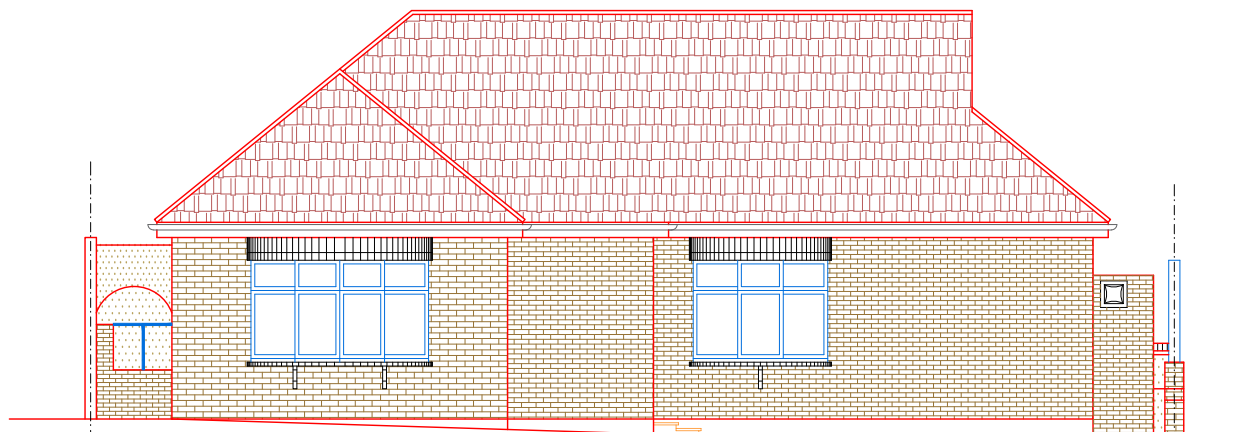


EXISTING
FRONT ELEVATION

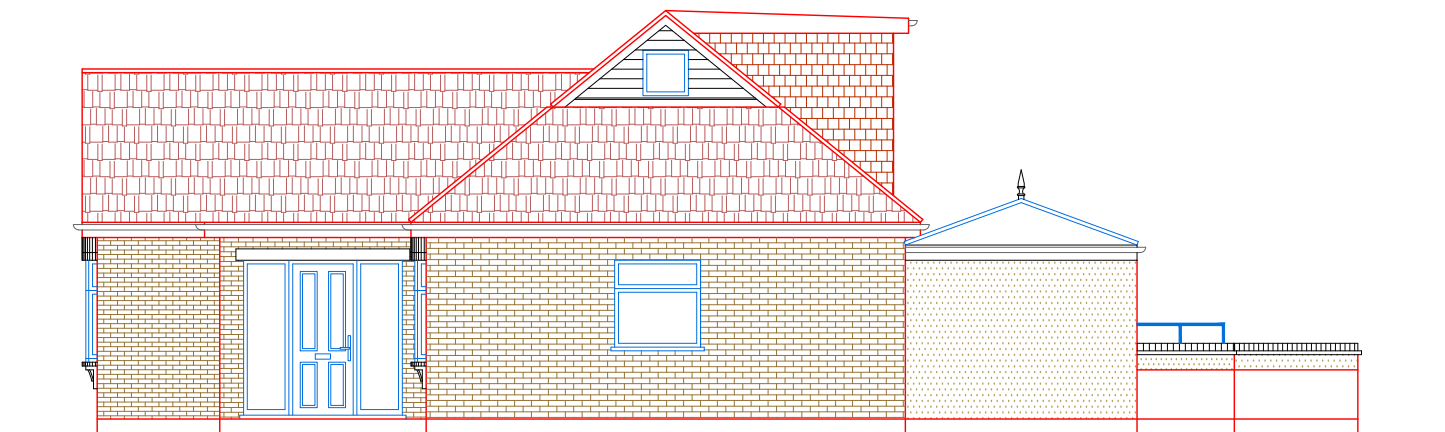


EXISTING
SIDE ELEVATION-1

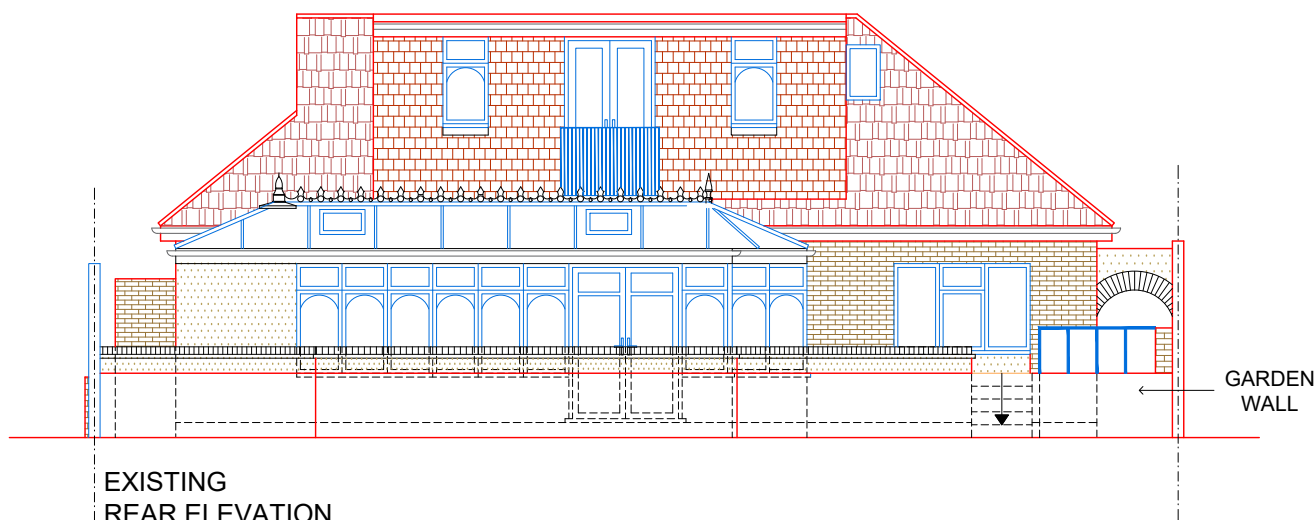

EXISTING
REAR ELEVATION

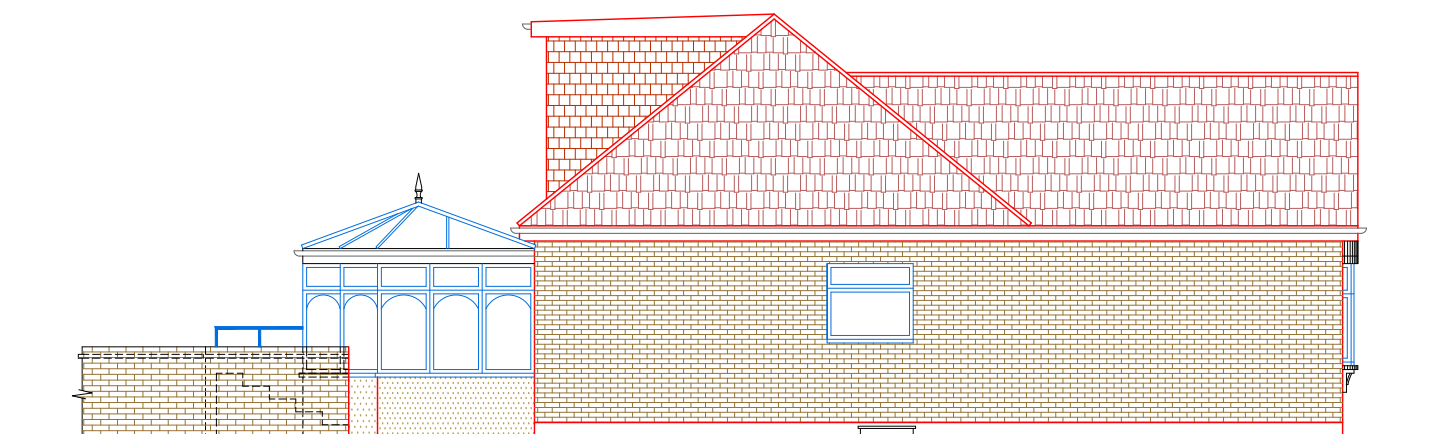

EXISTING
SIDE ELEVATION-2

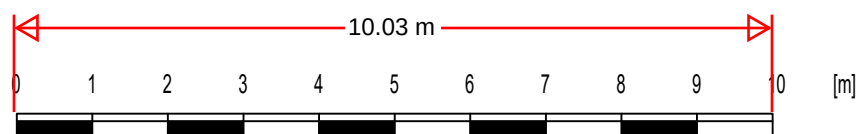

Scale bar 1:100 @ A3

CLIENT	SITE	Date:	HB PLANNING SERVICES EMAIL INFO@HBPLANNINGSERVICES.CO.UK CONTACT 02038539648	
	8 Marling Way, Gravesend, Kent, DA12 4DN	17.04.2024		
DRAWING NO:	DRAWING TITLE	Scale @ A3:		
202404-HB02	Existing Elevations	1:100		
		Revision:	Rev:	Date:
		P01	P01	17.04.2024
			Notes: For Planning Approval	

