


Front Elevation

Scale 1:100

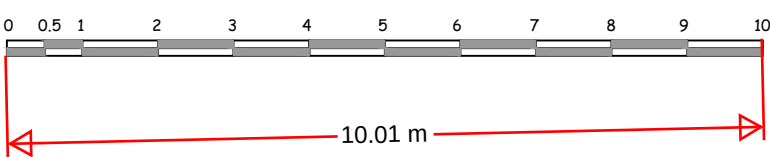


Side Elevation

Rear Elevation


Side Elevation

Inv 1265mm

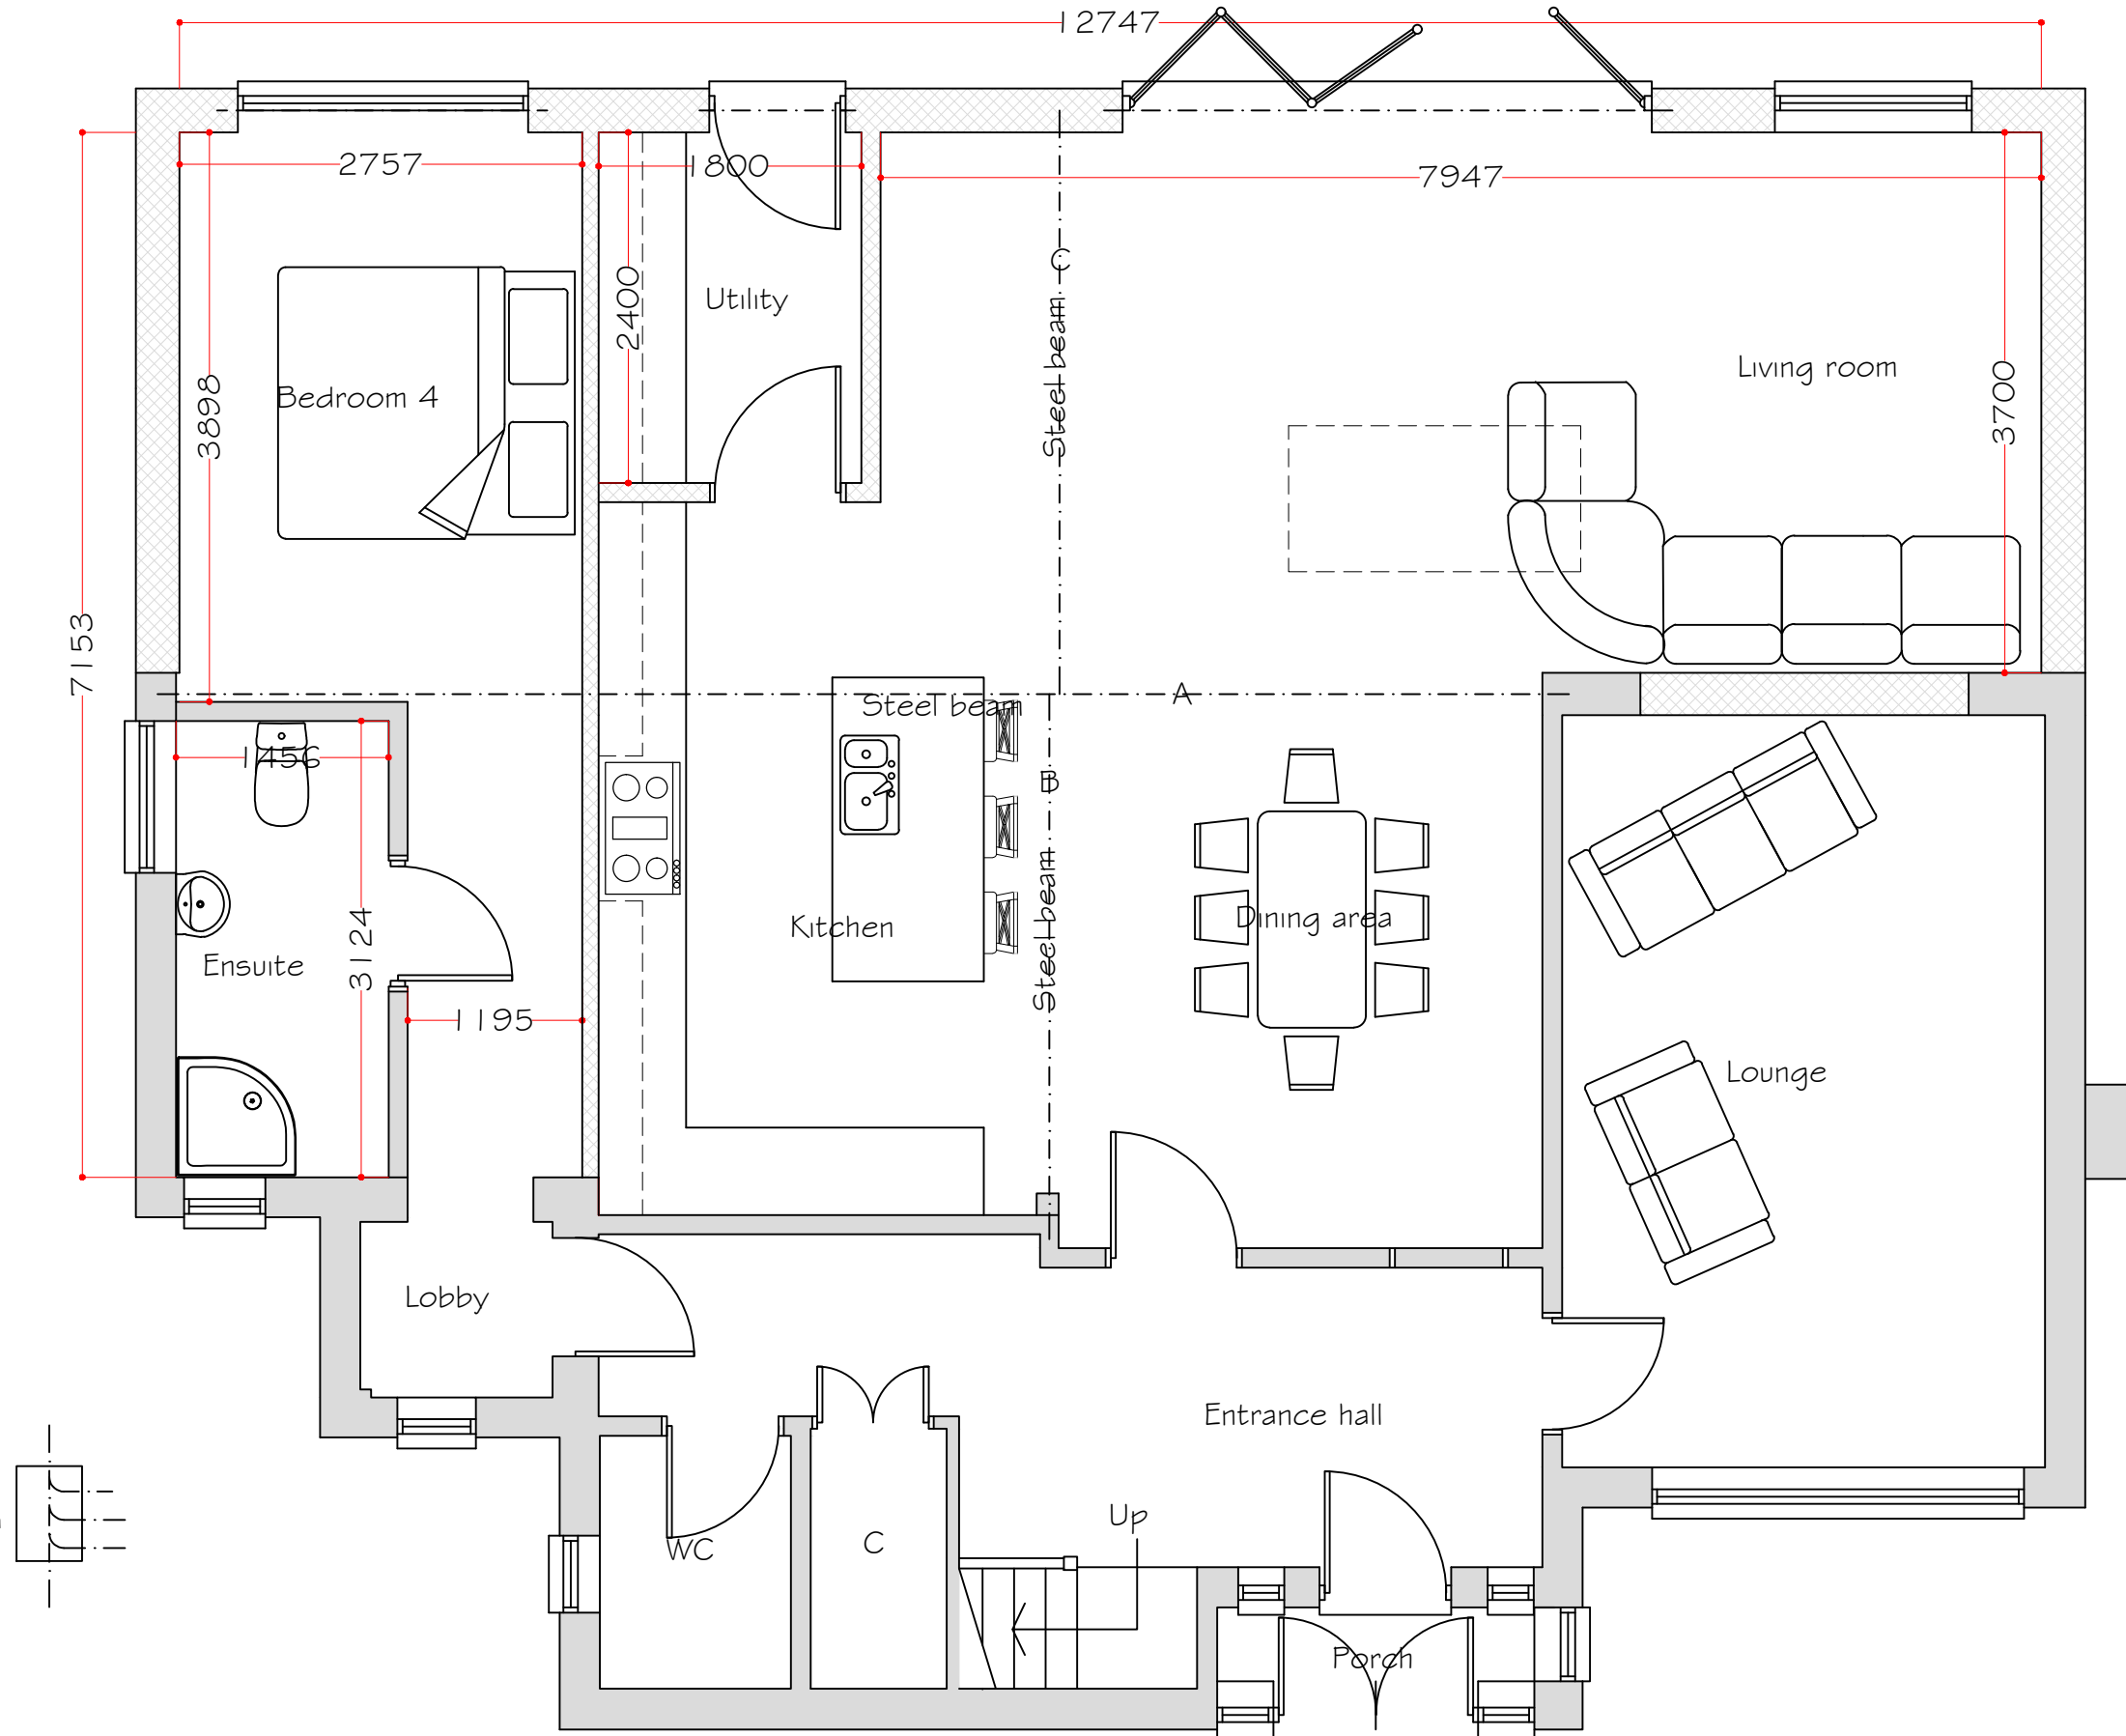

Ground Floor Plan

Scale 1:50

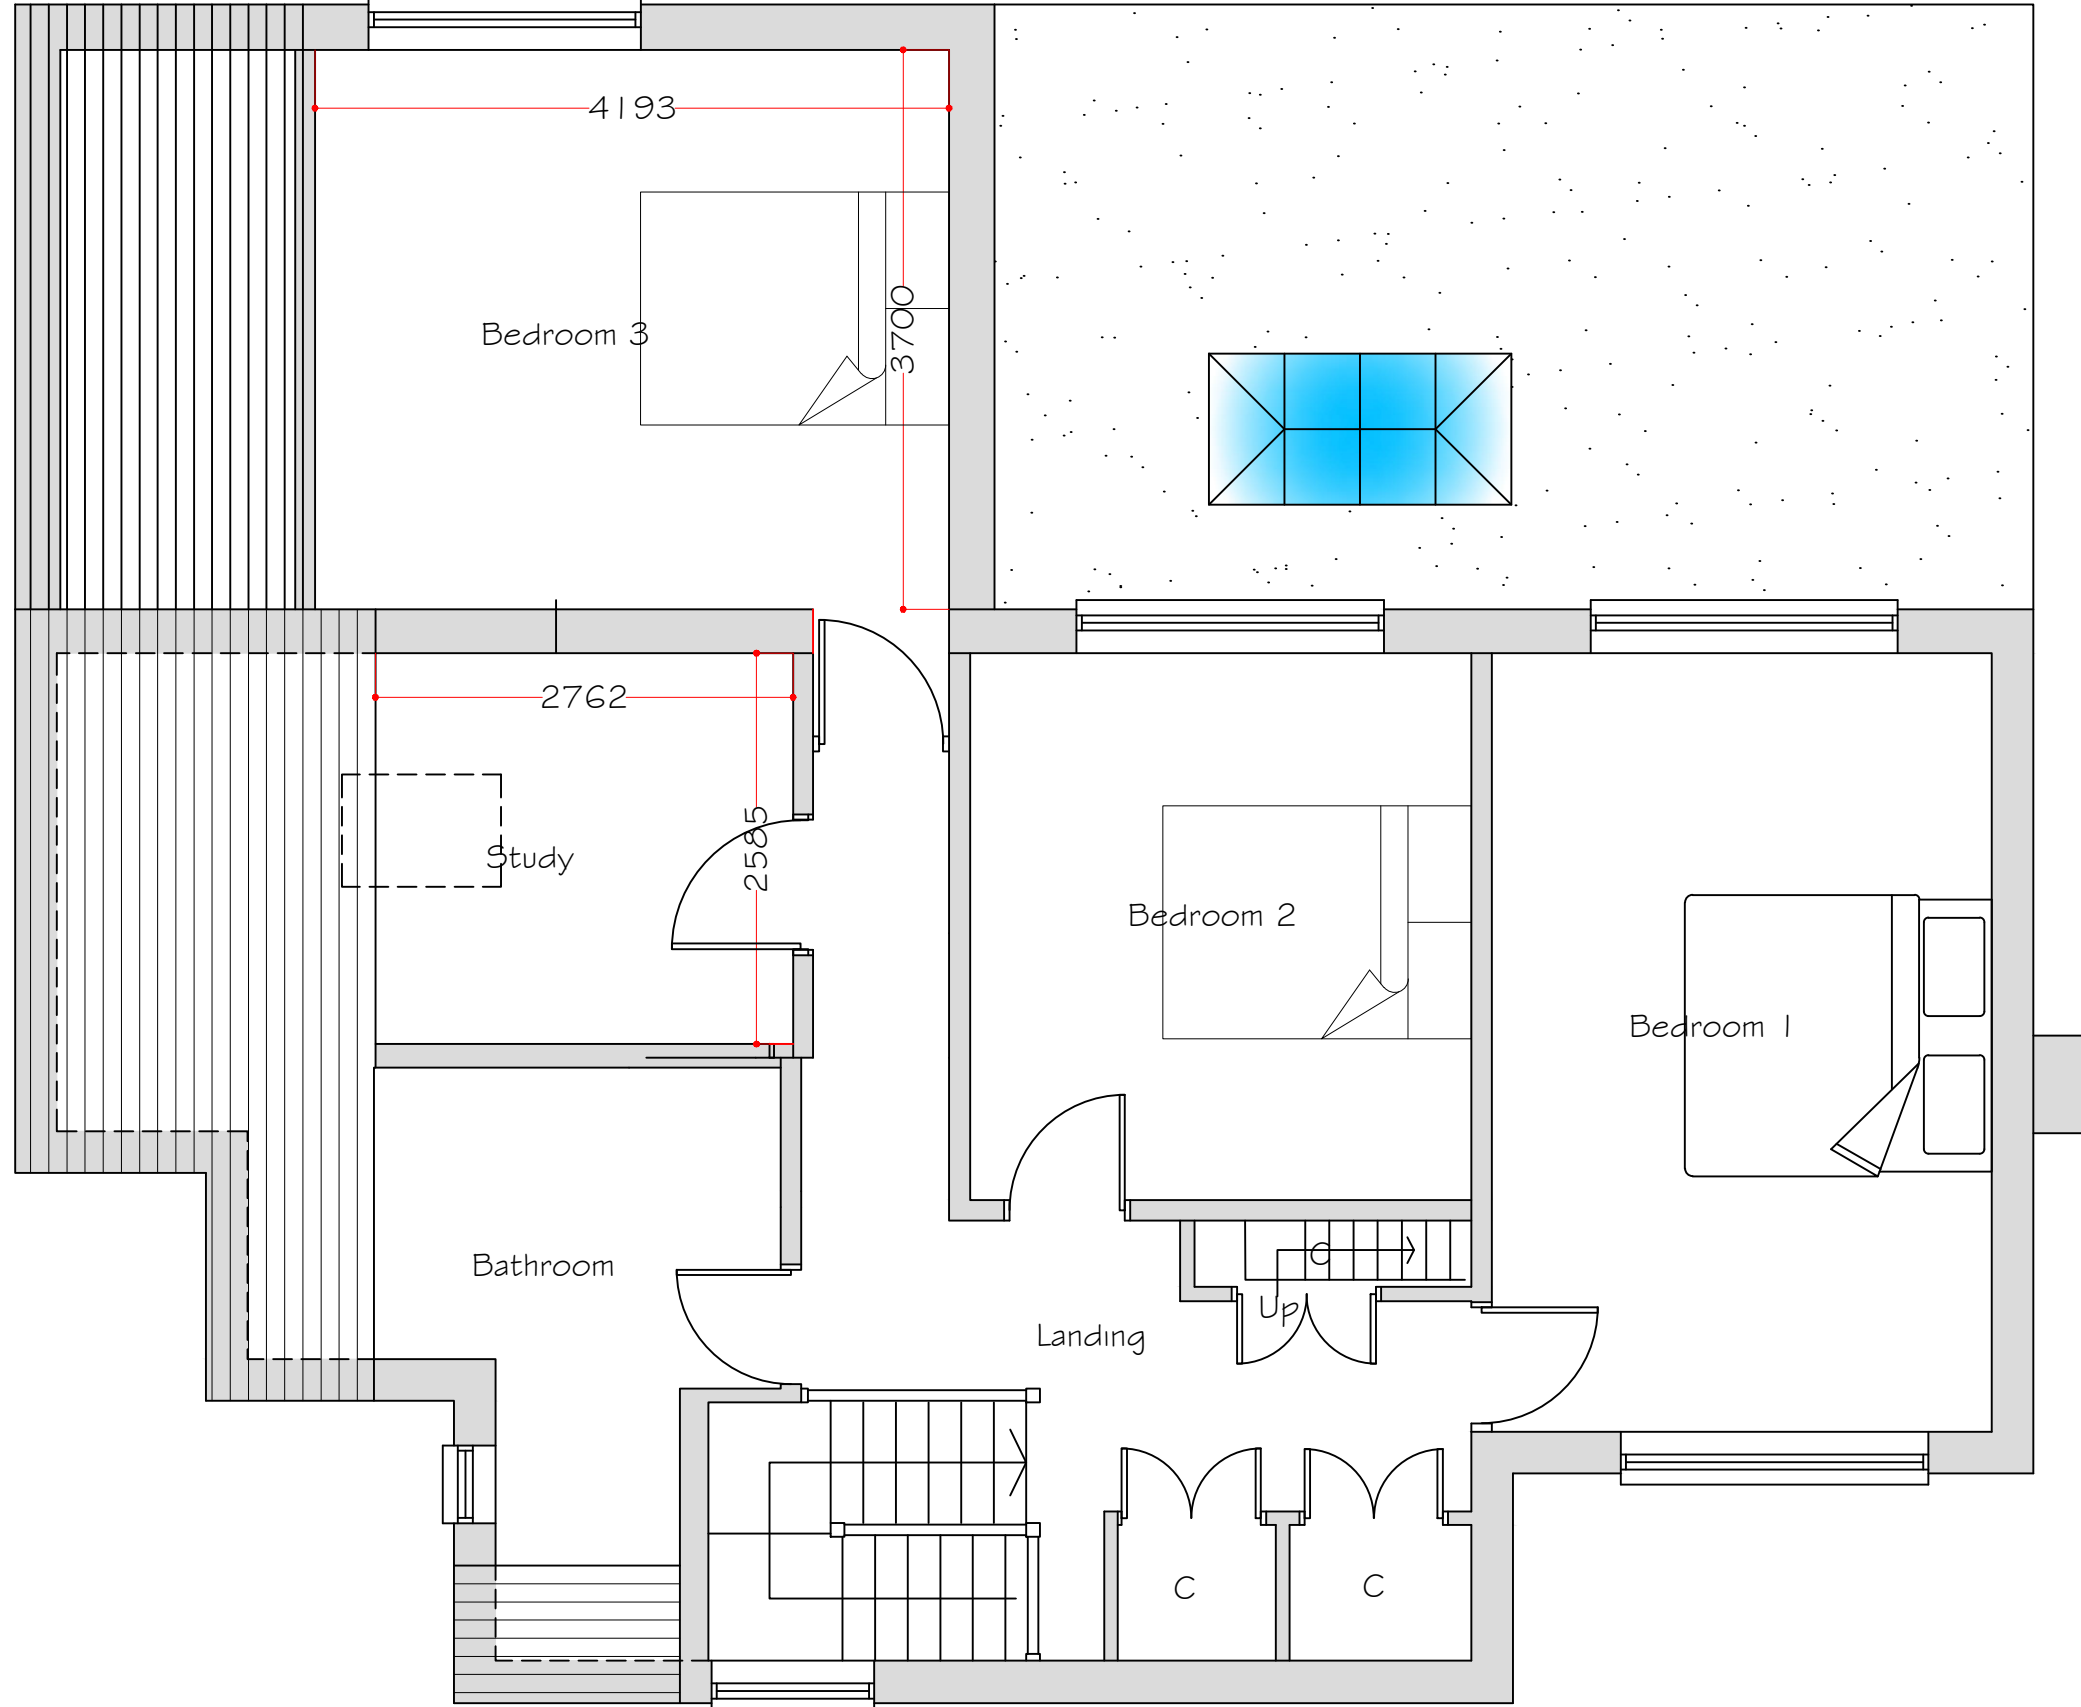

First Floor Plan

Scale 1:50

Synergy

Planning & Property Consultants Ltd
The Office
The Lanchester
Rochester
Kent ME3 7NQW

Client
S A Property Group Ltd

Address
341 Rochester Road Gravesend

Drawing title
Proposed drawing

Scale
1:50/1:100/1:200

Date
April 20204

Drawn by

Drawing No
24/437/02