


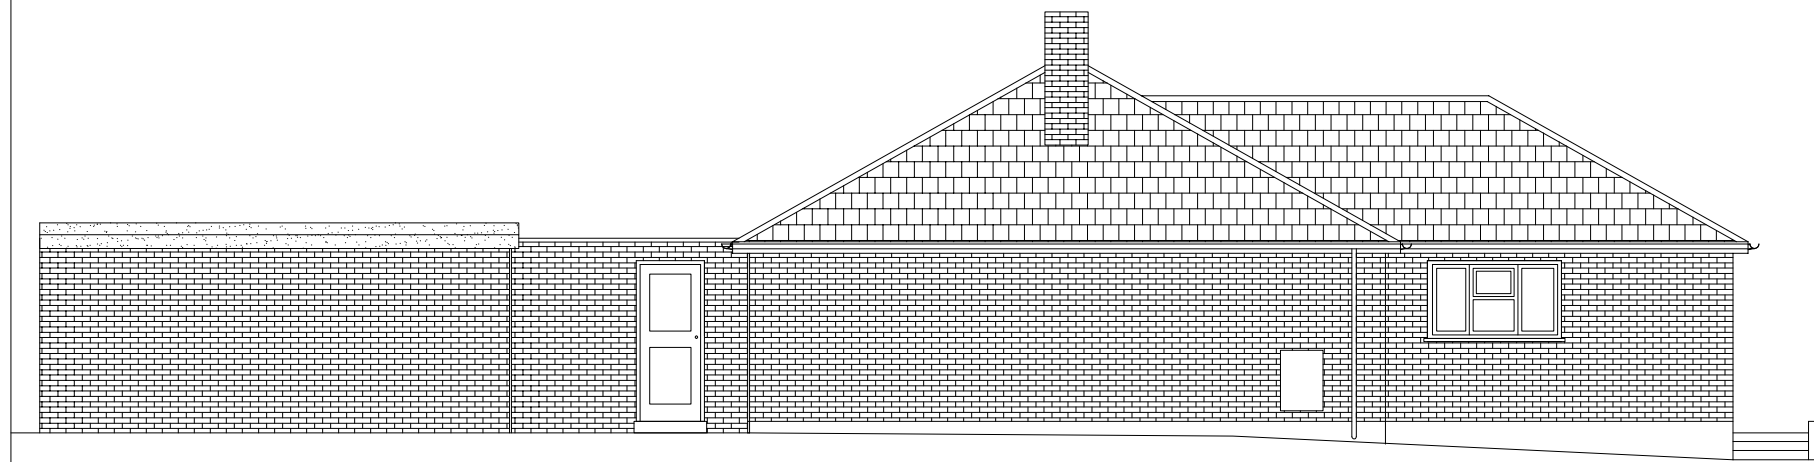

EXISTING SIDE ELEVATION




EXISTING REAR ELEVATION



EXISTING SIDE ELEVATION



EXISTING FRONT ELEVATION

 

										Scale				
										1:100@A3				
	Client Mr Singh 45 Tennyson Walk Gravesend Kent DA11 8LB	Drawing Title EXISTING ELEVATIONS						Drawing No.				Revision		
								2501-005				00		
								Scale		1:100@A3		Date		June 25
			Computer File No.				Project No.							
			Description		Initial		Rev		Date		Drawn By		Checked By	
											Raj Bhatti			
								Coordinated By		Approved By				