


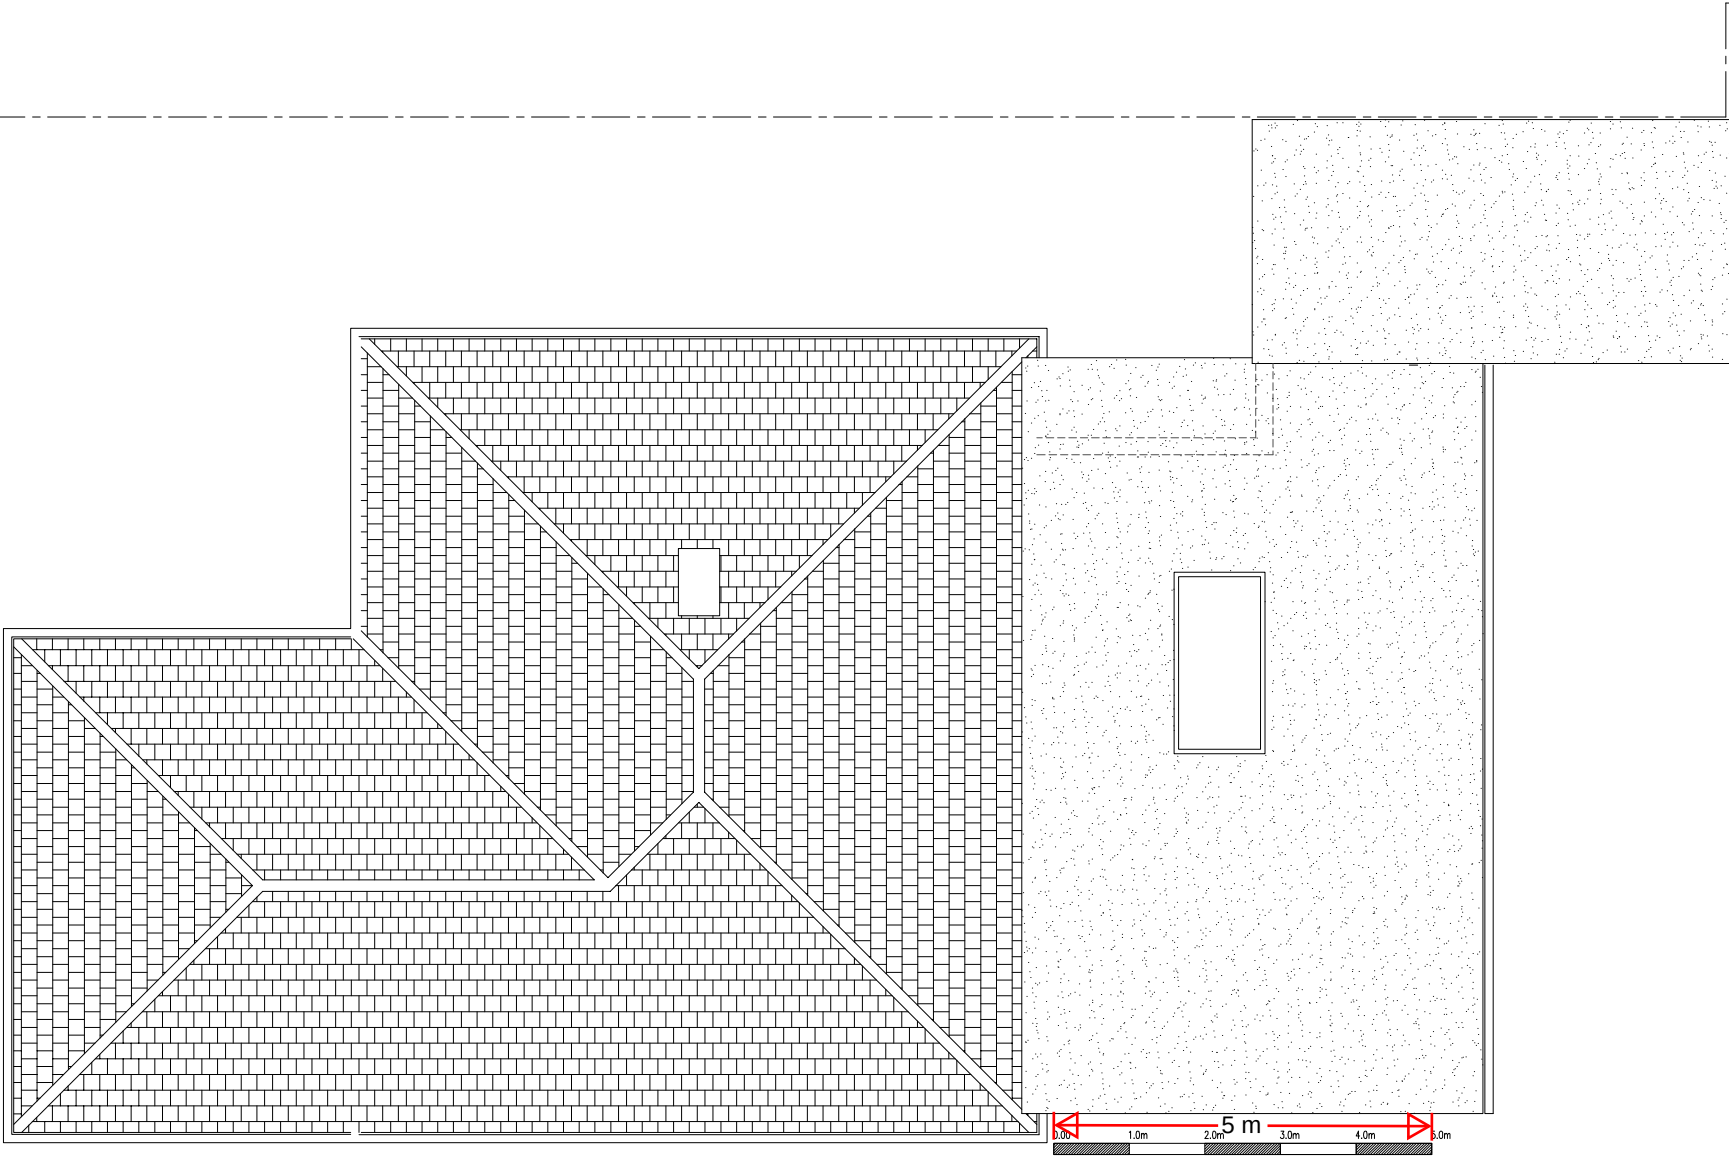

PROPOSED ROOF PLAN

	Client Mr Singh 45 Tennyson Walk Gravesend Kent DA11 8LB	Drawing Title PROPOSED ROOF PLAN					Drawing No.		Revision	
							2501-028		00	
							Scale	1:100@A3	Date	June 25
							Computer File No.		Project No.	
			Description		Initial	Rev	Date			
								Drawn By		Checked By
								Coordinated By		Approved By