





PROPOSED SIDE ELEVATION

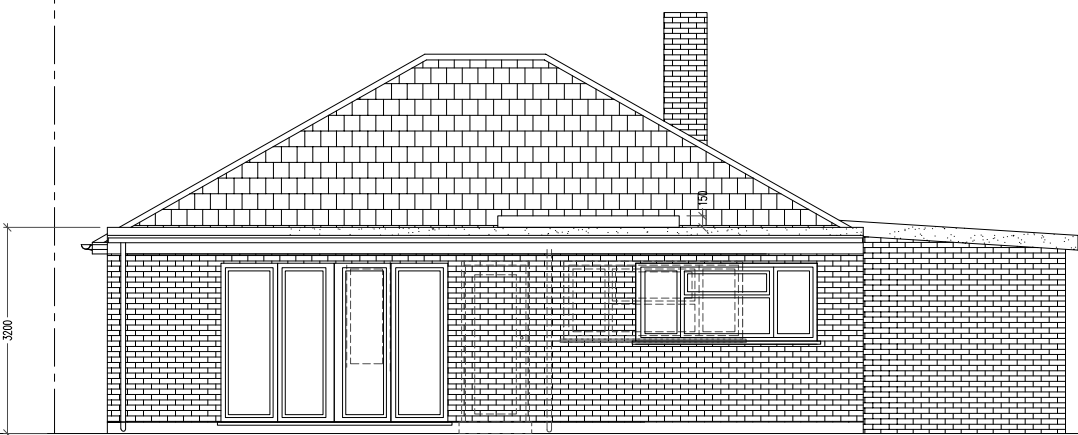


PROPOSED REAR ELEVATION

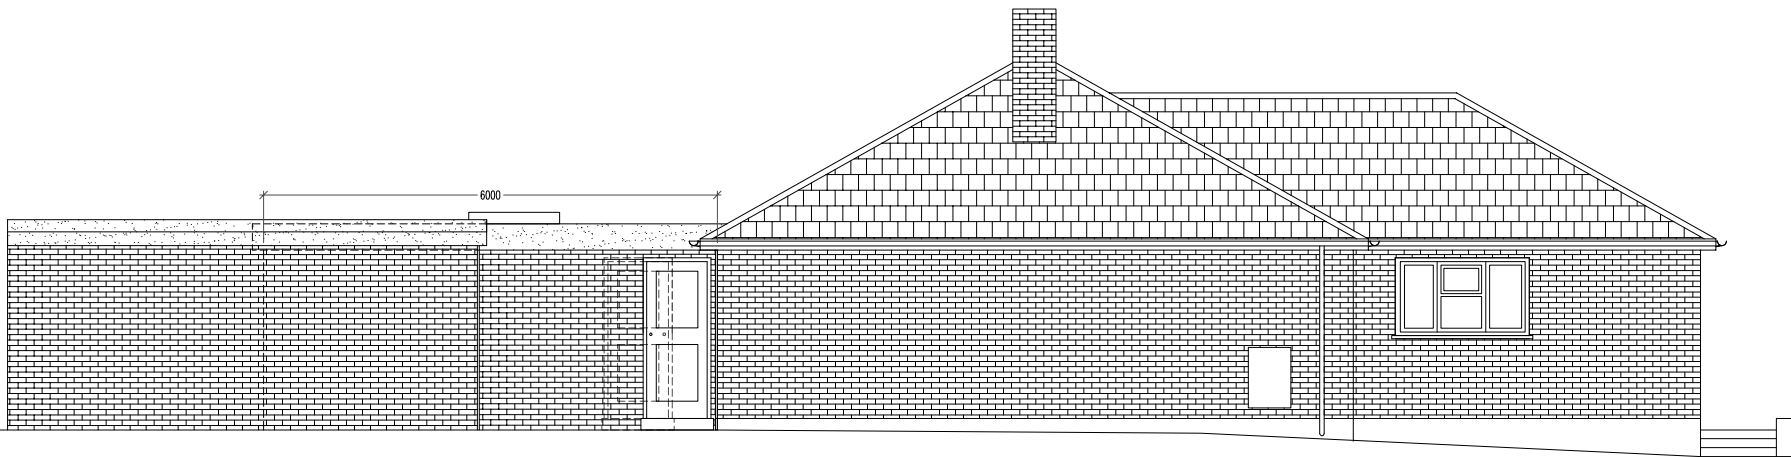

PROPOSED SIDE ELEVATION



PROPOSED FRONT ELEVATION

 

										Scale		
										1:100@A3		
	Client Mr Singh 45 Tennyson Walk Gravesend Kent DA11 8LB	Drawing Title PROPOSED ELEVATIONS					Drawing No.				Revision	
							2501-029				00	
							Scale 1:100@A3		Date June 25			
							Computer File No.		Project No.			
			Description		Initial	Rev	Date	Drawn By Raj Bhatti		Checked By		
								Coordinated By		Approved By		