


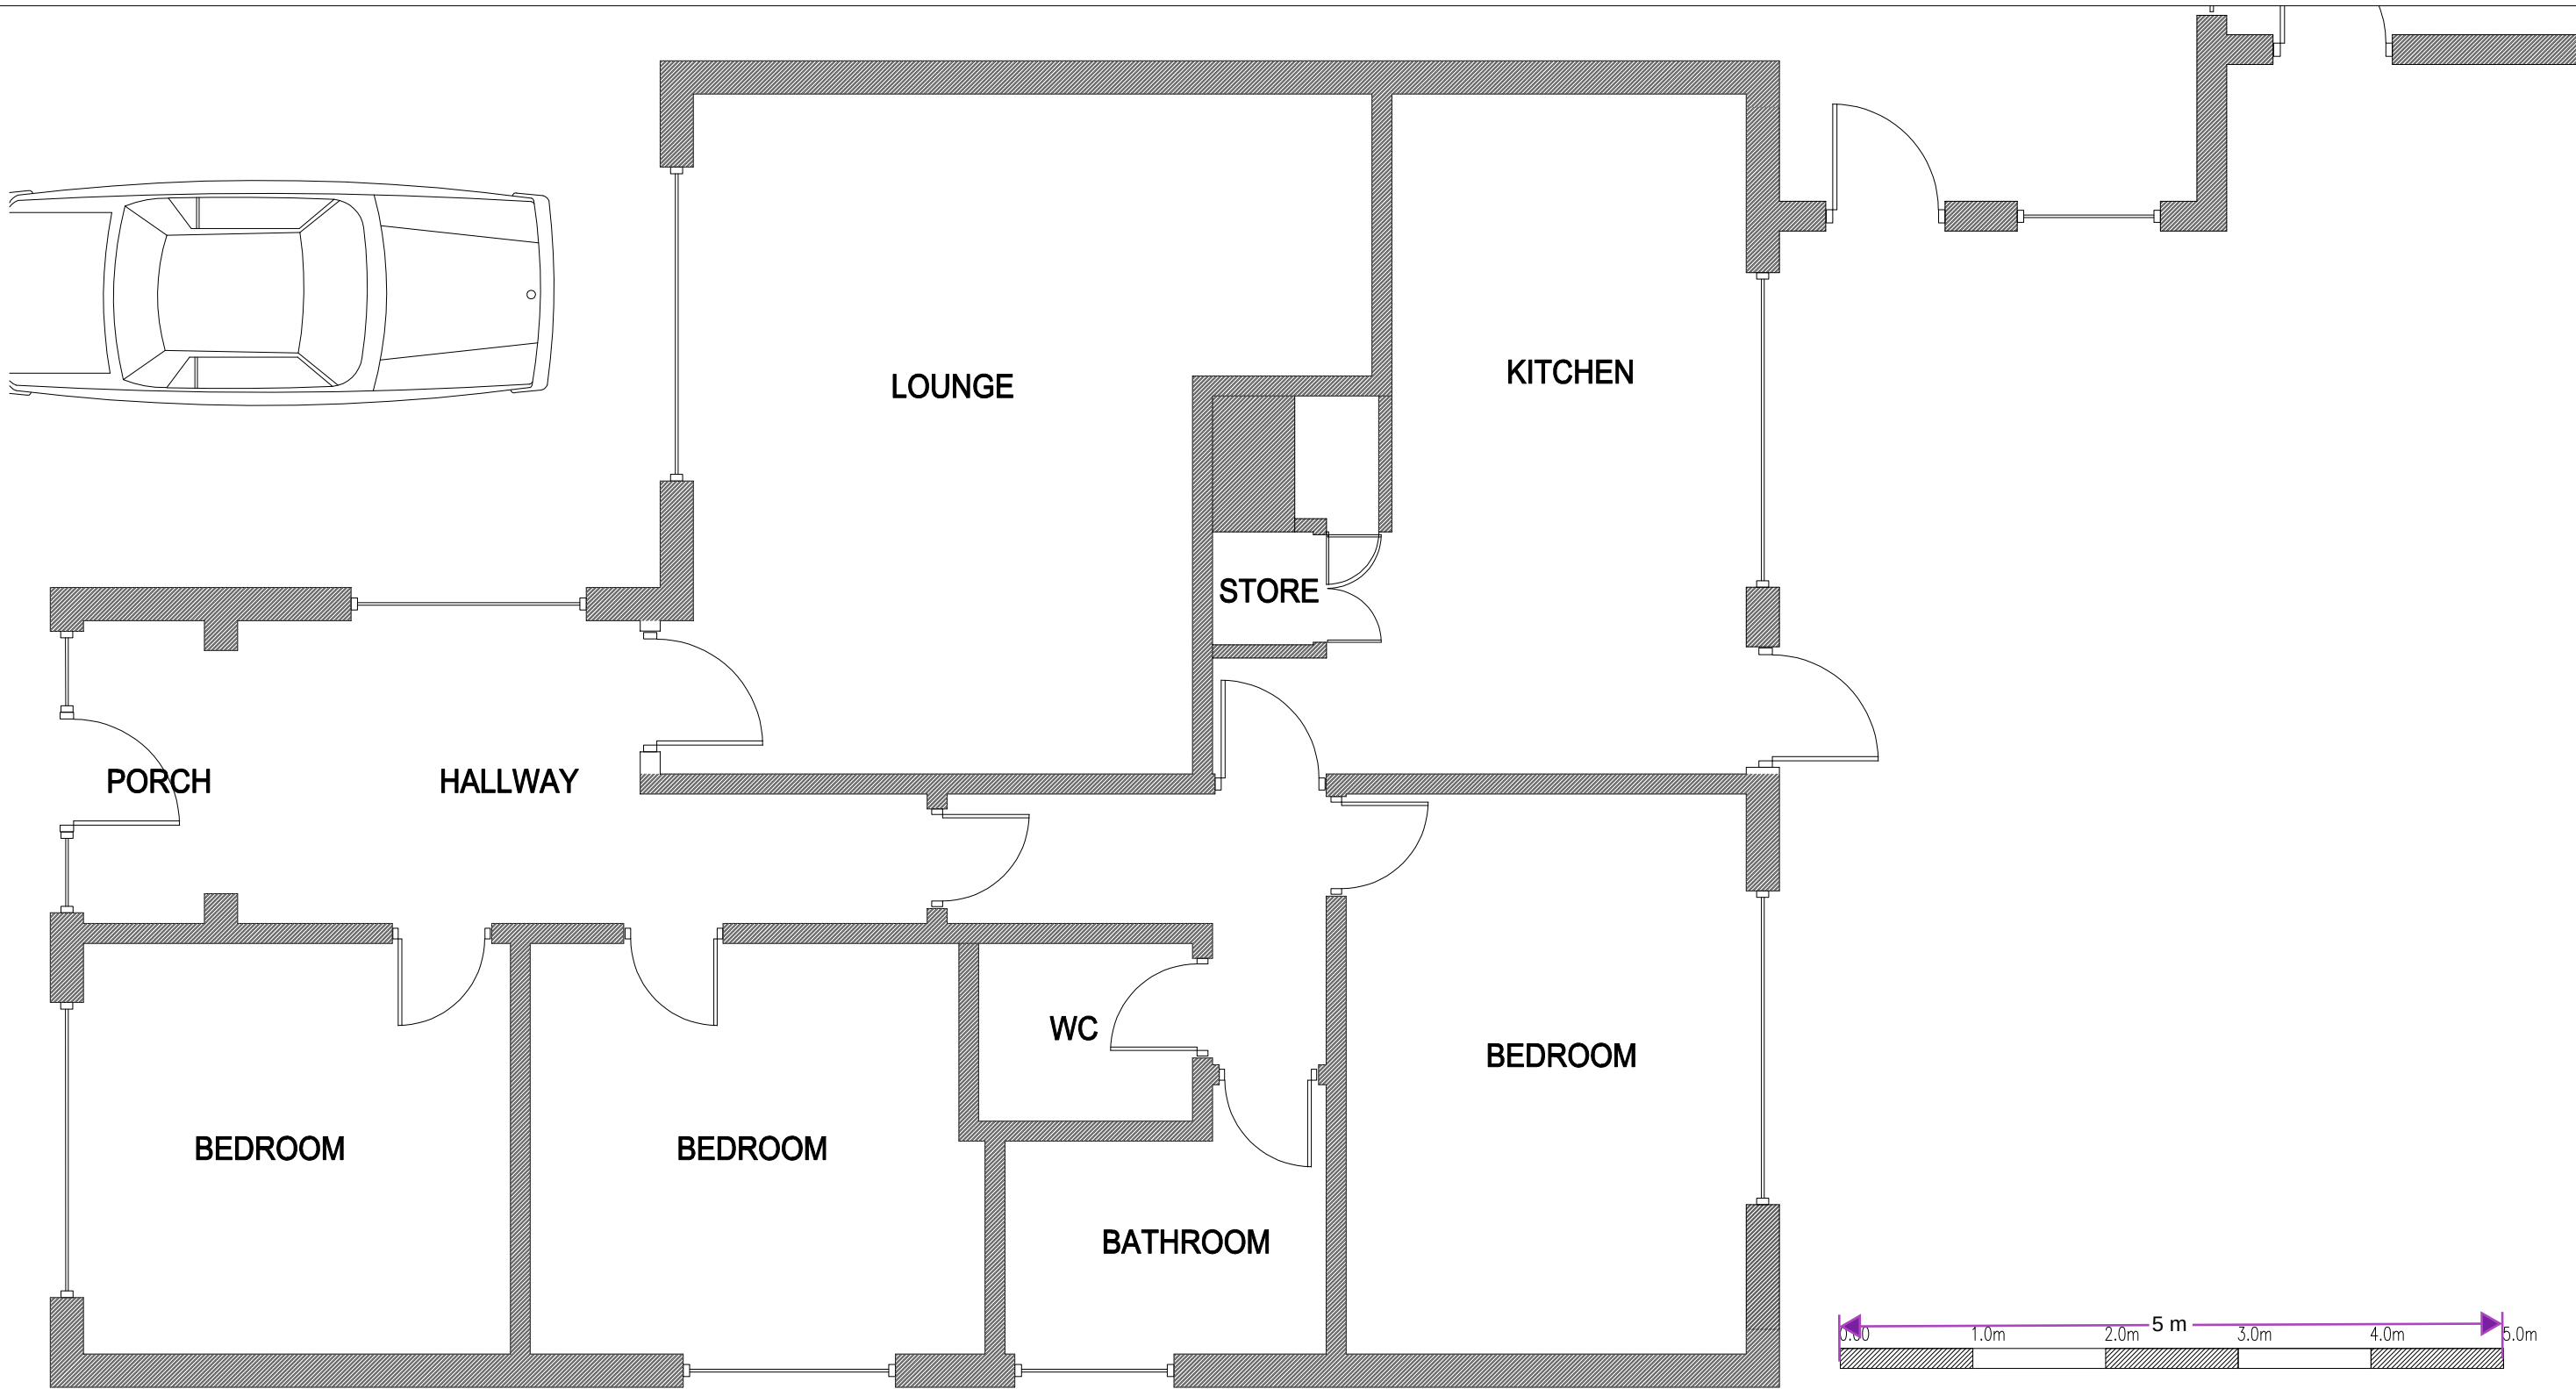

EXISTING GROUND FLOOR PLAN

EXISTING GROUND FLOOR PLAN										Scale		
										1:50@A3		
	Client Mr Singh 45 Tennyson Walk Gravesend Kent DA11 8LB	Drawing Title EXISTING GROUND FLOOR PLAN					Drawing No.				Revision	
							2501-001				00	
							Scale 1:50@A3				Date June 25	
			Computer File No.				Project No.					
			Description		Initial	Rev	Date	Drawn By Raj Bhatti		Checked By		
									Coordinated By		Approved By	