


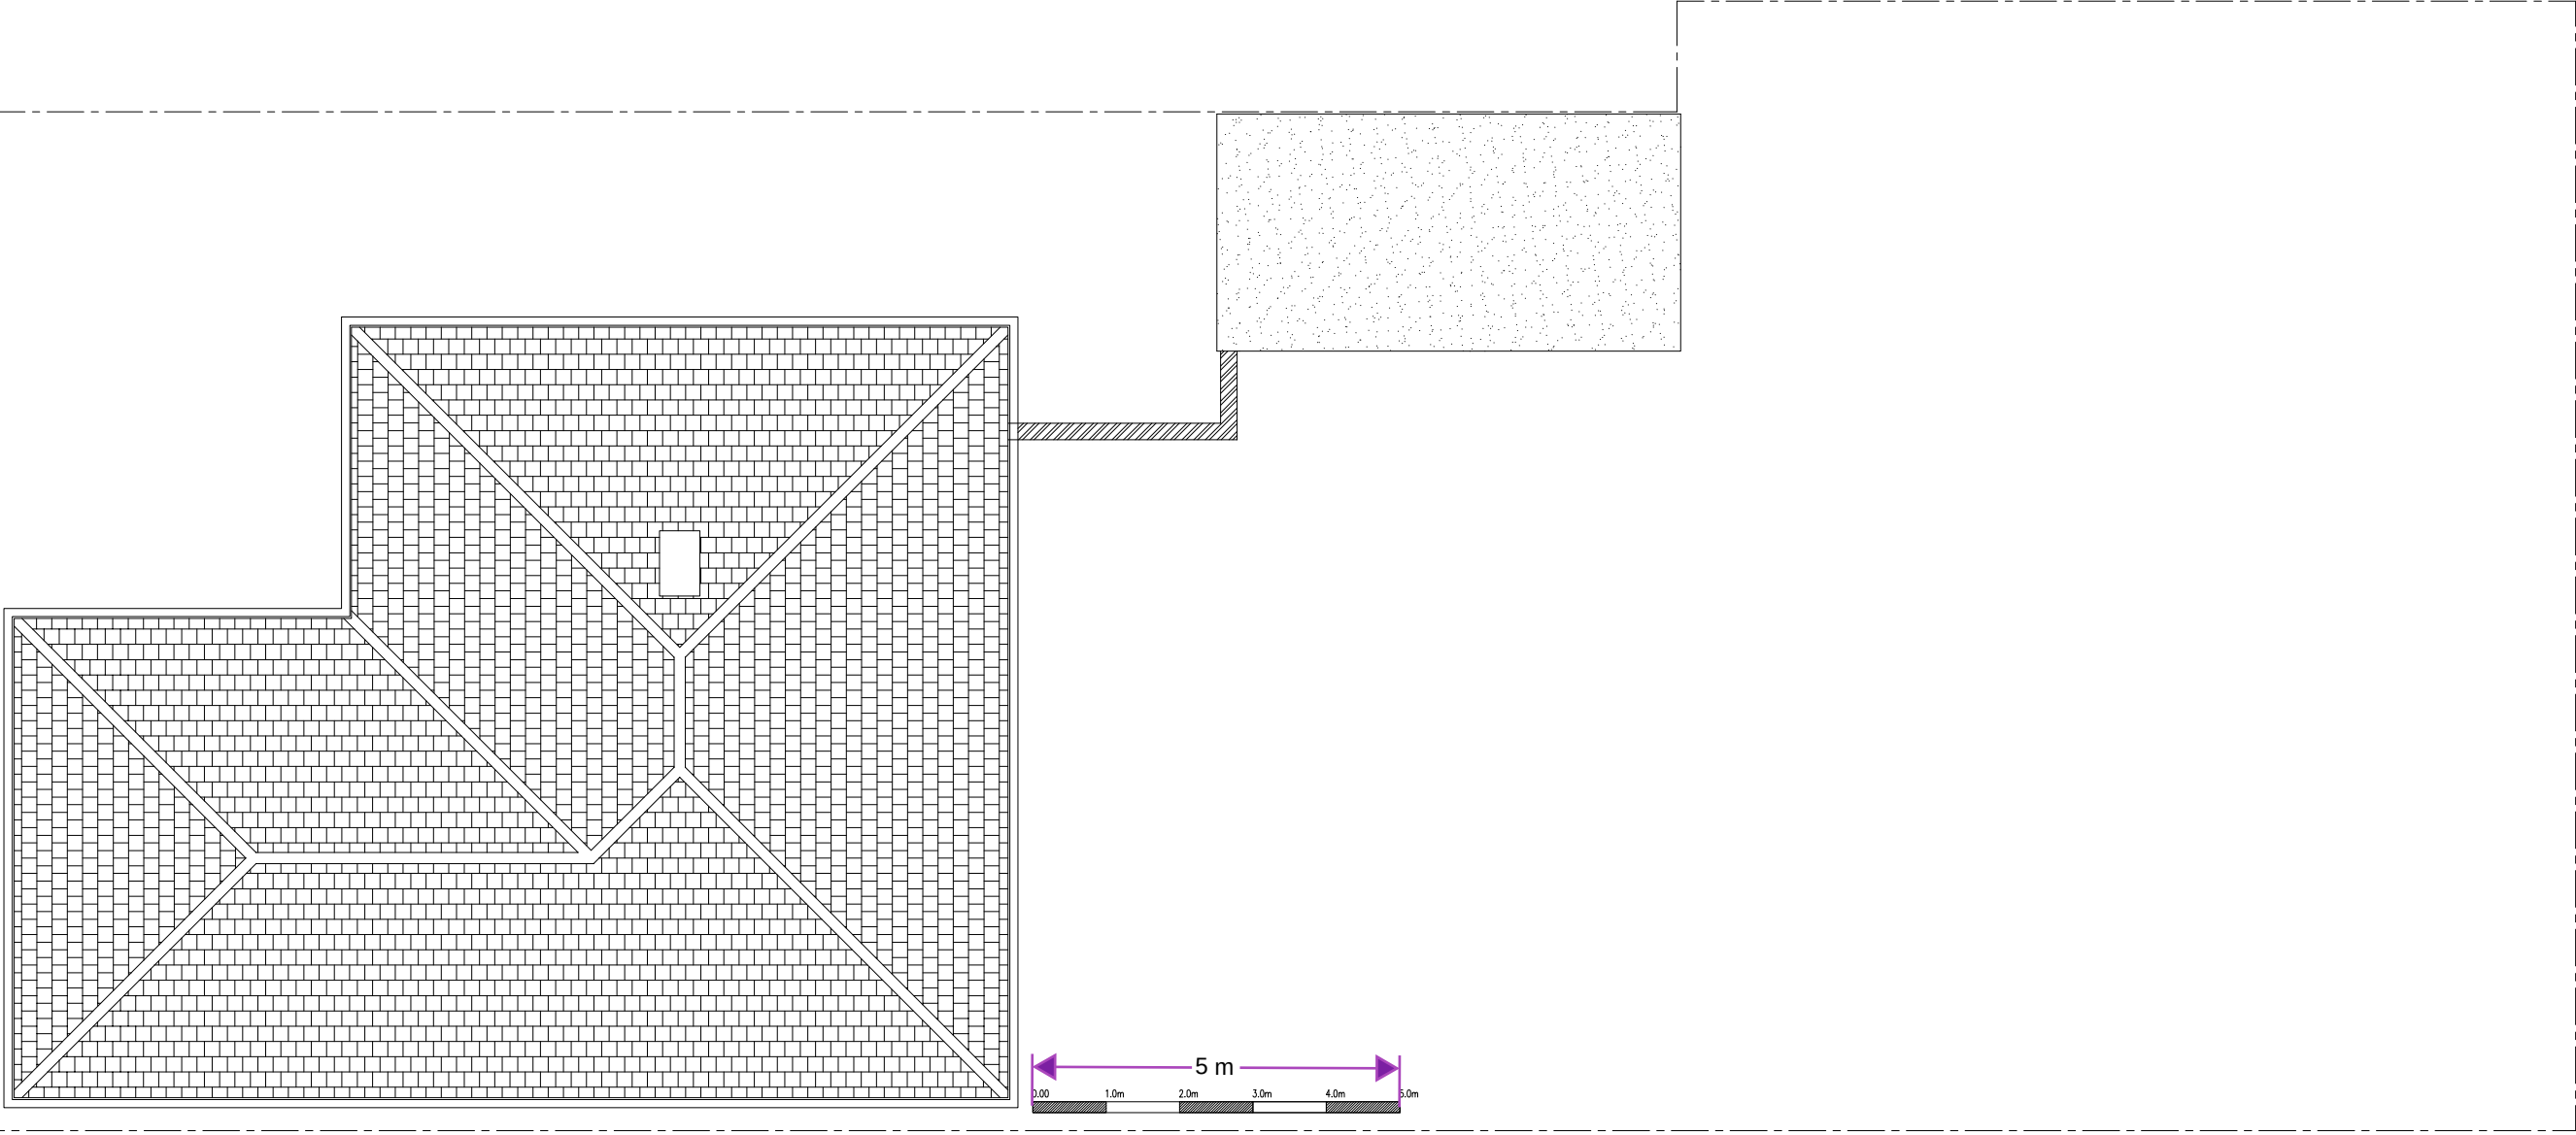

EXISTING ROOF PLAN



	Client Mr Singh 45 Tennyson Walk Gravesend Kent DA11 8LB	Drawing Title EXISTING ROOF PLAN					Drawing No.		Revision	
							2501-004		00	
							Scale	1:100@A3	Date	June 25
							Computer File No.		Project No.	
			Description		Initial	Rev	Date	Drawn By		Checked By
									Raj Bhatti	
Coordinated By		Approved By								