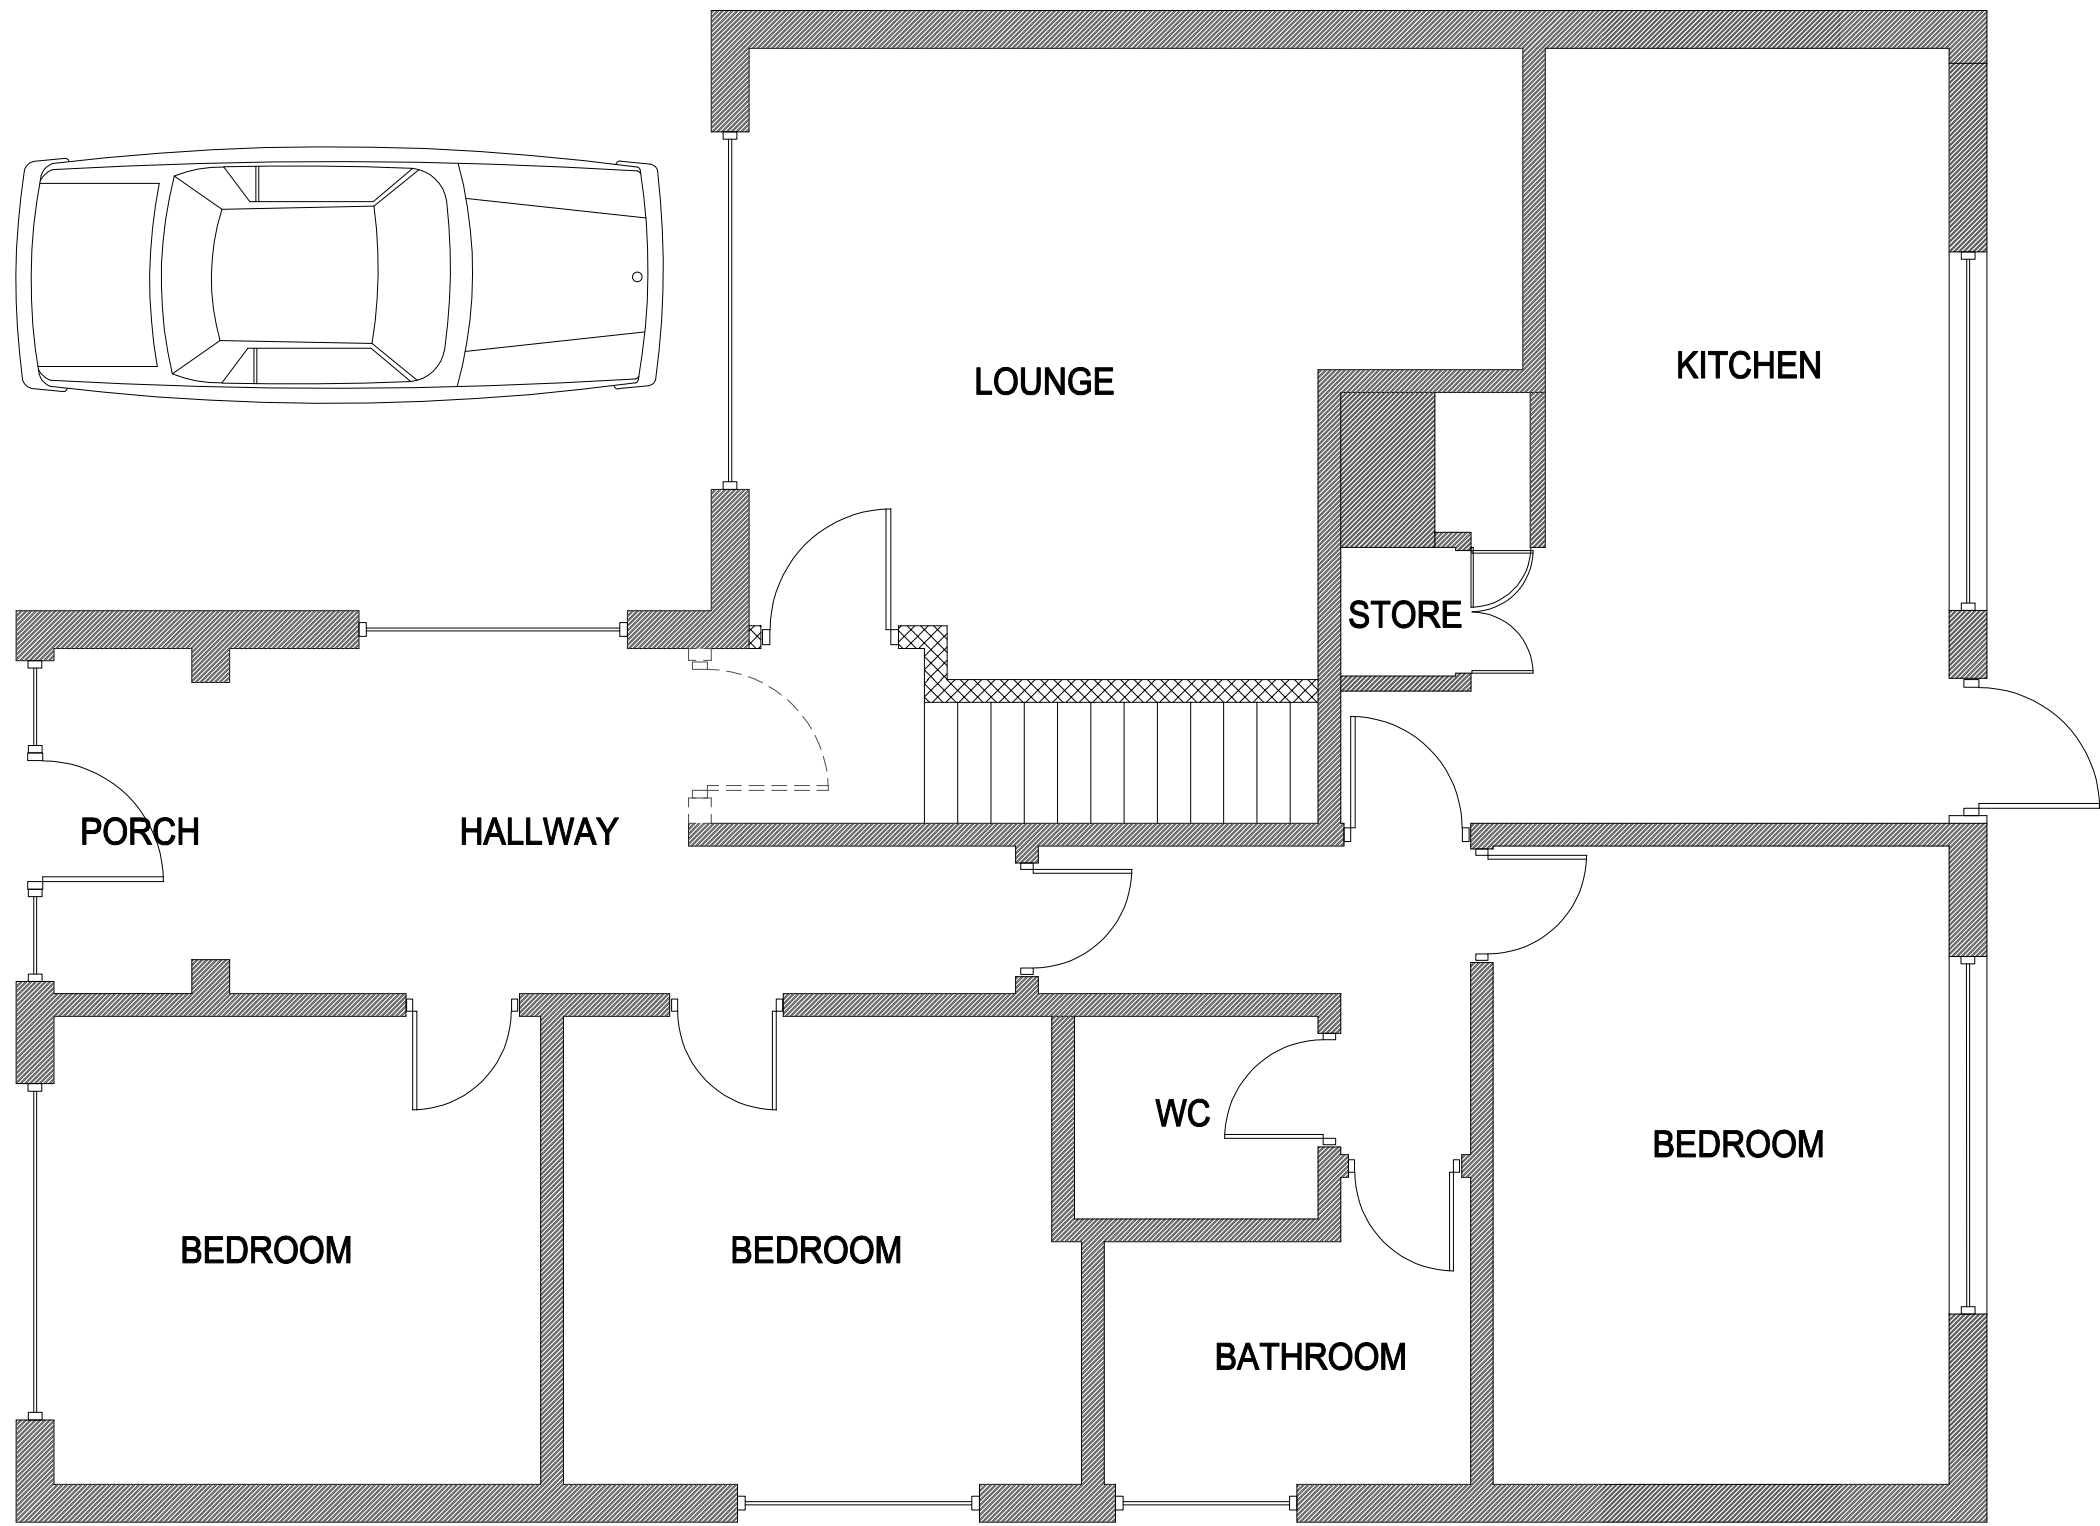


PROPOSED GROUND FLOOR PLAN

Scale	Revision
1:50@A3	00

	Client Mr Singh 45 Tennyson Walk Gravesend Kent DA11 8LB	Drawing Title PROPOSED GROUND FLOOR PLAN					Drawing No.		Revision	
							2501-010		00	
							Scale	1:50@A3	Date	June 25
							Computer File No.		Project No.	
			Description		Initial	Rev	Date	Drawn By		Checked By
									Coordinated By	Approved By