


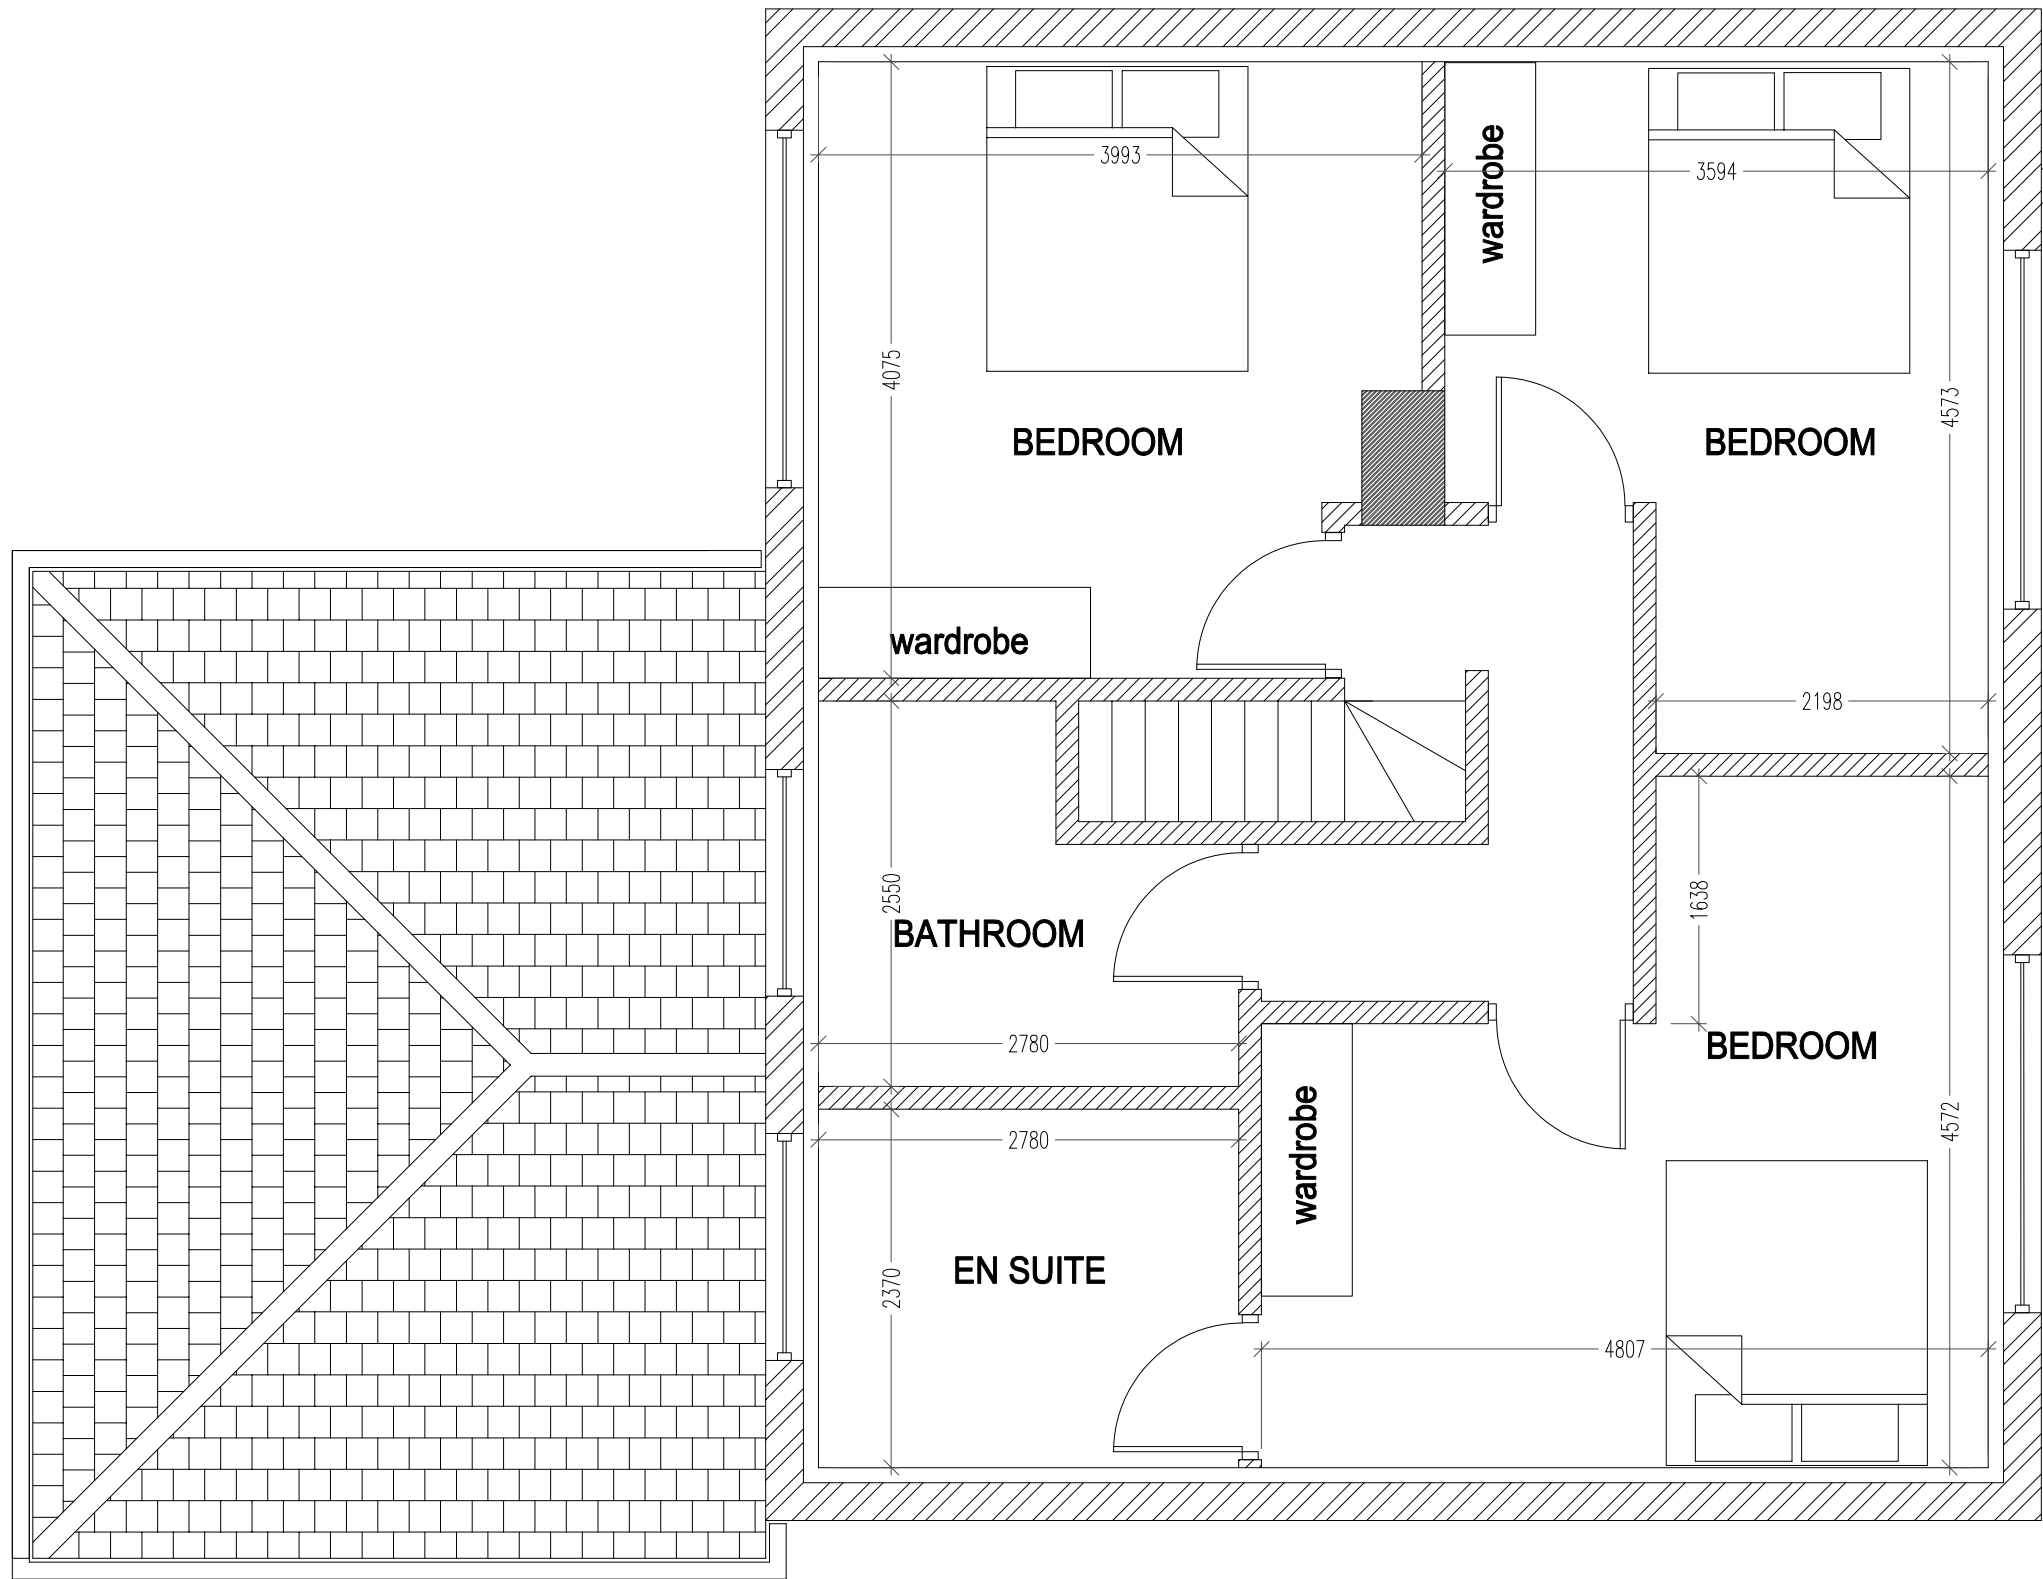

PROPOSED1st FLOOR PLAN

	Client Mr Singh 45 Tennyson Walk Gravesend Kent DA11 8LB	Drawing Title PROPOSED 1st FLOOR PLAN					Drawing No.	Revision
							2501-012	00
							Scale 1:50@A3	Date June 25
							Computer File No.	Project No.
							Drawn By Raj Bhatti	Checked By
							Coordinated By	Approved By
			Description				Initial	Rev