


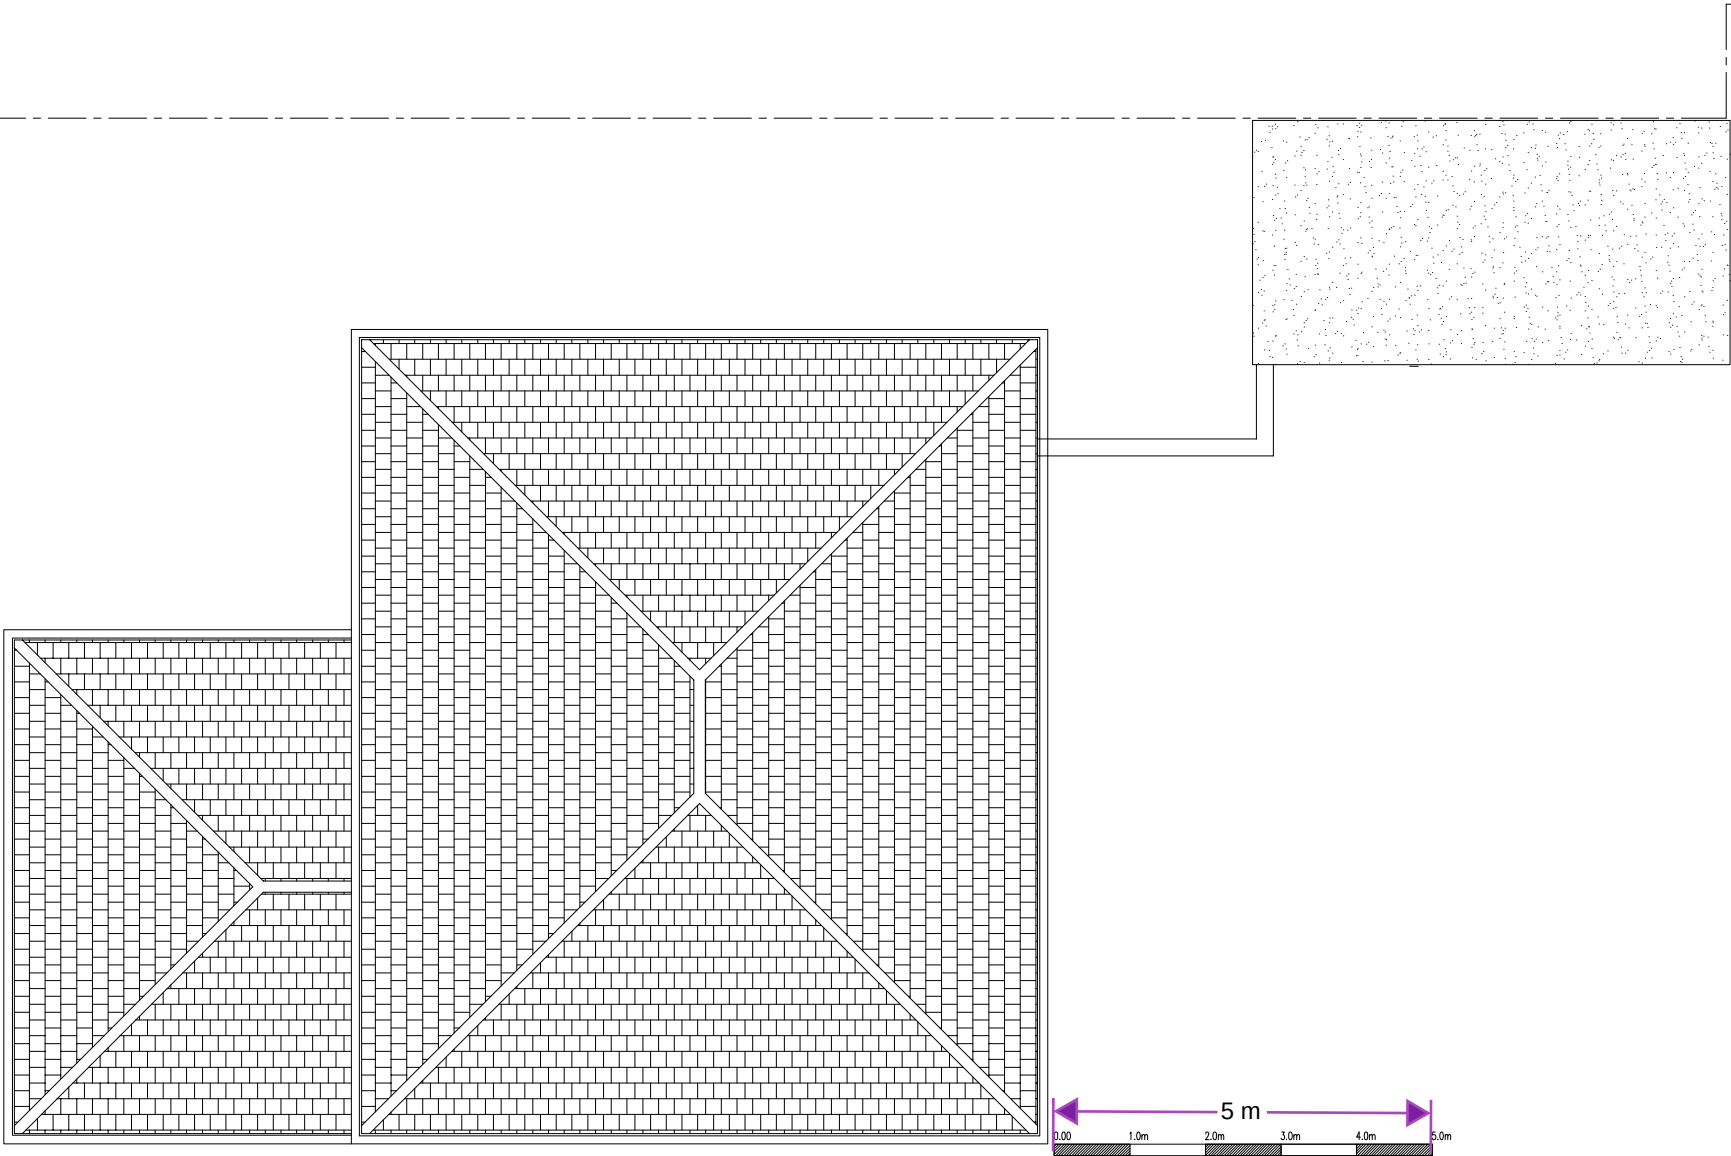

PROPOSED ROOF PLAN

	Client Mr Singh 45 Tennyson Walk Gravesend Kent DA11 8LB	Drawing Title PROPOSED ROOF PLAN					Drawing No.		Revision		
							2501-015		00		
							Scale	1:100@A3	Date	June 25	
							Computer File No.		Project No.		
			Description		Initial	Rev	Date		Drawn By		Checked By
										Coordinated By	