




ROOF STRUCTURE IN 75x100MM OAK RAFTERS WITH TAPERED FEET. OVERSAILING EAVES SUPPORTED BY 100MM SQUARE STRUTS & MATCHING PLATES TOP & BOTTOM.

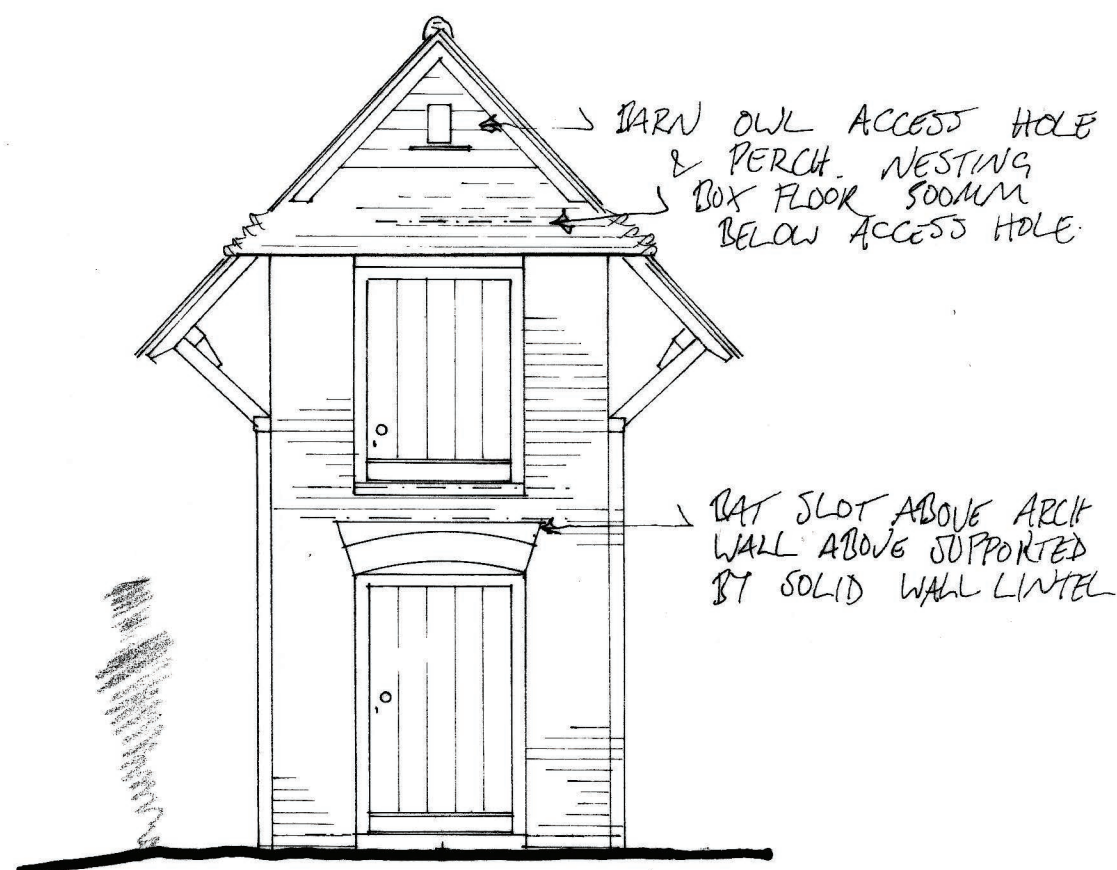


1:50 East elevation

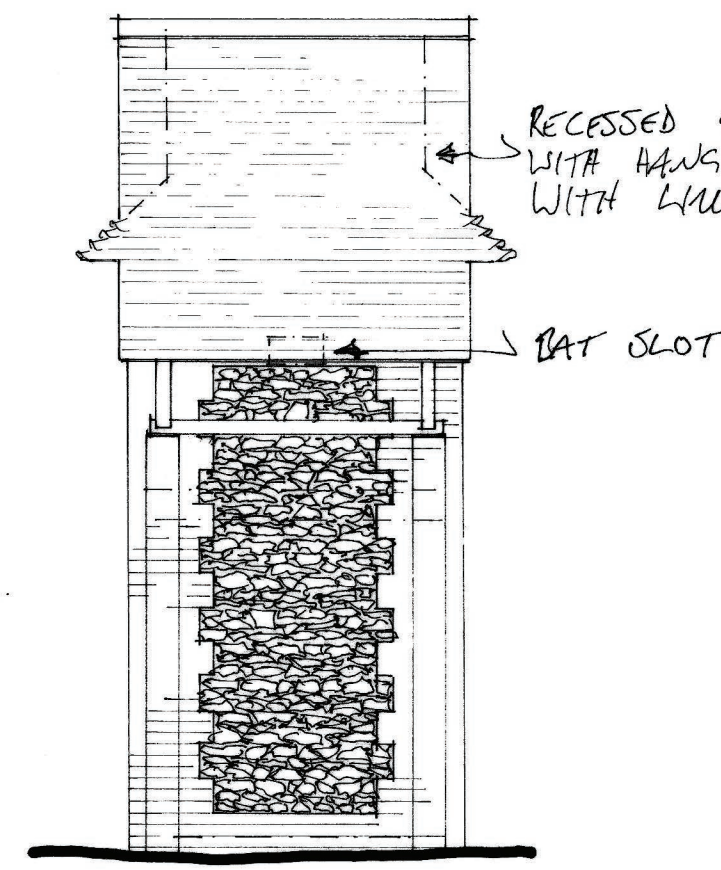


1:50 South elevation

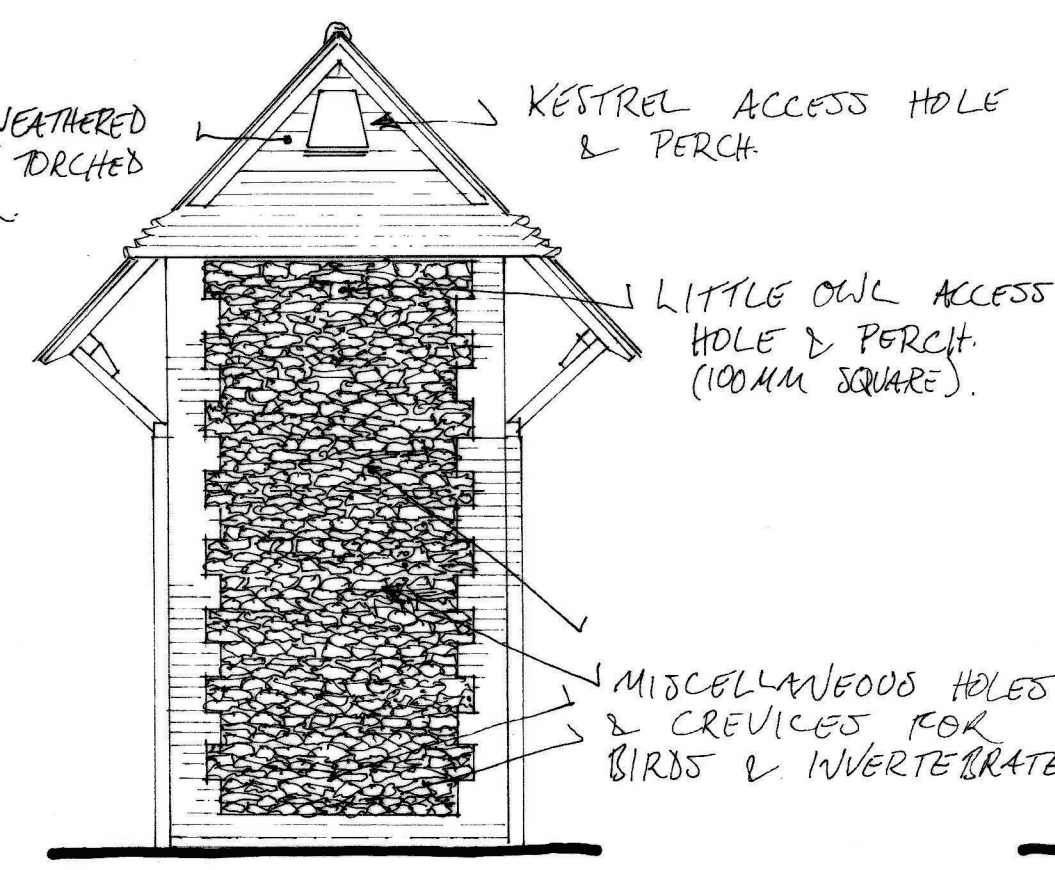


1:50 West elevation

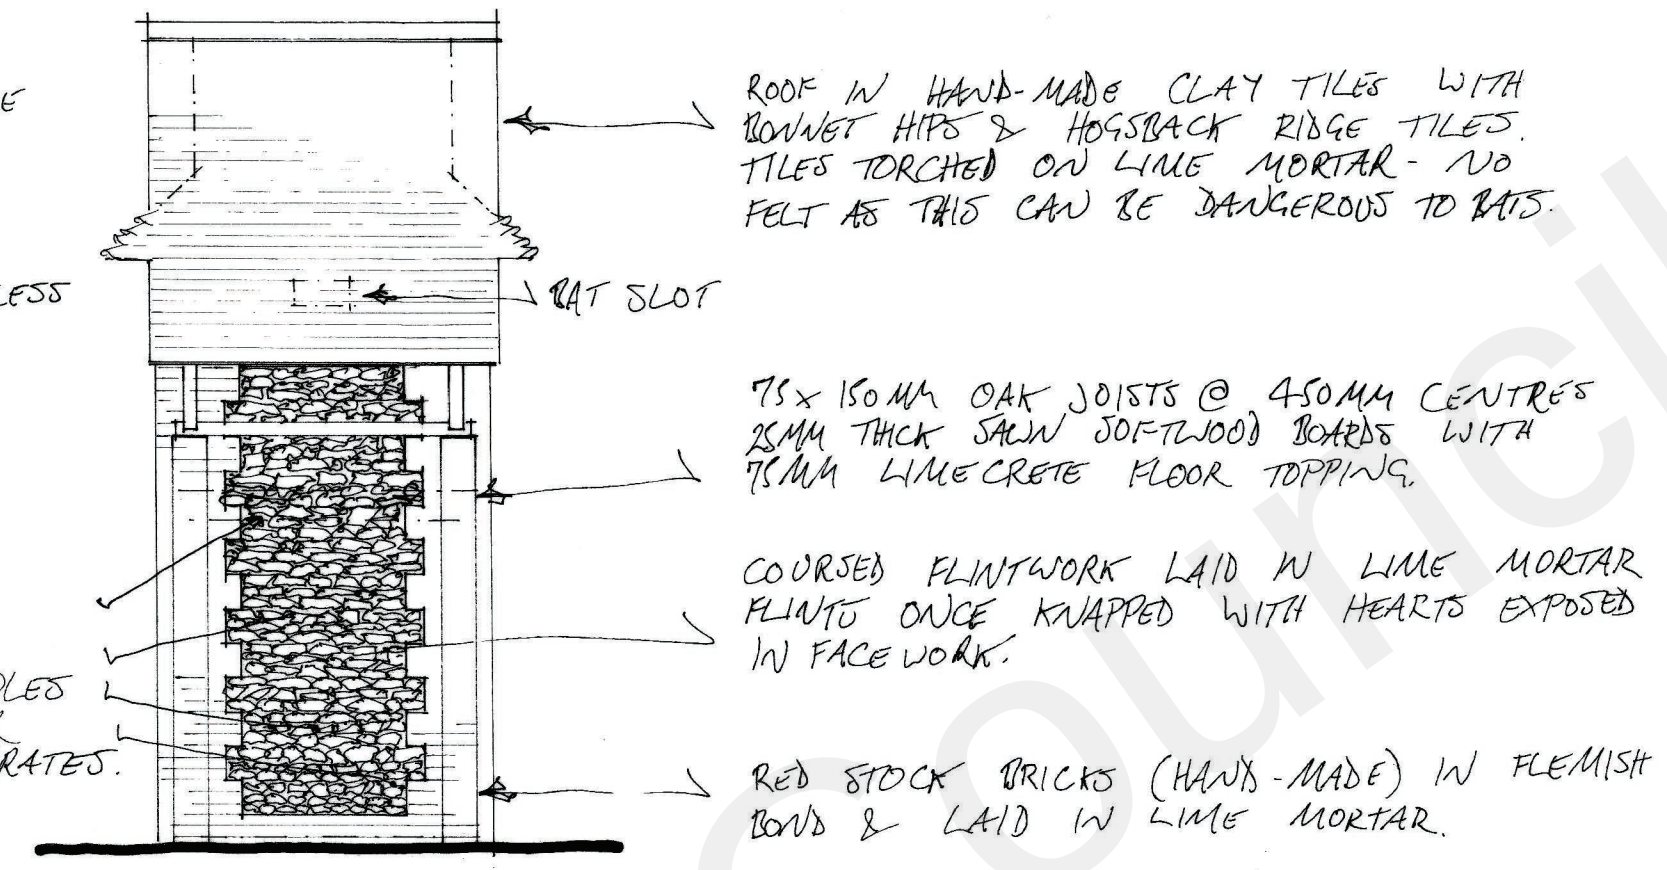


1:50 North elevation

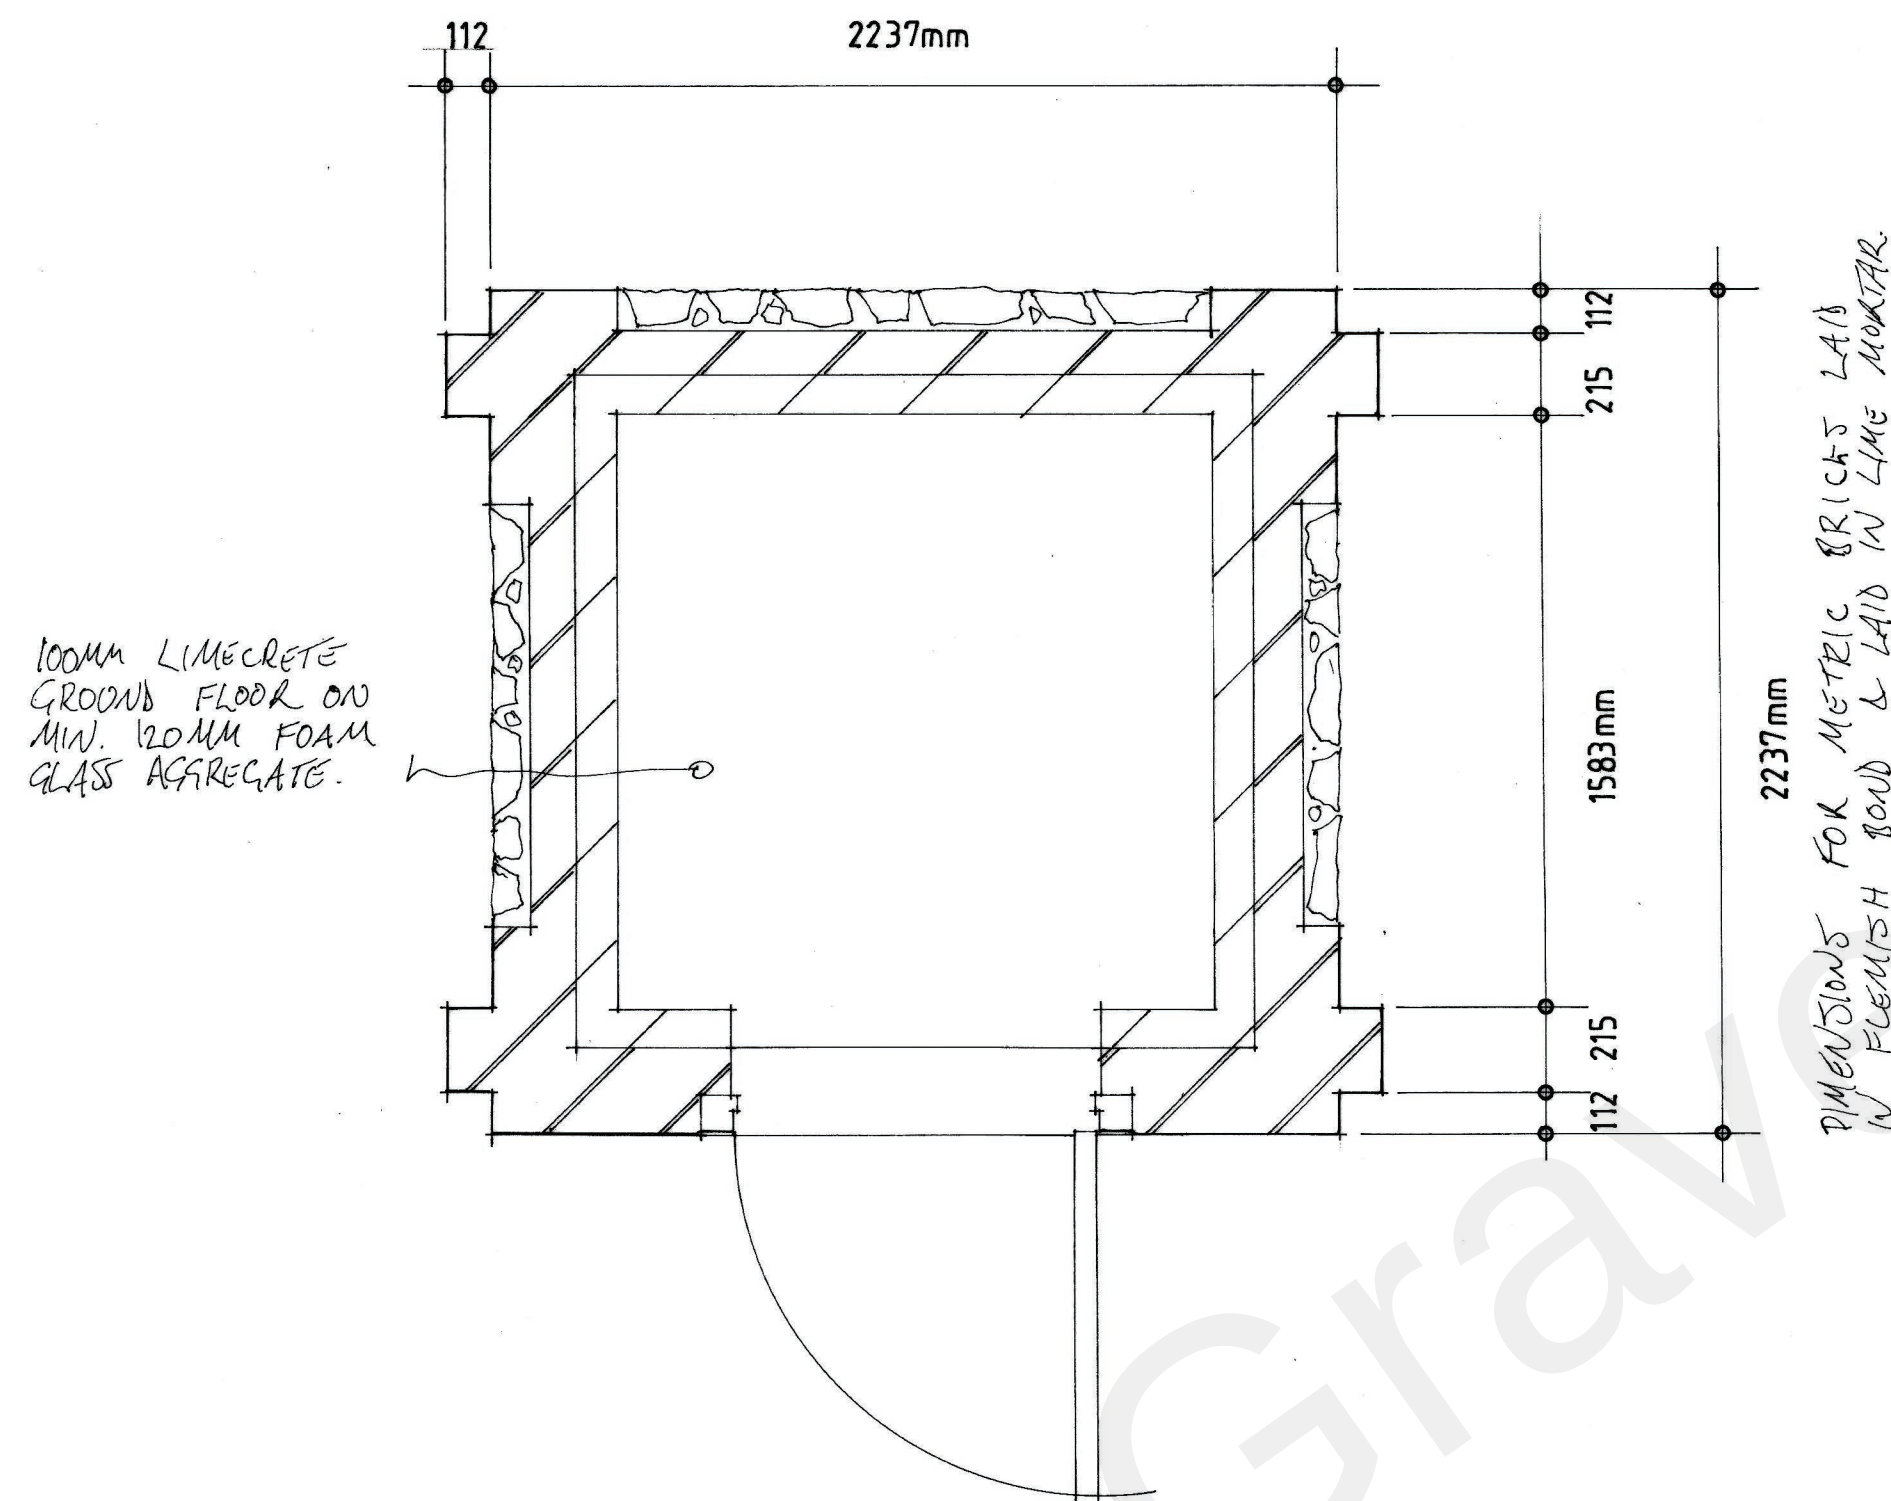

1:20 Ground floor plan

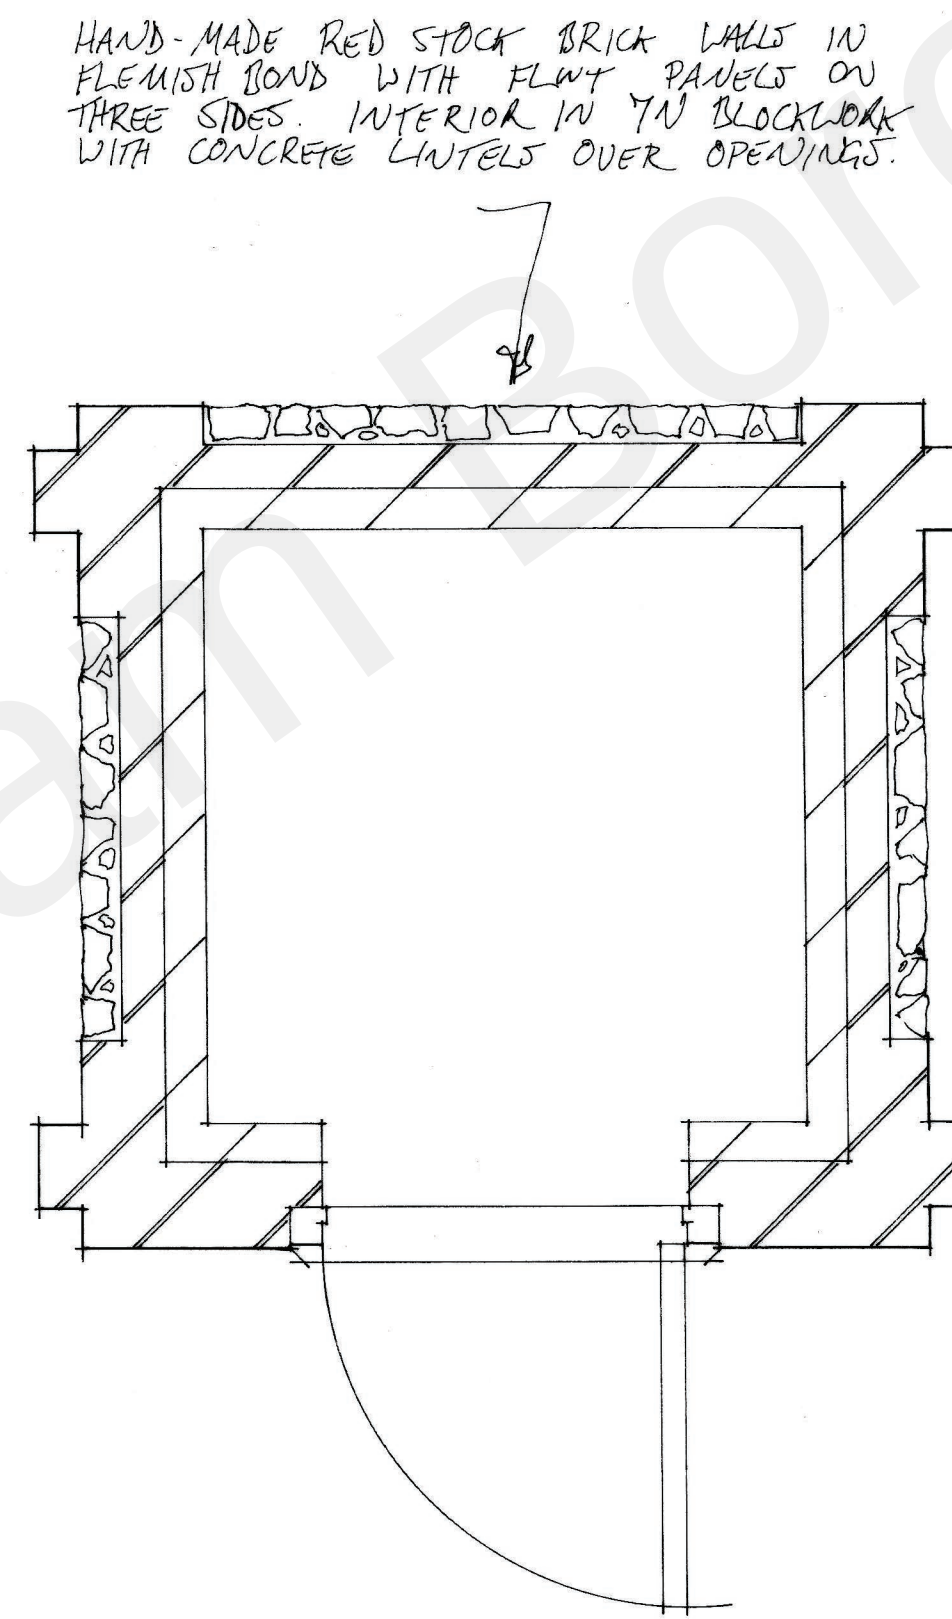

1:20 First floor plan

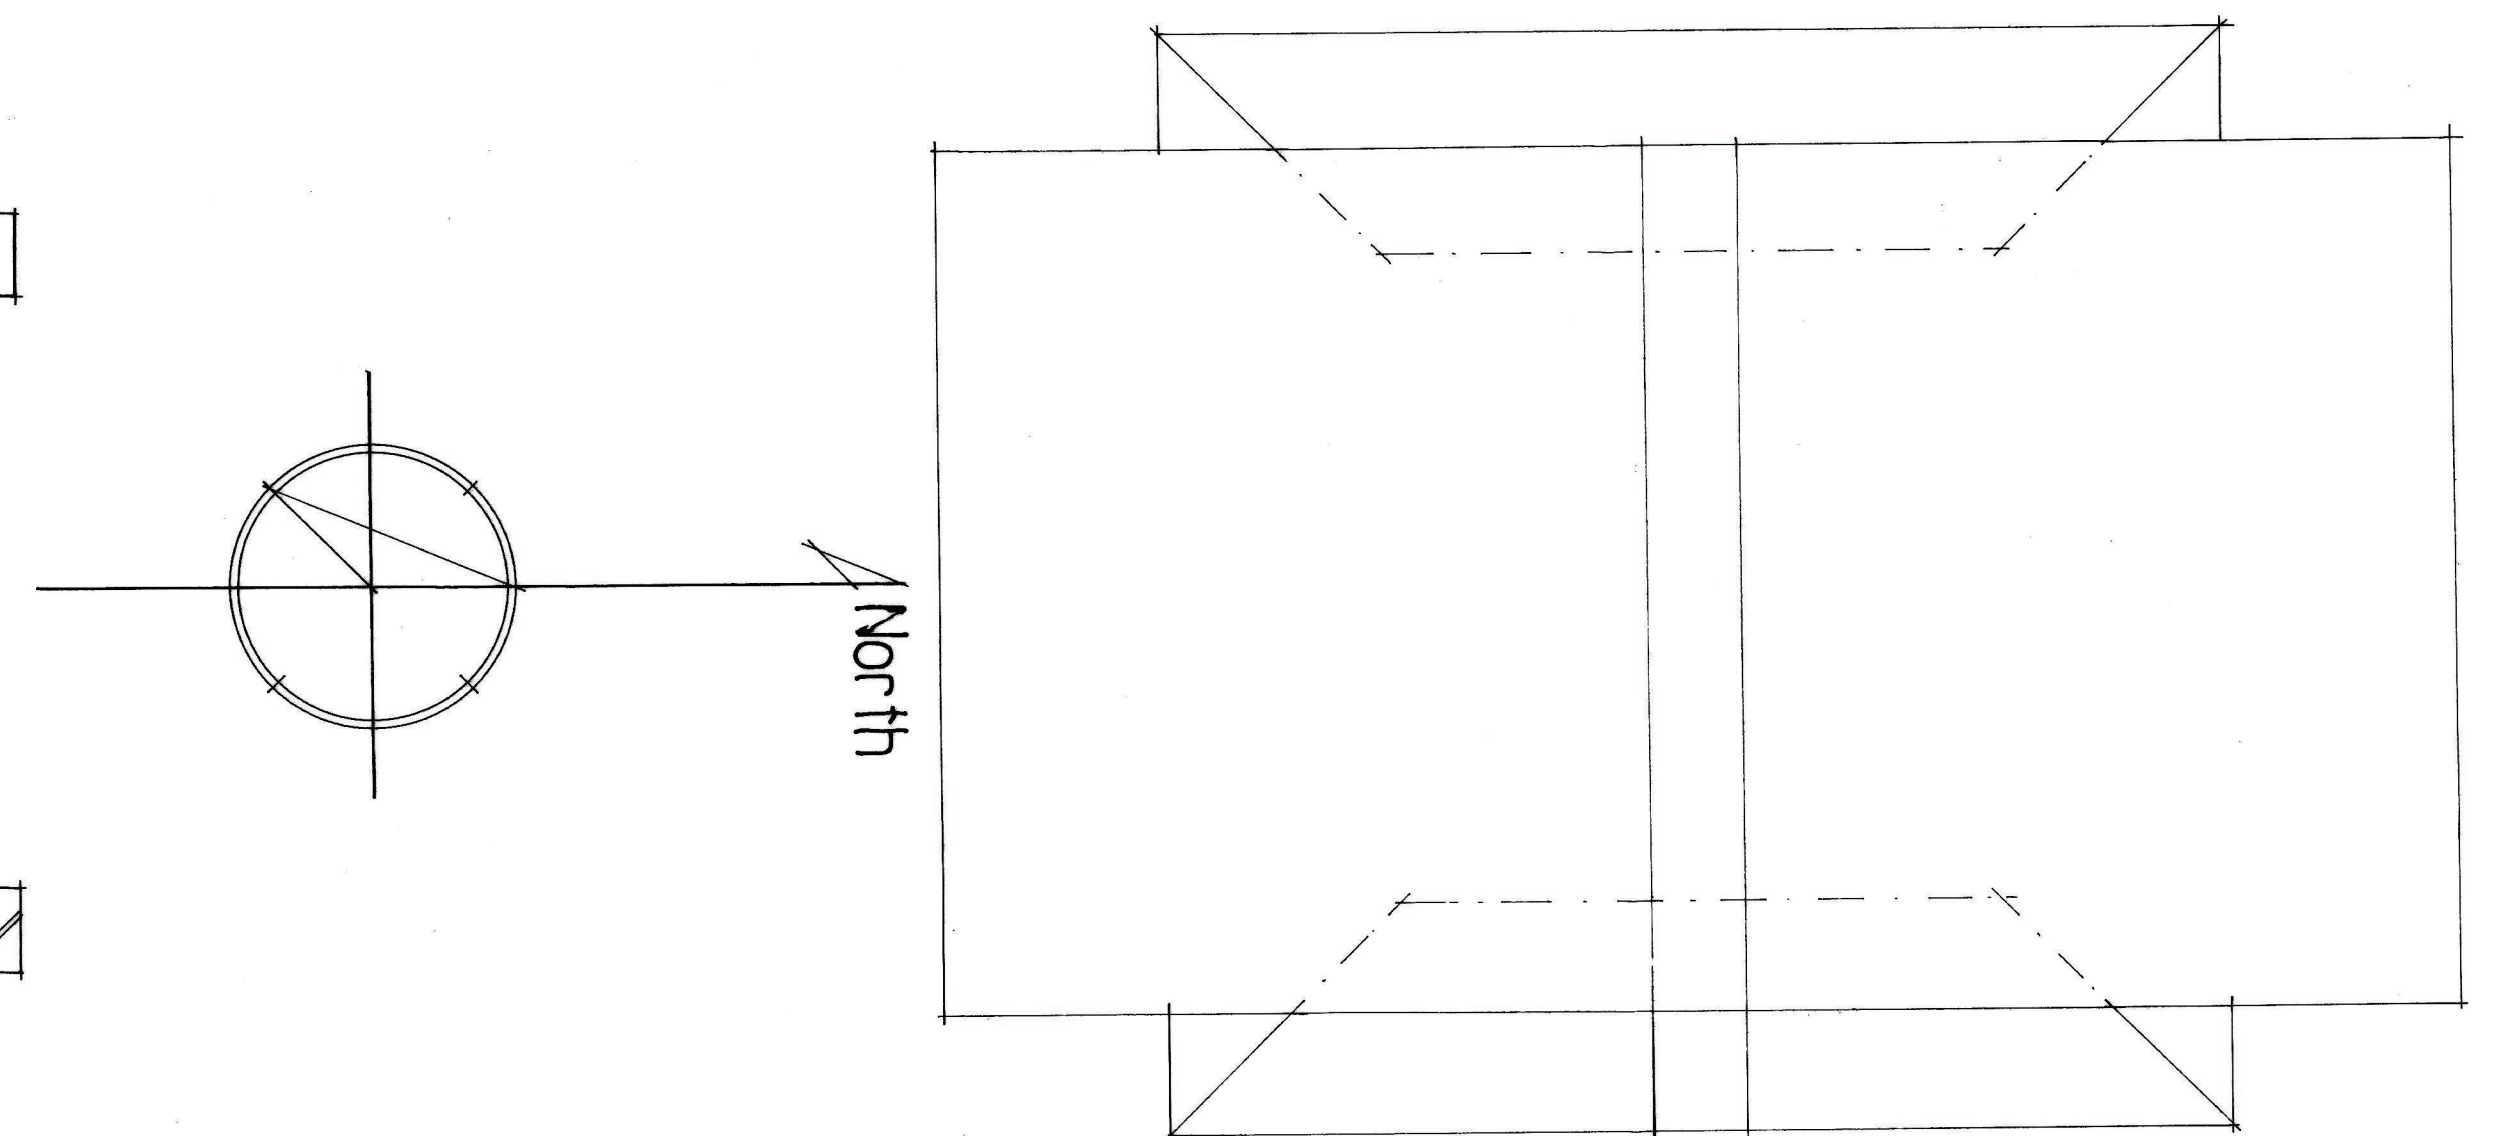

1:20 Roof plan

Luddesdown Estate

Proposed wildlife tower

Scale: 1:20 & 1:50 at A1

Drwg.: LEWT/0223/01 Rev. A


Drwg. by: T. Ellis February 2023 Tel.: 01223 770498

Rev. A: re-design following Client feedback Feb. 2023

Notes:

See nest box details provided by the Barn Owl Trust

Scale bars:

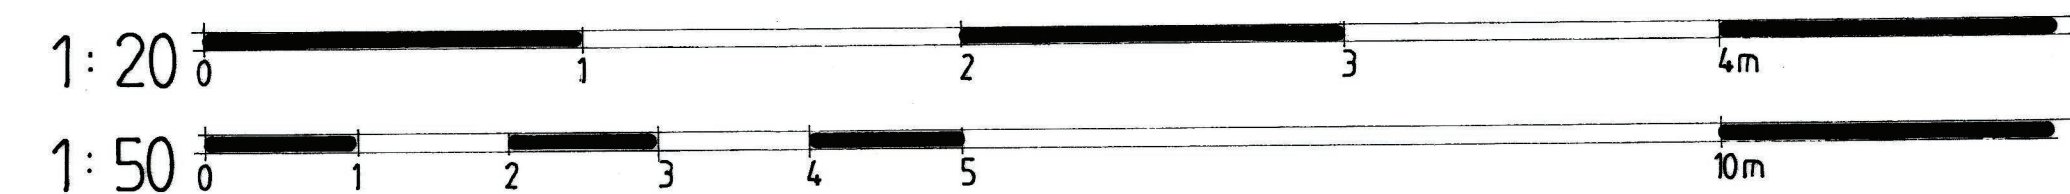

Scan + 2 folded