




FRONT (SOUTH) ELEVATION
FROM TRAFALGAR ROAD
(1:100)




SIDE (EAST) ELEVATION
FROM CLIFTON GROVE
(1:100)




REAR (NORTH) ELEVATION
FROM YARD
(1:100)

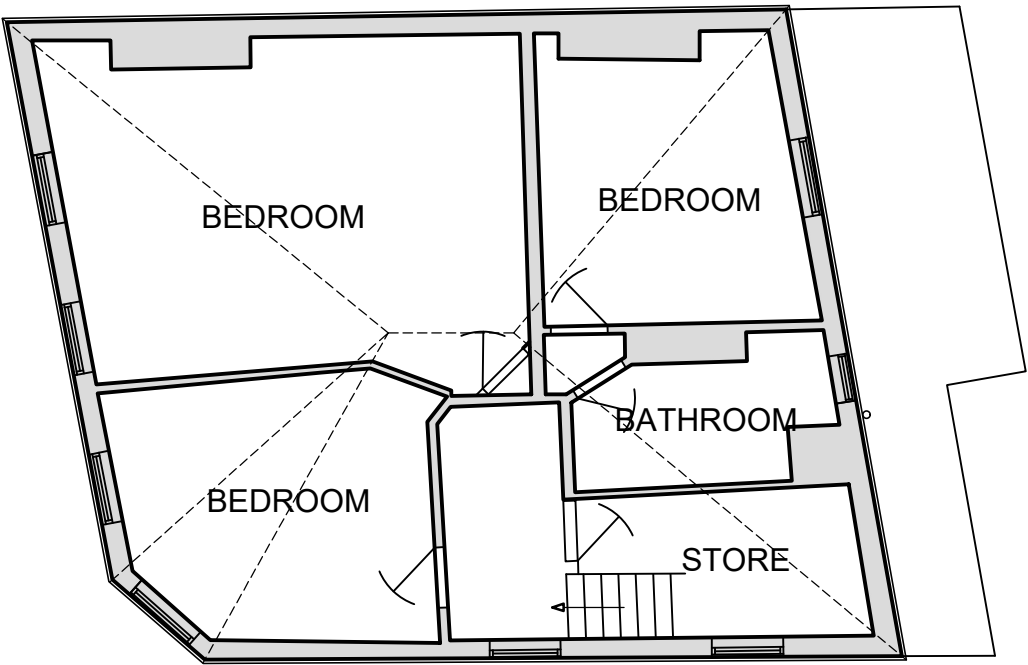


FIRST FLOOR PLAN
(1:100)

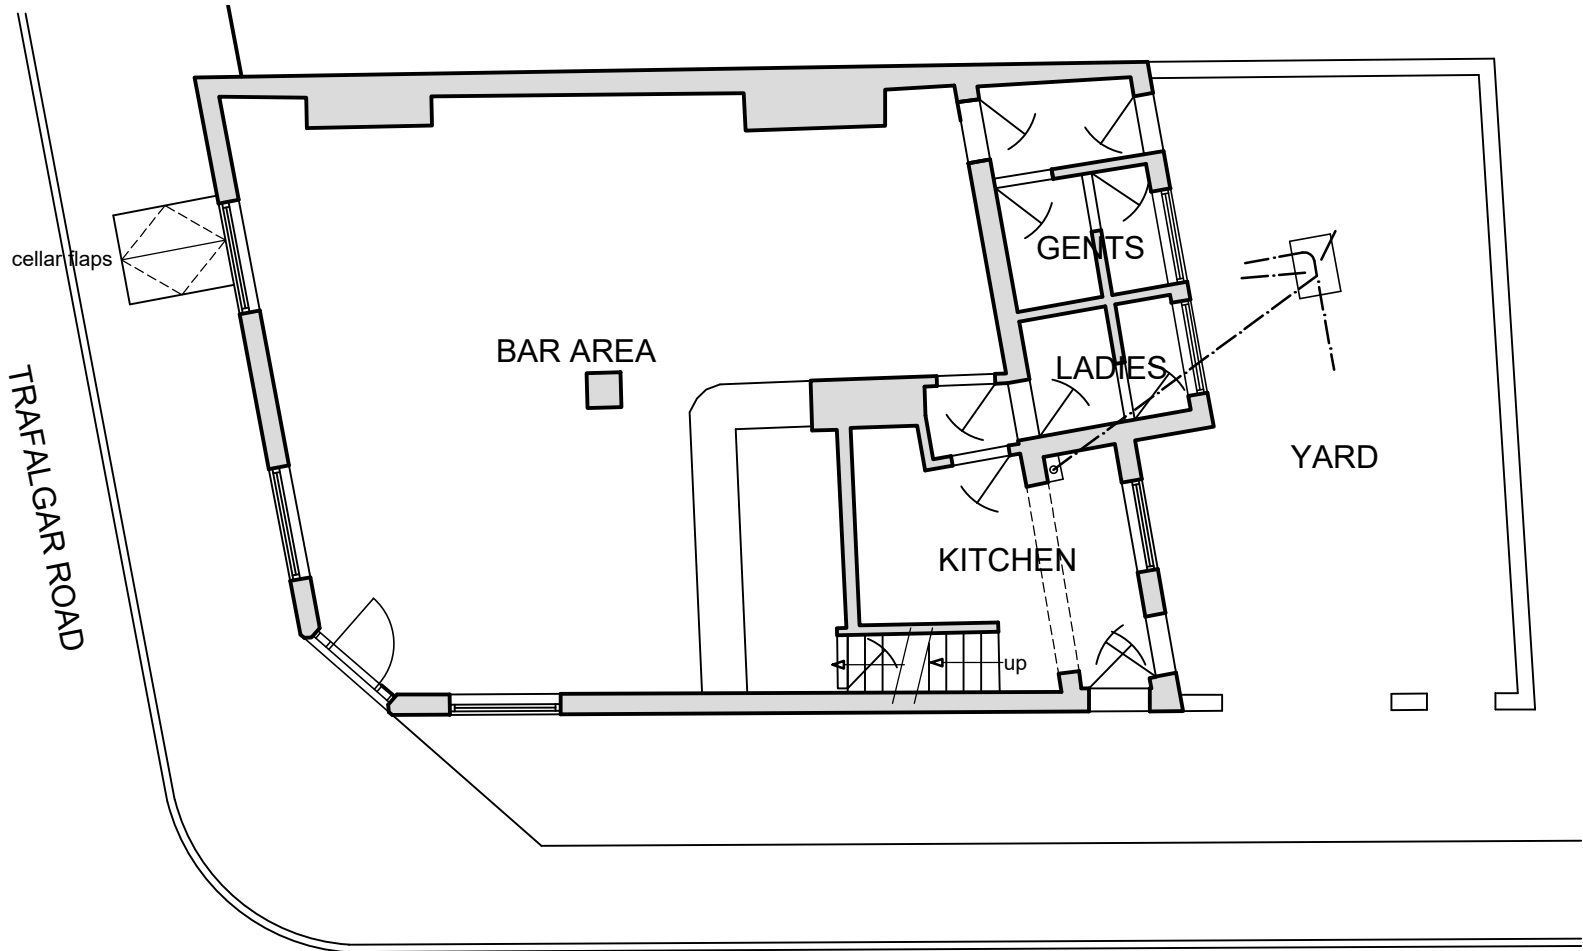

CLIFTON GROVE
GROUND FLOOR PLAN
(1:100)

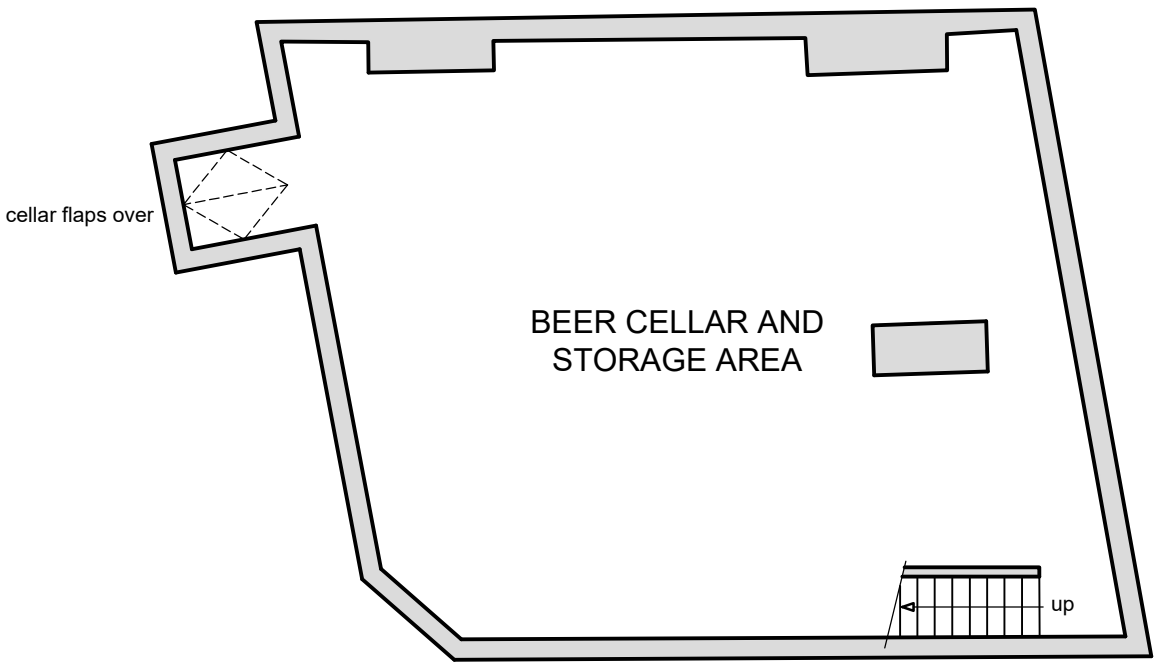

BASEMENT FLOOR PLAN
(1:100)

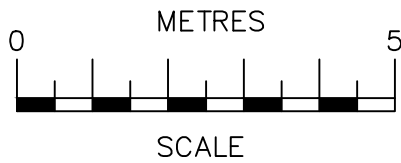

SCALE BAR @ 1:100

Date	No	Revision
Penfold Project Services		
Epmarket, Wrotham Road, Meopham, Kent, DA13 0JH Telephone: 01474 816690 e-mail: apenfold448@btinternet.com		
Job Title: DARNLEY ARMS P.H. 9 TRAFALGAR ROAD GRAVESEND KENT DA11 0QA		
Dwg Title: FLOOR PLANS & ELEVATIONS AS EXISTING		
Scale:	1:100 @ A2	
Dwg No.:	01	
Date:	May 2023	