



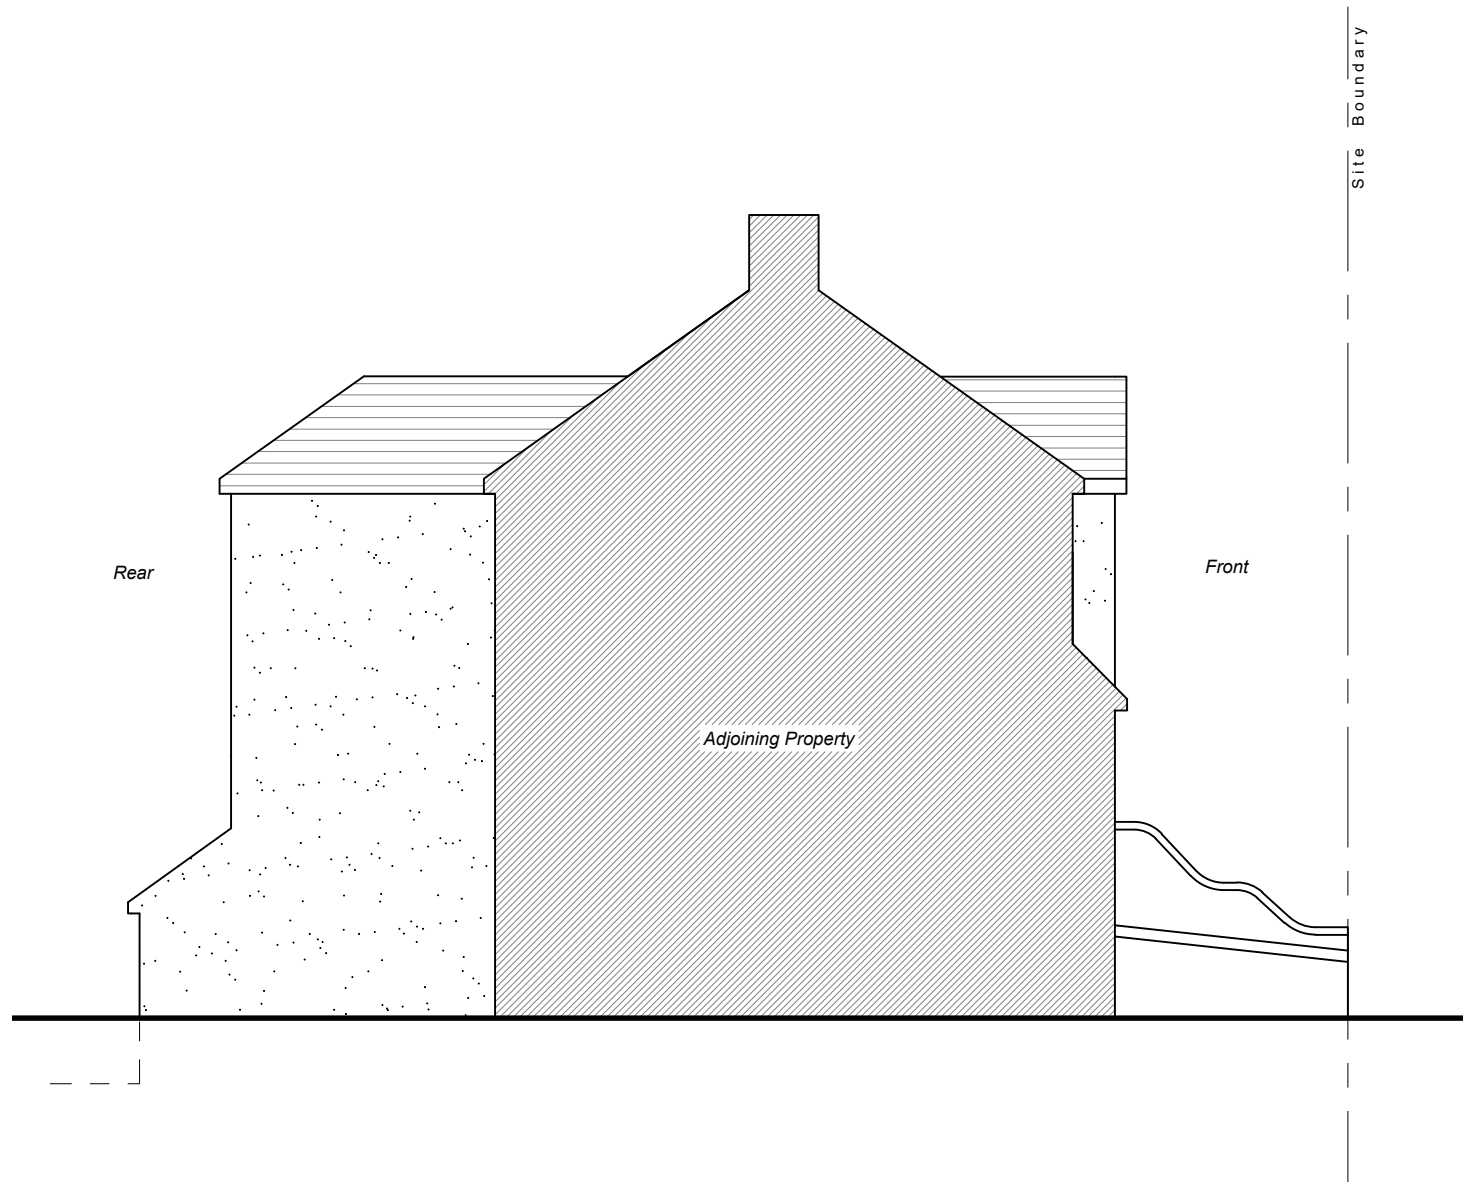

Existing South Elevation

1:100

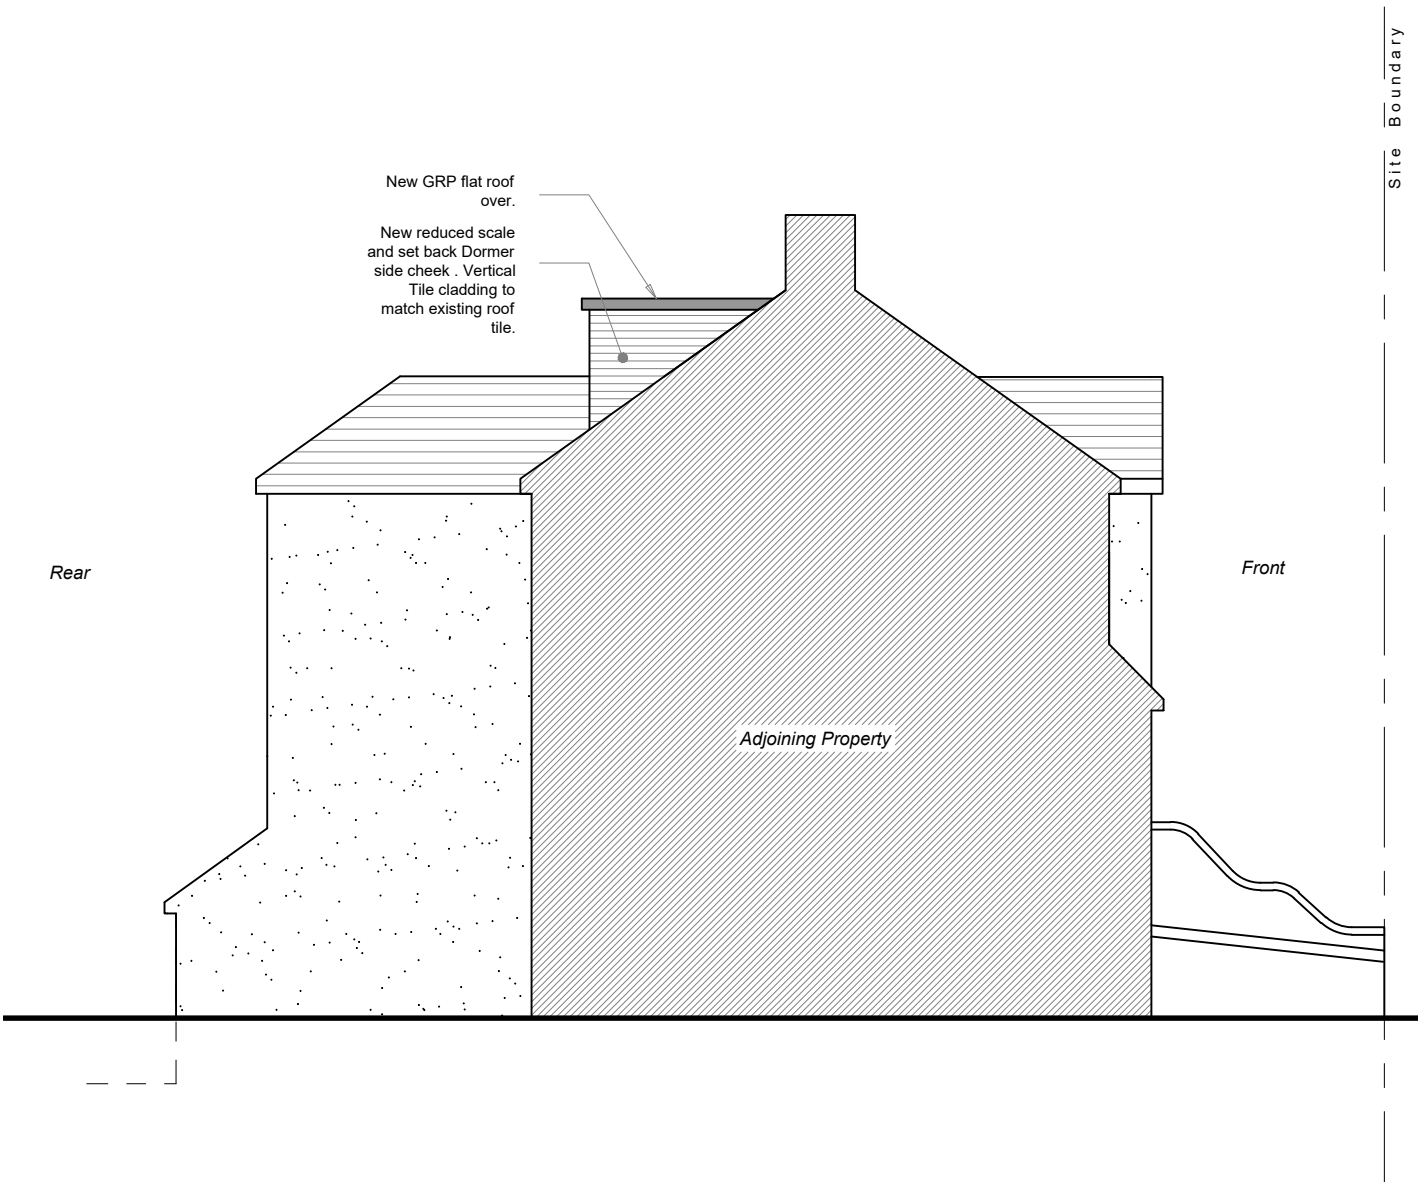

Proposed South Elevation

1:100



Scale 1:100



John Farquharson Partnership LLP

Est. 1922
6 Hare Hall Lane,
Gidea Park,
Essex, RM2 6BD
Tel: 01708 75 00 11



Mr Gavin Odd

47, Trosley Ave
Gravesend, Kent
DA11 7QH

Drawing Title

Existing/Proposed Side
Elevations 2



Job/Drawing No.

1011 - A503

Revision Suffix

-				

Scale
As Shown

Date
May 23

Drawn
RS

Checked
RS