


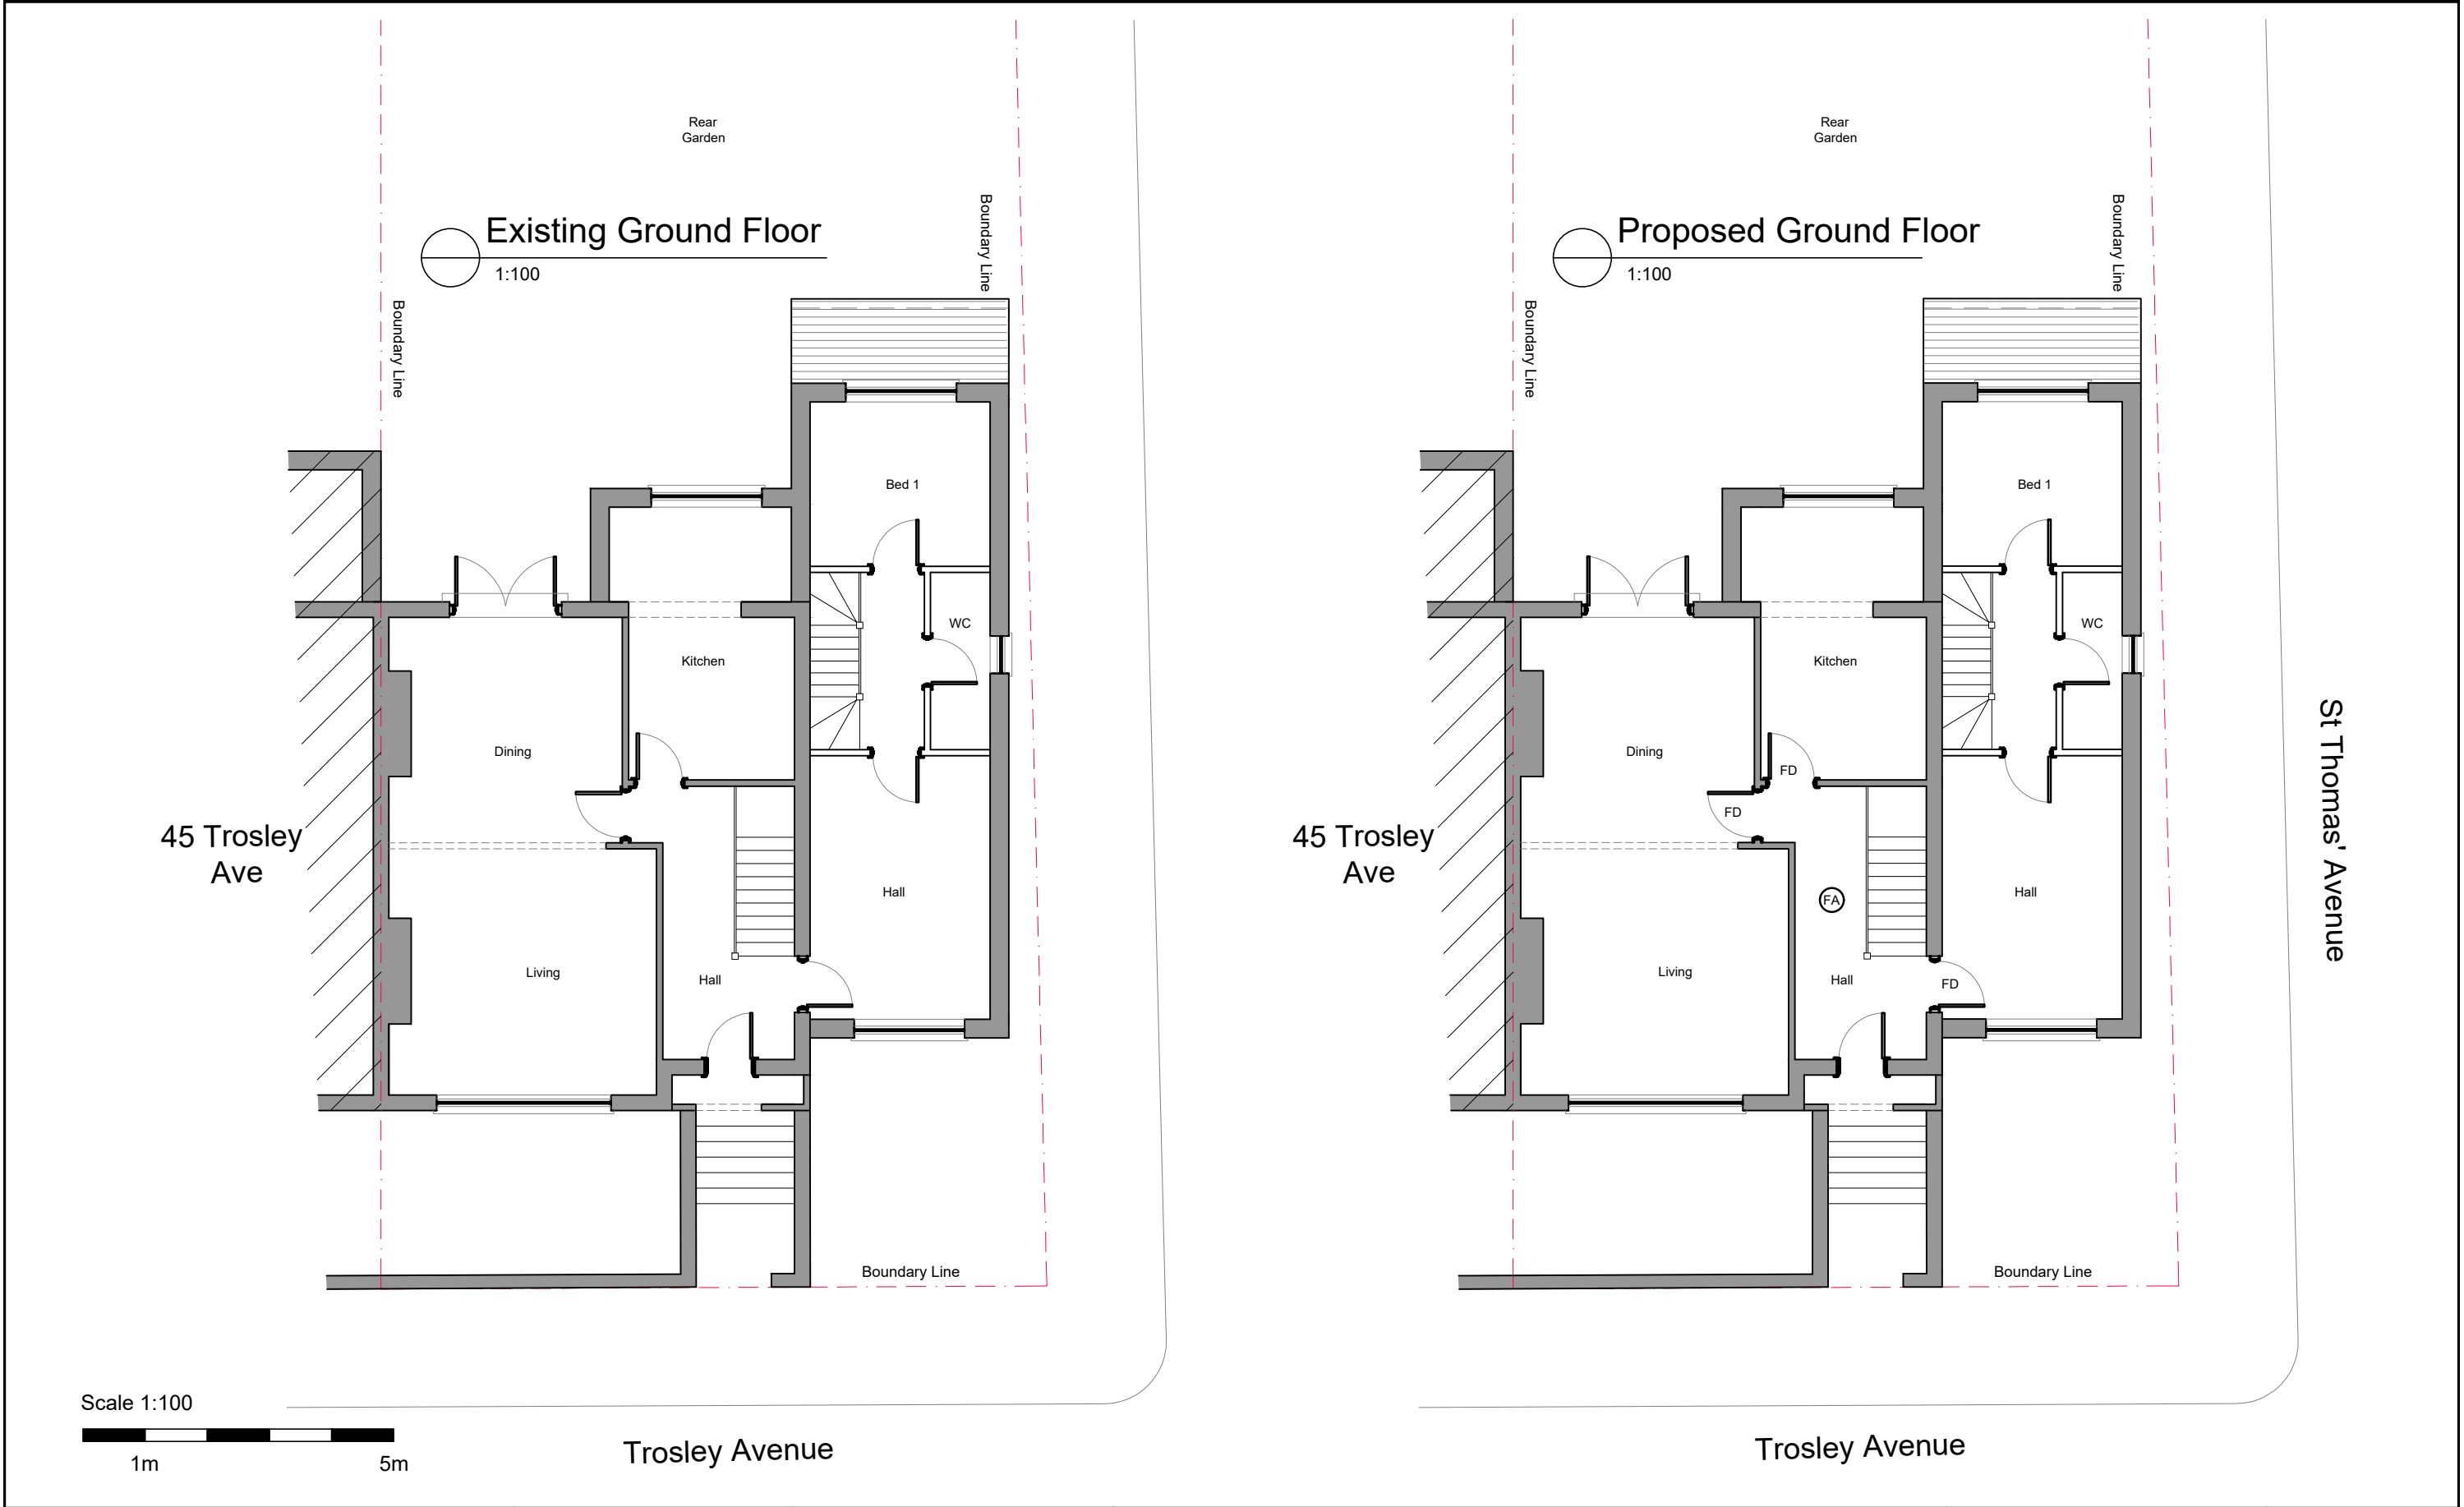

John Farquharson Partnership LLP Est. 1922 6 Hare Hall Lane, Gidea Park, Essex, RM2 6BD Tel: 01708 75 00 11 JFP	Mr Gavin Odd	47, Trosley Ave Gravesend, Kent DA11 7QH	Drawing Title	Ground Floor Plan	Planning Application	Job/Drawing No.		Revision Suffix			
						1011- A101		-			
						Scale		Date		Drawn	Checked
						As Shown		May 23		RS	RS