


Oakwrights planning

© This drawing, its contents, and all information contained therein is protected by copyright. It may be used once only for its intended purpose under a contract with T J Crump Oakwrights Ltd, but specifically not for any other use or purpose. This drawing is for Planning purposes and does not constitute a construction issue drawing. All setting out dimensions and levels are indicative and are subject to detailed site survey and site conditions. The Client and their agent are responsible for ensuring that Building Control and construction drawings are carried out. Do not scale from this drawing except for planning purposes. All dimensions are to be checked on site.




FRONT ELEVATION

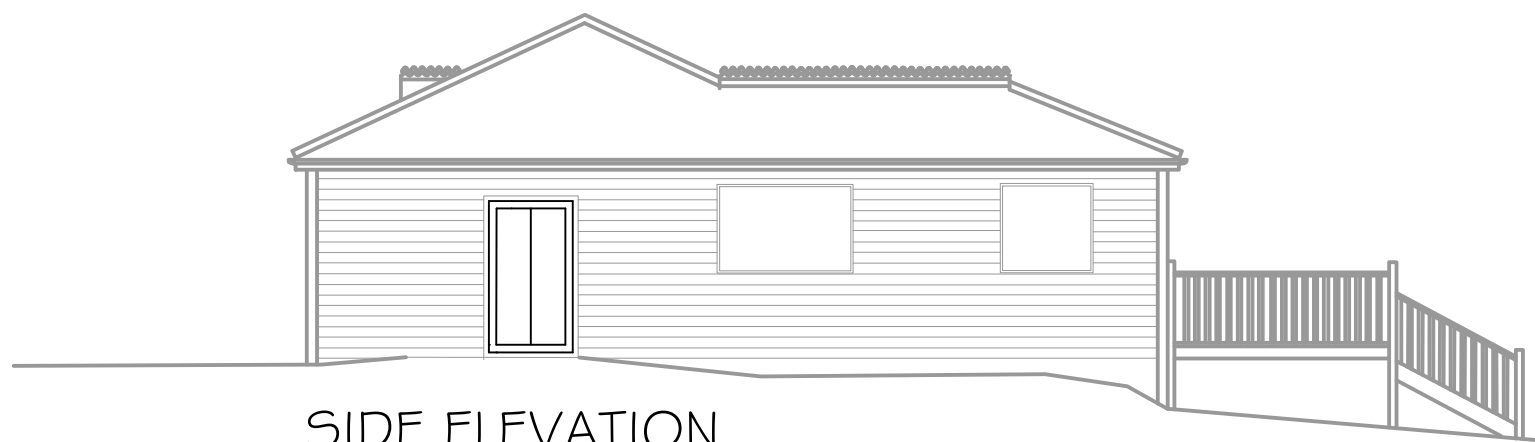


SIDE ELEVATION




REAR ELEVATION

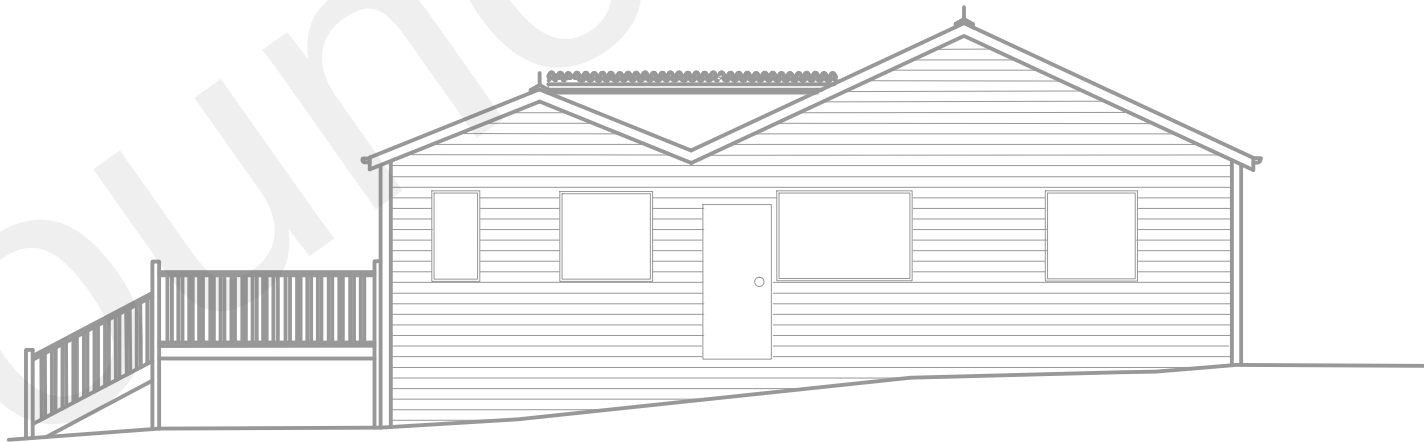

SIDE ELEVATION

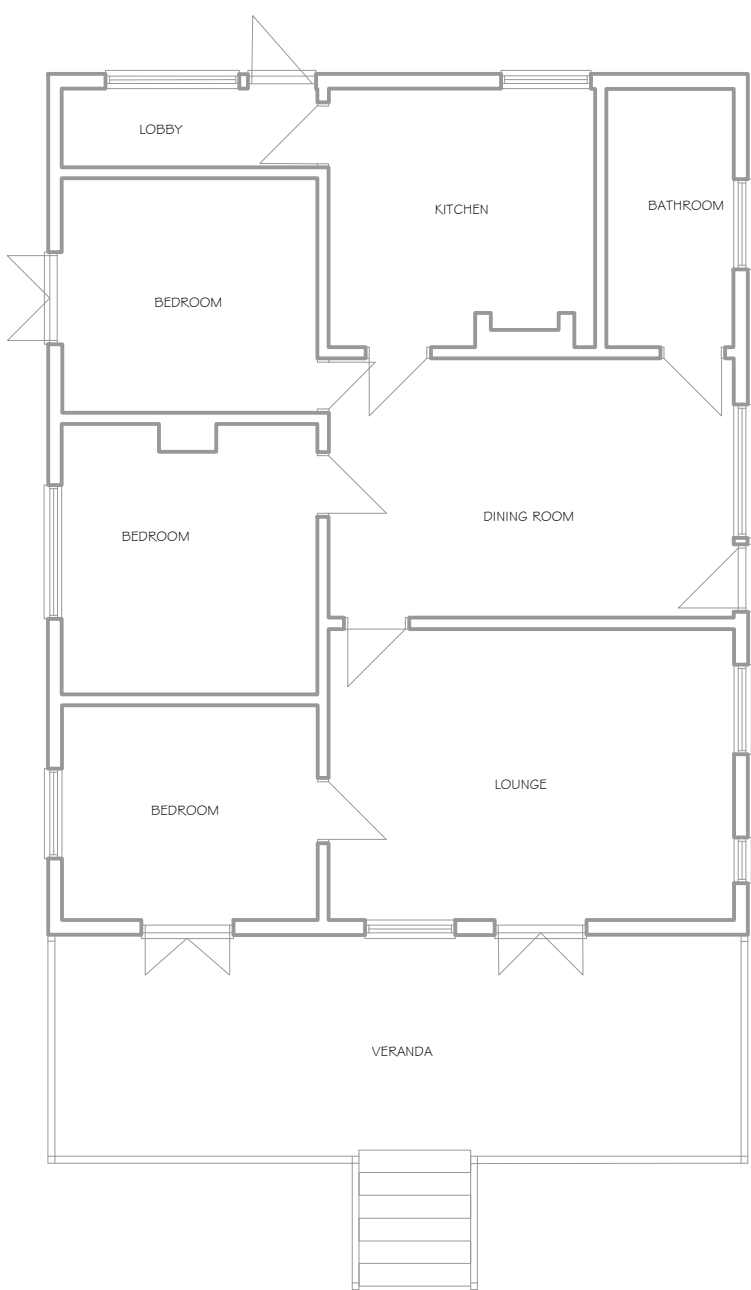

GROUND FLOOR PLAN

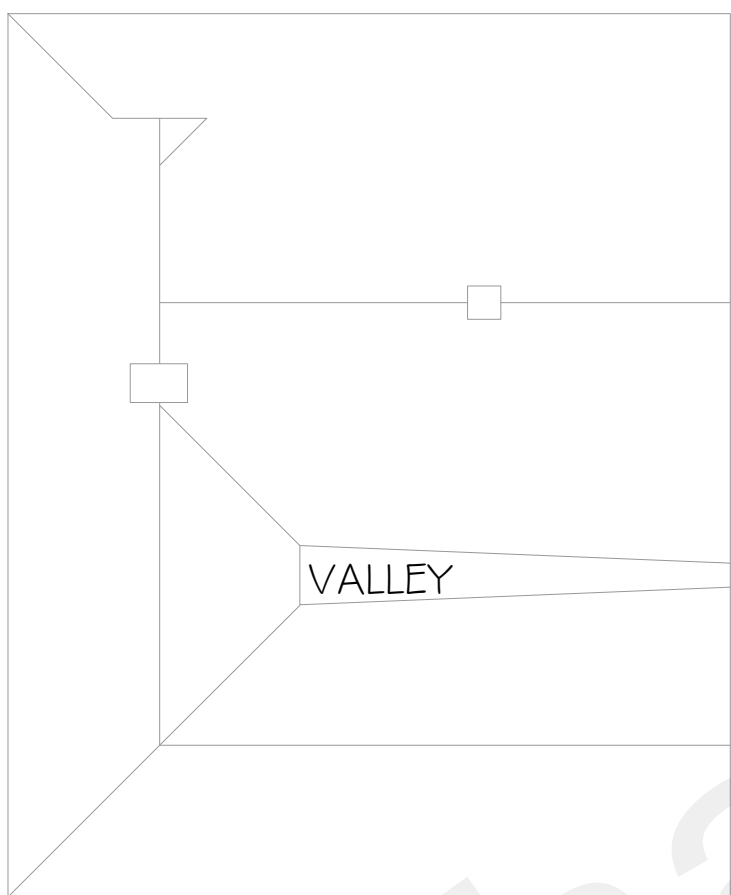

ROOF PLAN

As Existing



T. J. CRUMP OAKWRIGHTS LTD
THE LAKES, SWAINSHILL,
HEREFORD, HR4 7PU
T: (01432) 353 353 E: enquiries@oakwrights.co.uk

OAKLAND VALE
BY DESIGN

CLIENT/PROJECT
Mr & Mrs W. Phelps

SITE ADDRESS
Tranklyn, Wrangling Lane
Great Buckland, Luddesdown
Kent
DA13 0XF

DATE
11/02/2021
DRAWN
DB
CHECKED

SCALE
1:100@A1

DRG. NO.
OV/DB/WP/03

REV.

