

NOTES

Do not scale from this drawing. Contractors must verify all dimensions on site prior to commencing work. Discrepancies not brought to the attention of Redhouse Design become the responsibility of the contractor / fabricator involved.

This drawing is to be read in conjunction with all the specifications and all relevant designer, engineers services and specialist contractors drawings.

The works described in this drawing shall be undertaken in accordance with the current health & safety legislation and the health & safety documentation prepared by the H&S supervisor for the project.

REVISIONS

REV.	DESCRIPTION	DATE
------	-------------	------

A	Planning requirement for all signage to be externally illuminated as shown. Stall riser increased in height as per planning advice.	02-09
---	---	-------

B	Scale bars added.	28-09
---	-------------------	-------

C	1:20 & 1:10 Scale bars added as per Planning Dept. instruction.	18-10
---	---	-------

D	Existing/proposed elevation shows the remainder of the adjacent shopfront blanked out as per Planning Dept. instruction.	17-11
---	--	-------

REDHOUSE

AWARD WINNING COMMERCIAL INTERIOR DESIGN EST.1989
The Axis Building, Maingate, Kingsway North
Team Valley, Gateshead, NE11 0NQ
tel: +447970379841 / tel: +441914046885
e-mail: redhouse.design@live.co.uk
web: redhousedesign.co.uk

STATUS

PROJECT

GDK GRAVESEND

TITLE

EXISTING & PROPOSED

SHOPFRONT ELEVATIONS

SCALE

1-50, 1-75, 1-10, 1-20 @ A2

DATE

SEPT 2021

DRAWING NO.

GDK-GRV-86.E.02


REV.

(D)

SCALE BAR
SCALE 1-10

0

METRES

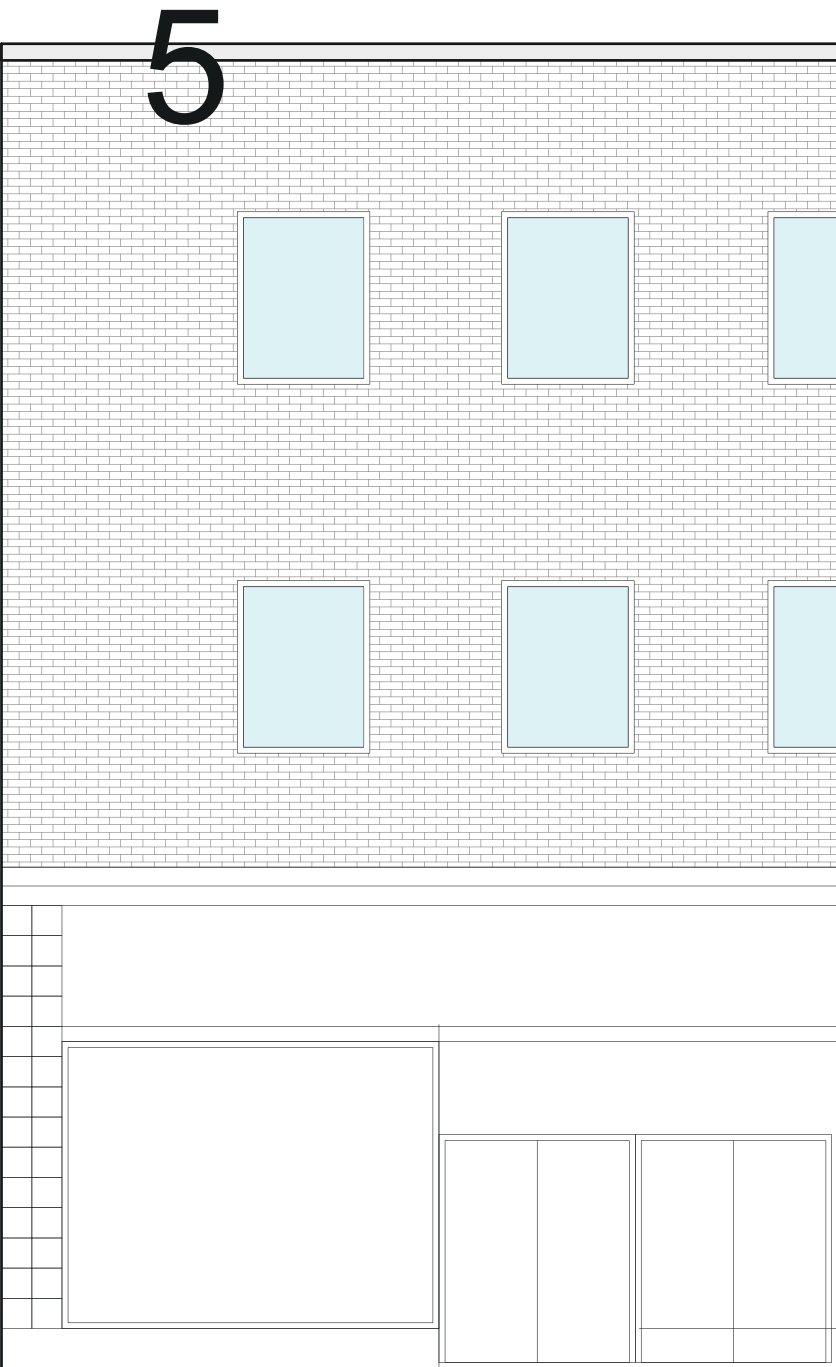

0 1 2 3 4 5
METRES

EXISTING FRONT
ELEVATION SCALE 1-75


PROJECTING SIGN
ILLUMINATED INTERNALLY
WITH WARM WHITE LED
STRIP



PROJECTING SIGN
SCALE 1-10

PROJECTING SIGN
ILLUMINATED EXTERNALLY
WITH A HIDDEN HALO EFFECT
WARM WHITE LED STRIP

NEW RAL 9005 SIGNAL BLACK
ALUMINIUM PANEL ATTACHED
TO THE EXISTING FASCIA

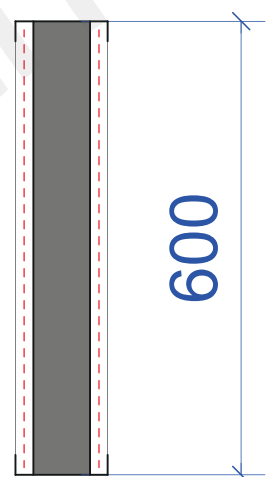


MAIN SIGN ELEVATION
SCALE 1:20

METRES

0 1 2 3

2

1

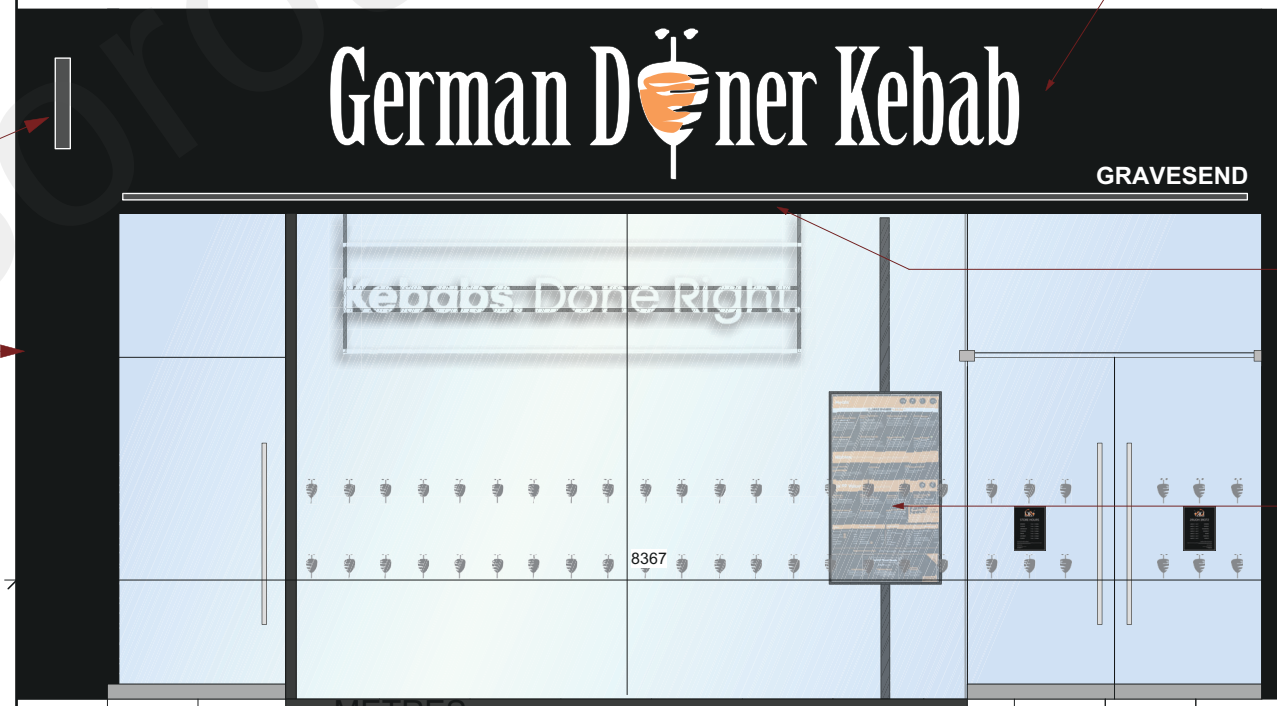

0 1 2 3 4 5
METRES

PROPOSED FRONT
ELEVATION SCALE 1-50

NEW RAL 9005 SIGNAL BLACK
ALUMINIUM PANEL ATTACHED TO THE
EXISTING FASCIA WITH NEW
MOUNTED INDIVIDUALLY EXTERNALLY
ILLUMINATED LETTERS APPLIED, AS
DETAILED.

WATERPROOF NANO LED STRIP TROUGH
LIGHT WITH ORANGE GEL FILTER. FINISHED
RAL 9004 SIGNAL BLACK (ONLY SHOWN GREY
WITH WHITE OUTLINE ON DRAWING FOR
CLARITY)

NEW FRAMELESS GLAZED SHOPFRONT TO
BE INSTALLED WITH BLACK POWDER COATED
STEEL FIXING CHANNELS.
GLAZING TO HAVE VINYL 'SPIT' LOGOS ADHERED
AT 900mm & 1500mm ABOVE FFL AS DDA COMPLIANT
MANIFESTATION

600MM MATT BLACK EXTERIOR TILE APPLIED TO
STEP. BLACK ALUMINIUM APPLIED TO STALL
RISER.

INDIVIDUALLY EXTERNALLY ILLUMINATED BUILT
UP LETTERS FACE FIXED TO EXISTING FASCIA
PANEL

NEW RAL 9005 SIGNAL BLACK
ALUMINIUM PANEL ATTACHED
TO THE EXISTING FASCIA



NEW NANO LED TROUGH LIGHT FROM VISION
LIGHTING, FINISHED RAL 9004 SIGNAL BLACK.
ORANGE GEL FILTER APPLIED TO GIVE ORANGE
ILLUMINATION ONTO SIGNAGE PANEL