

NOTES

All dimensions are in millimetres unless stated otherwise.

Drawings are not to be scaled for Construction purposes.

This drawing is to be read in conjunction with all other relevant drawings and specifications.

The copyright of this drawing is vested in Harris Irwin Associates Ltd. and must not be copied or reproduced without the written consent of a Director.

Room Type Key

- Bedrooms
- Circulation
- Day Rooms
- En-Suites
- Sanitary
- Staff
- Storage
- Terrace

Schedule of Accommodation

Second Floor (GIA = 830 m²)

Care Group 1

15 Bedrooms



Dining - 41 m²

Lounge - 59 m²

Total day space* = 100 m²
(7 m² per resident)

* Dayspace calculation based upon rooms listed only
* Excludes communal spaces such as cafe, cinema and small seating areas
* Bedrooms measured to 1.8m bedroom usable (excludes hatched areas)

Second Floor Plan

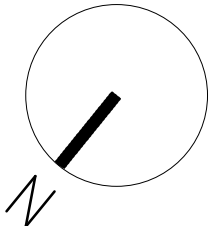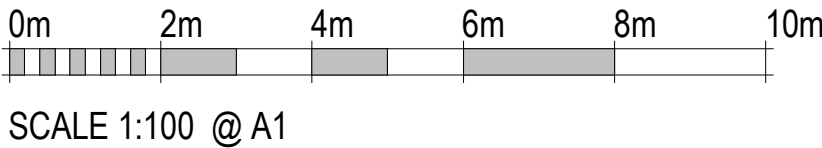

PK	15/11/22	Planning Issue	SL	AP
P3	30/05/22	Second Draft Issue	SL	AP
P2	28/04/22	Issued for 1st Draft	SL	BG
PI	23/07/21	Issued for Pre-Application submission	RSW	RSW
Rev	Date	Description	Drawn By	Checked By
HARRIS IRWIN architects				
Aske Stables, Aske, Richmond, North Yorkshire, DL10 5HG t: 01748 825675 e: enquiries@harrisirwin.com w: www.harrisirwin.com				
Project: 65 Bed Care home Former Battle of Britain Site, Coltharbour Road, Northfleet, DA11 8NT Client: Frontier Estates				
Drawing Title: Proposed Second Floor Plan				
For Planning Submission				
Rev	3172	Scale 1:100	Sheet No	D0
Project	3172 - HIA - 01 - 02 - DR - A	Volume	Level	Page