
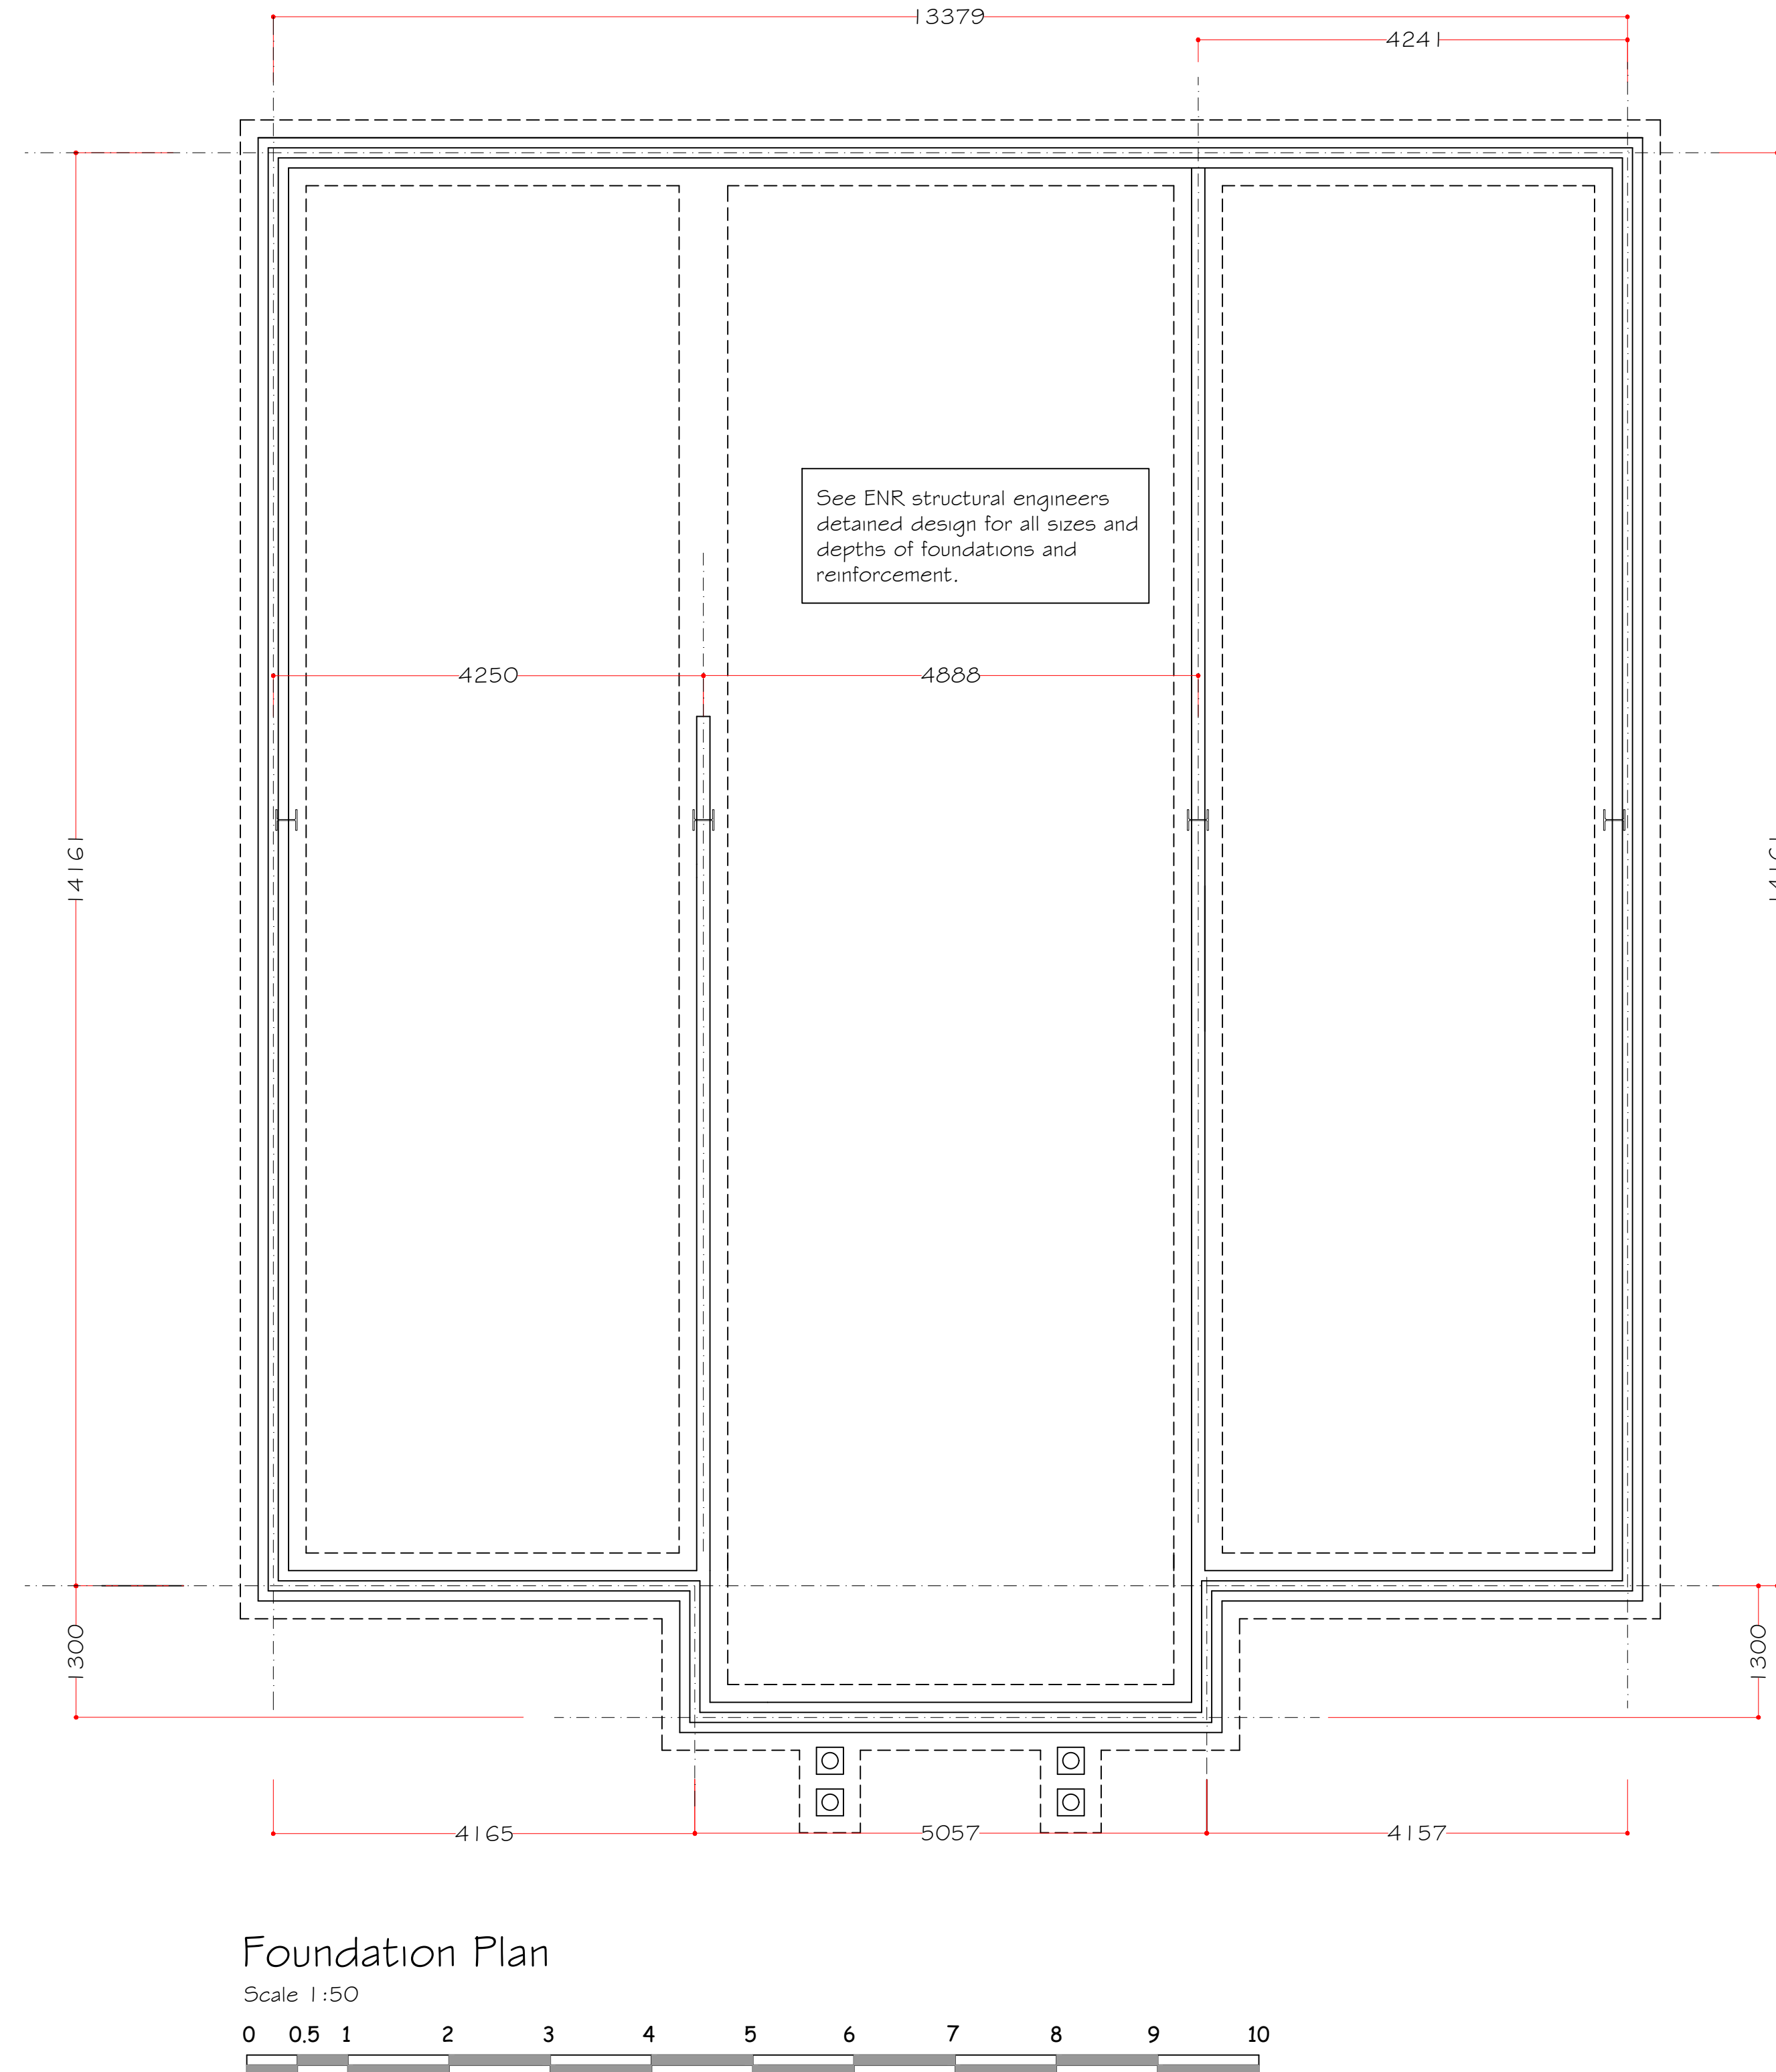


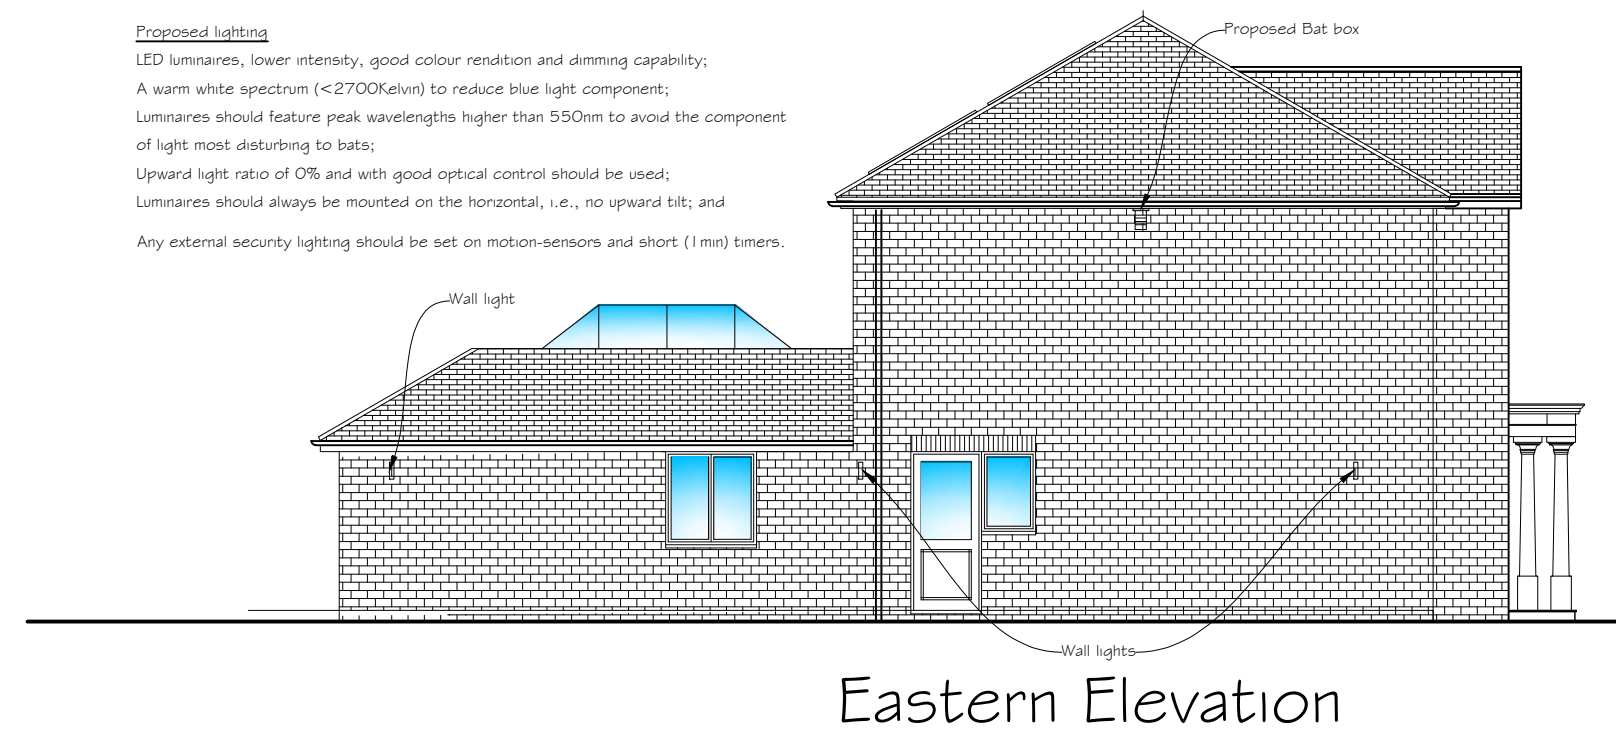

Client		
Mr & Mrs Gill		
Address		
Willow Pitt Hermitage Road		
Drawing title		
Foundation and First floor plans		
Scale		
1:50/1:100/1:250/1:1000		
Date	Drawn by	
October 2024		
Drawing No		
24/453/03		F