



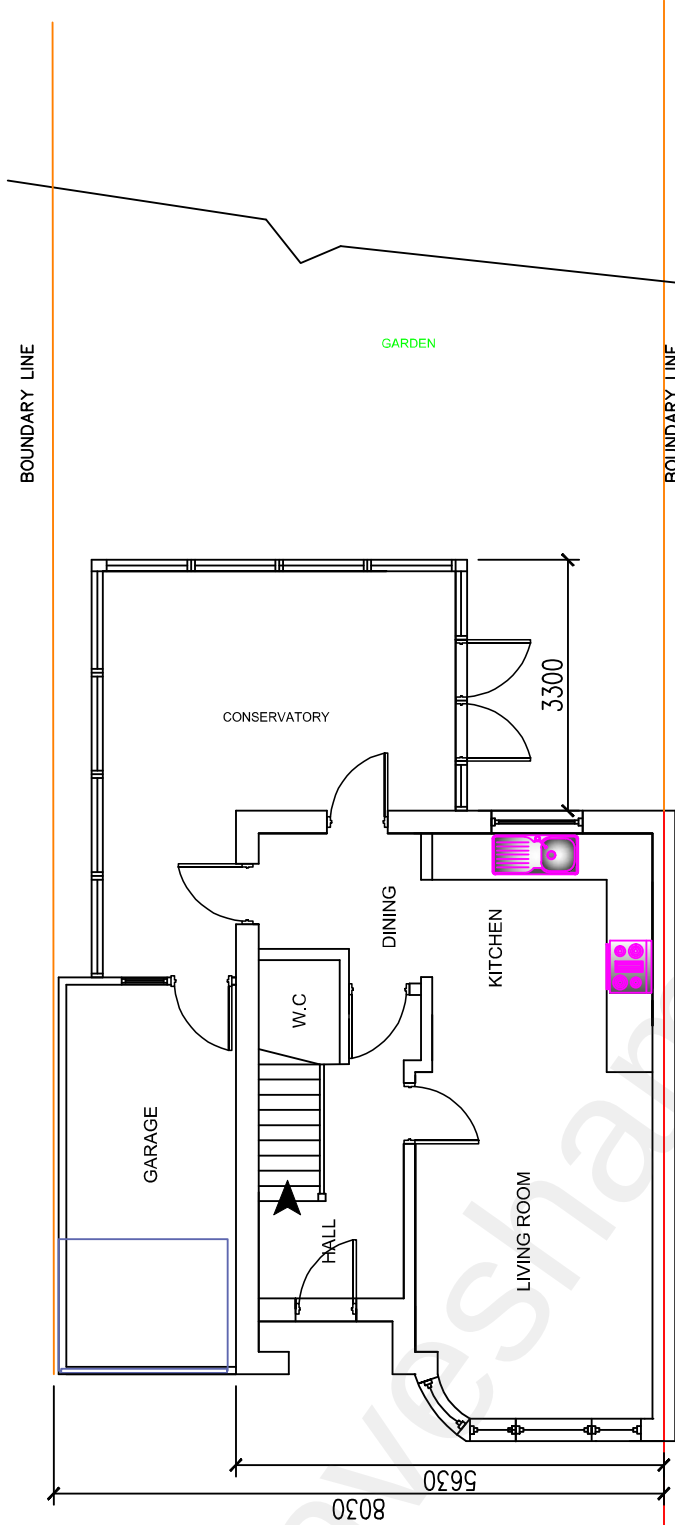

EXISTING GROUND FLOOR PLAN

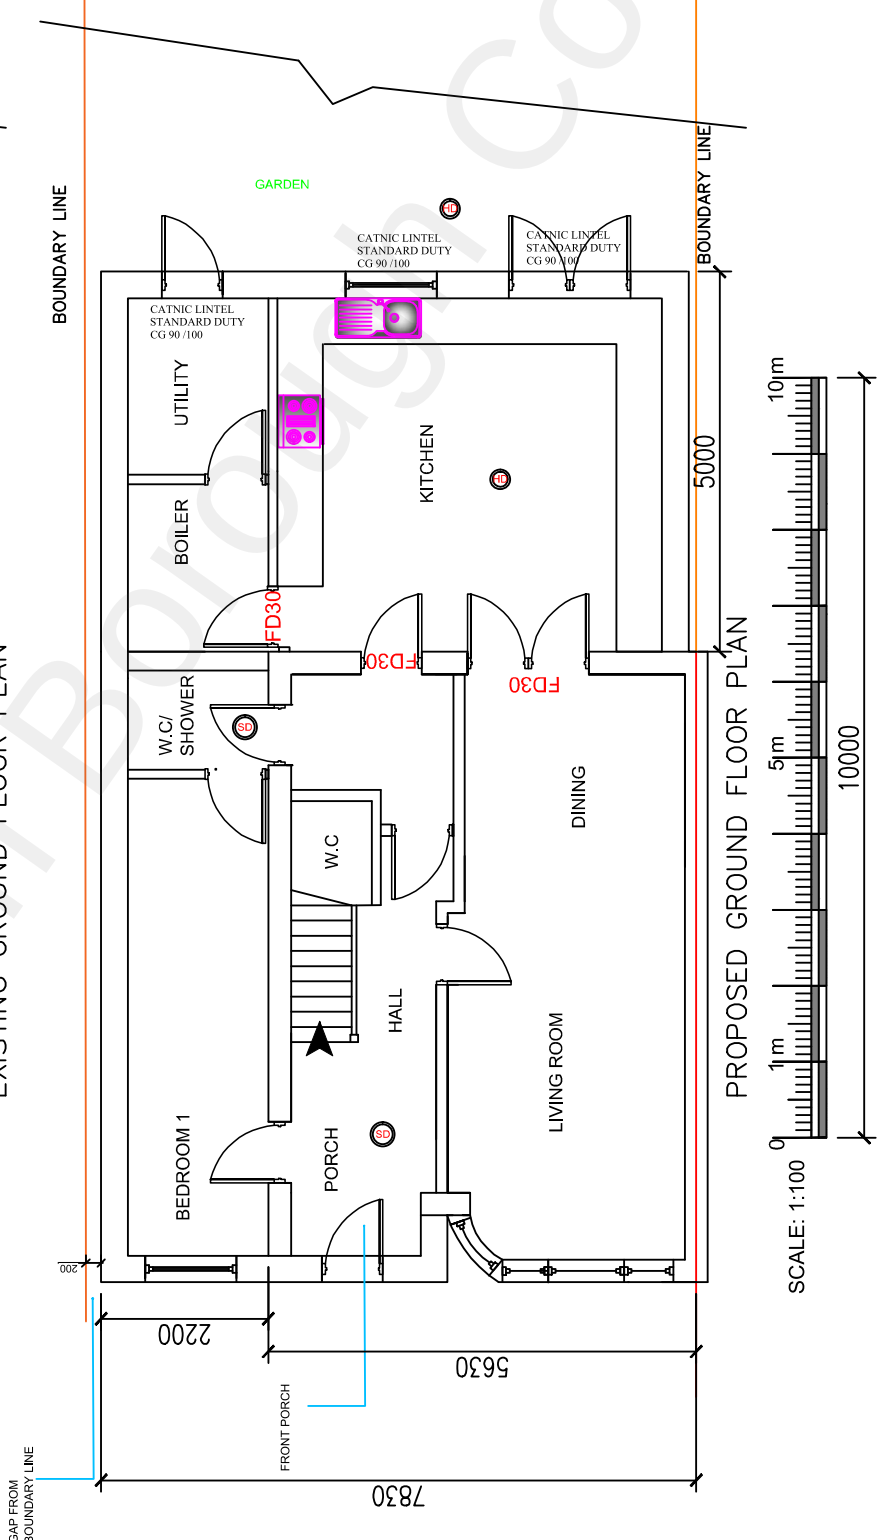

PROPOSED GROUND FLOOR PLAN



ENGINEERING CONSTRUCTION
DESIGN LTD
SUITE 300, CUMBERLAND HOUSE
80 SCRUBS LANE, WHITE CITY
NW10 6RF
E:fahir@eng-constructiondesign.com
Mob:07507484719

SINGLE STORY
PART TWO
SIDE AND REAR
EXTENSION
AND FRONT PORCH

PROPOSED
GROUND FLOOR
PLAN

88 VALLEY DRIVE
GRAVESEND
DA12 5RX

GEN DETAILS		SHEET NO	
SCALE: 1:100 & A 3		1 & A3	
DRAWING NO: ECDL/04018/G/P/1			
DATE: 03-10-2022			