




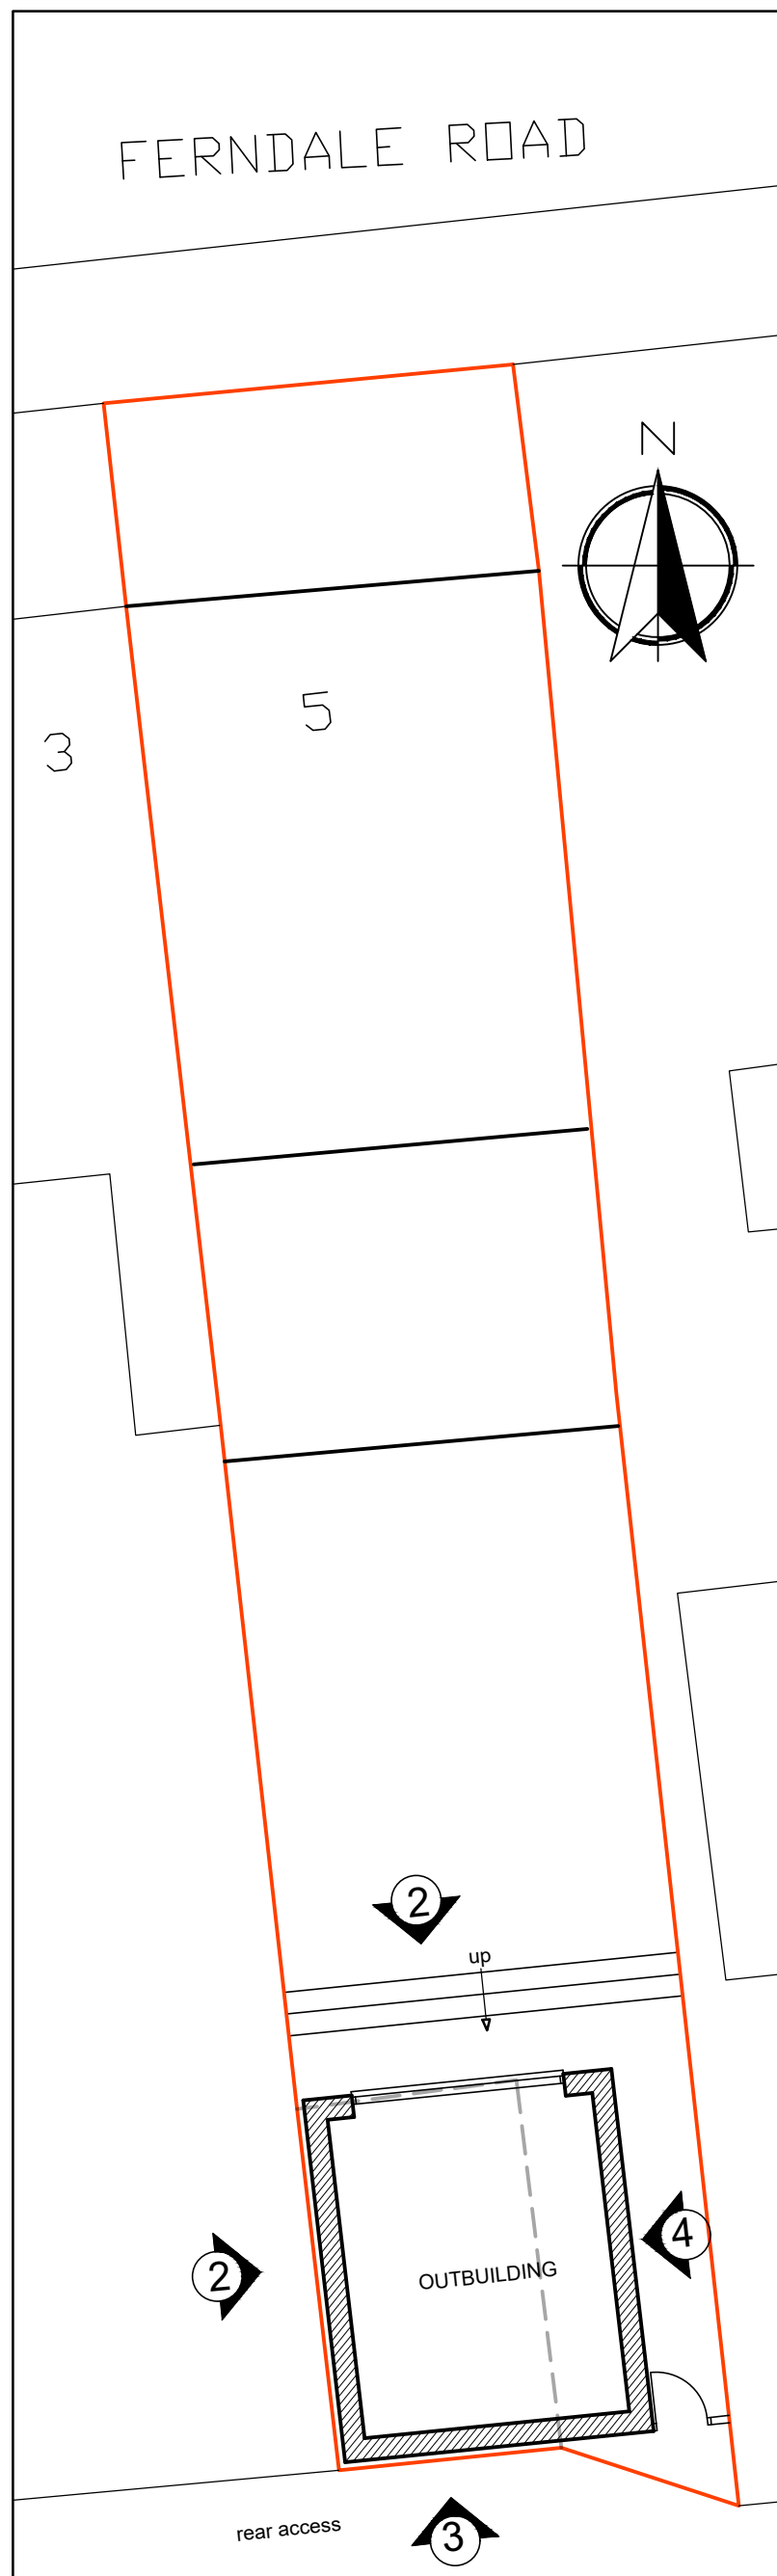


BLOCK PLAN
(1:100)

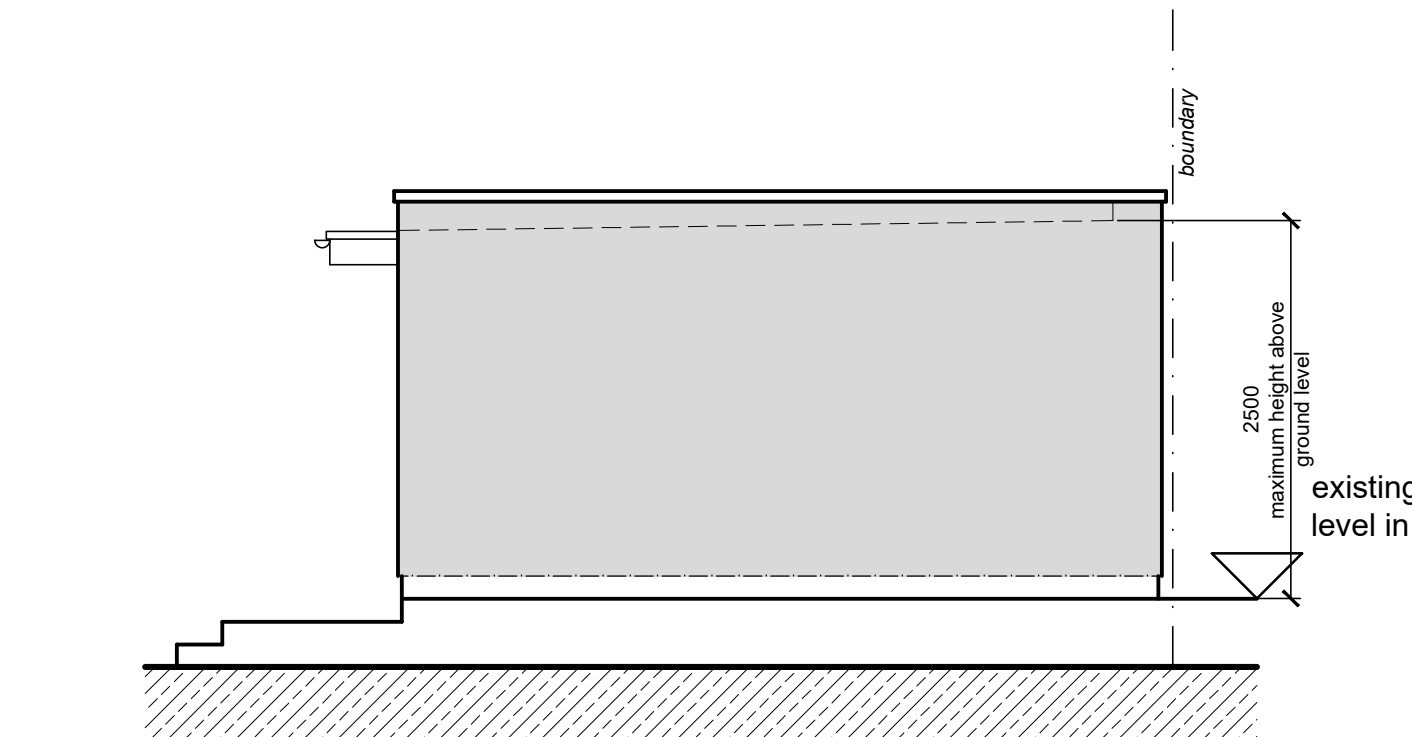


ELEVATION 1
(1:50)

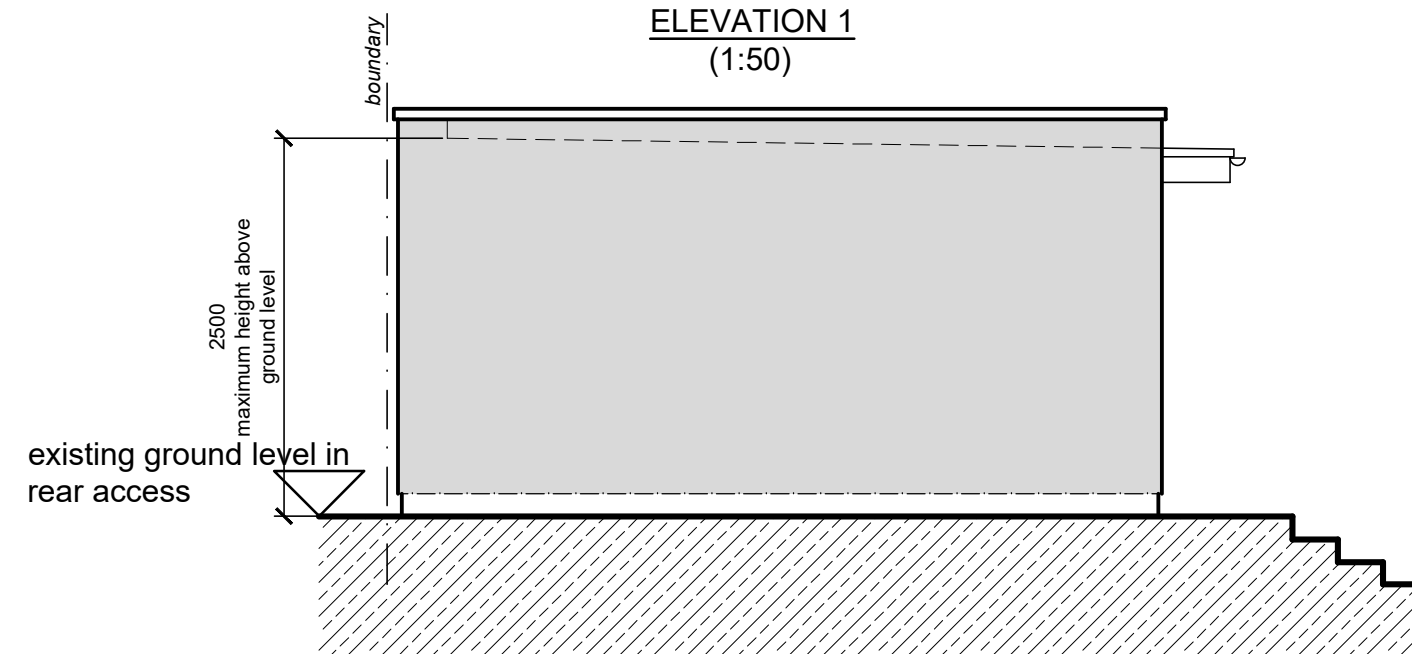


ELEVATION 3
(1:50)

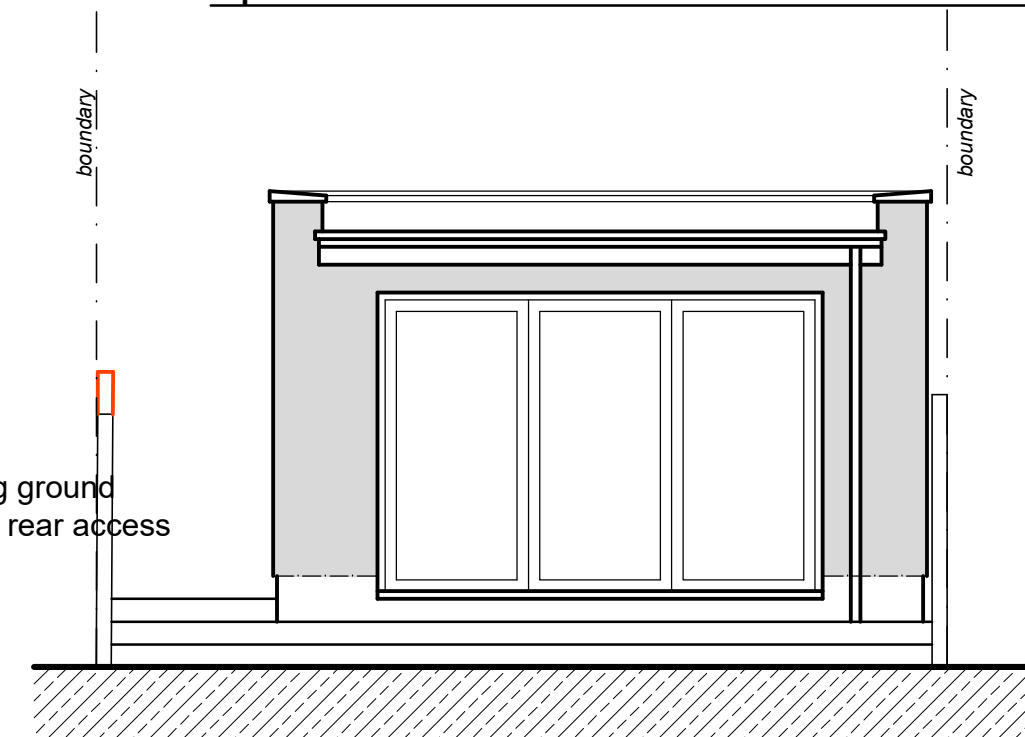

ELEVATION 2
(1:50)

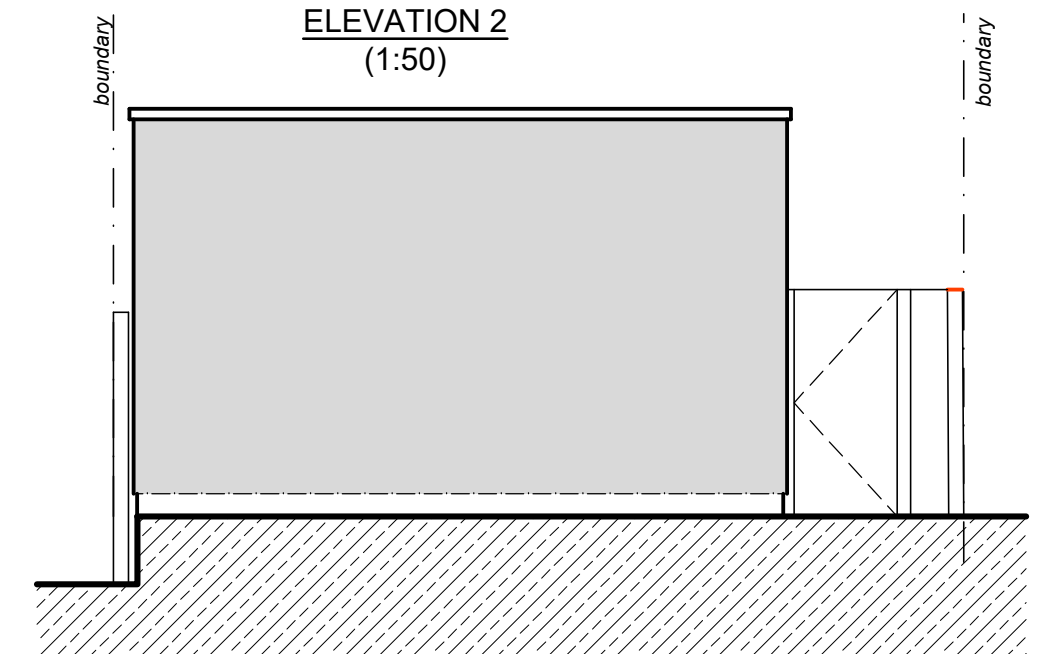

ELEVATION 4
(1:50)

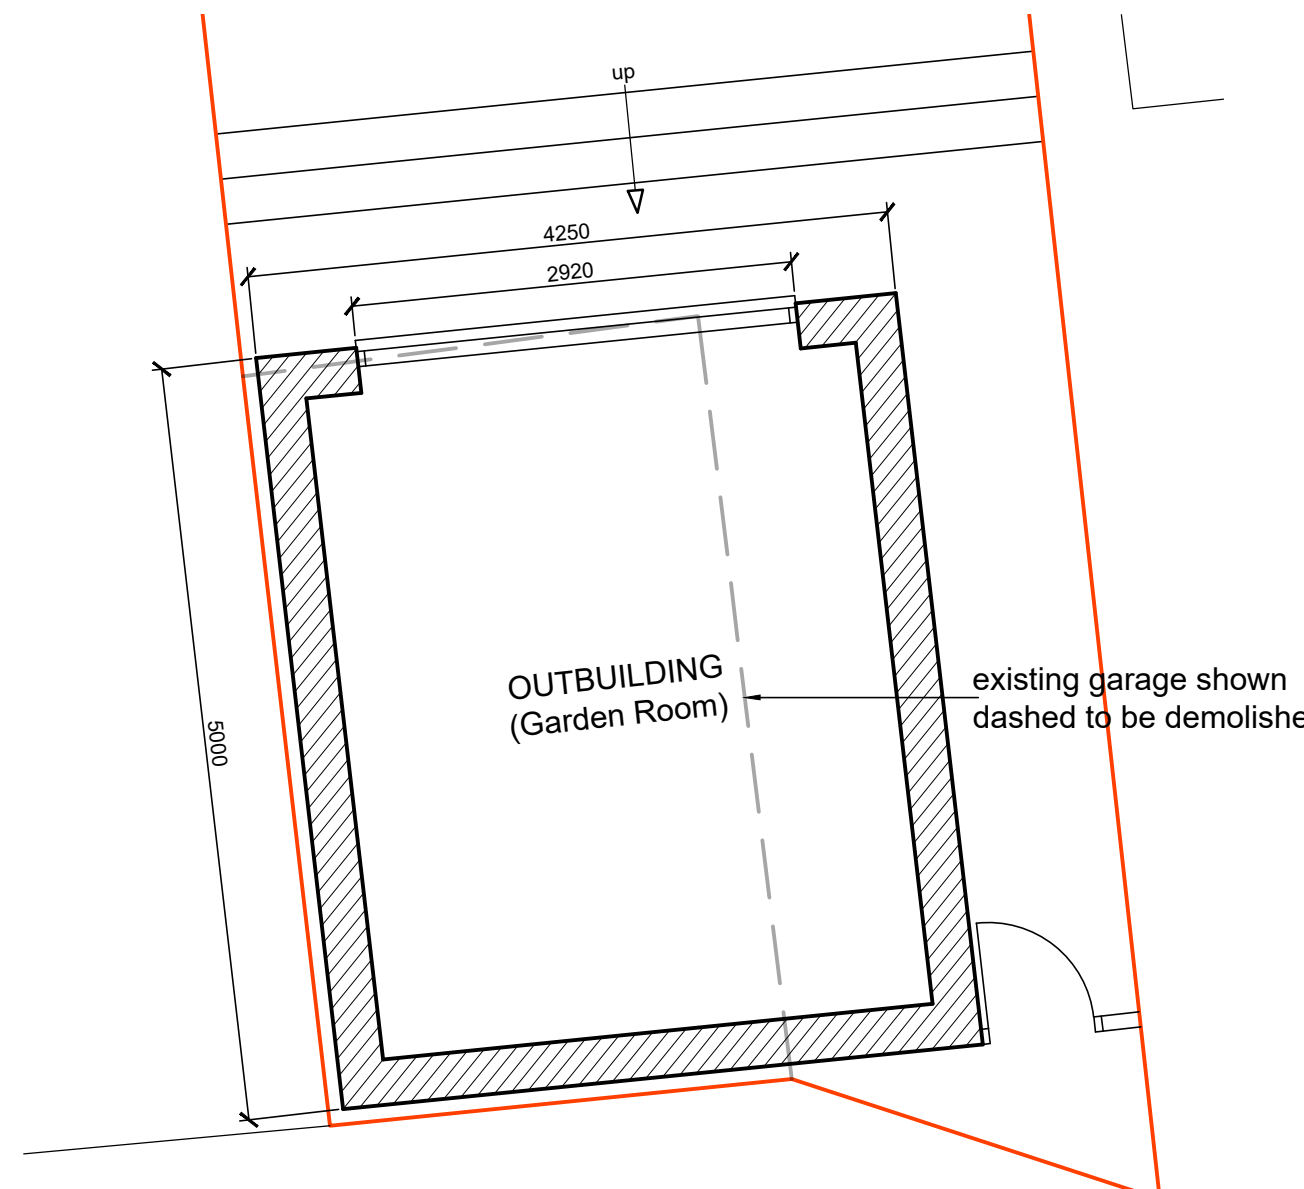


GROUND FLOOR PLAN
(1:50)

MATERIALS


ROOF
SINGLE PLY MEMBRANE

WALLS
PAINTED RENDER FINISH TO MATCH
MAIN DWELLING

WINDOWS & DOORS
uPVC TO MATCH MAIN DWELLING

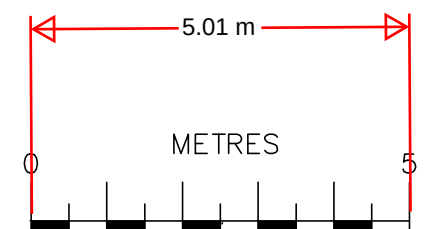

SCALE BAR @ 1:100

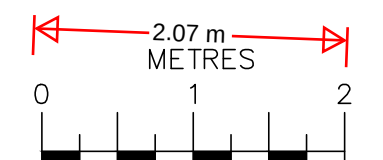

SCALE BAR @ 1:50

02/09/24	A	Dwg no amended and use of outbuilding indicated
Date	No	Revision
Penfold Project Services		
Epmarket, Wrotham Road, Meopham, Kent, DA13 0JH Telephone: 01474 816690 e-mail: apenfold448@btinternet.com		
Job Title:	5 FERNDAL ROAD GRAVESEND KENT DA12 5AF	
Dwg Title:	OUTBUILDING - BLOCK PLAN & ELEVATIONS AS EXISTING	
Scale:	1:100 & 1:50 @ A2	
Dwg No.:	03A	
Date:	August 2024	