

1:200 @ A1

PI	ISSUED TO PLANNING			
Rev		Date		




9A THE PINNACLE - 180 HIGH ROAD - RM6 6PH 07940121222


Job Title
171 Windmill Street
Gravesend DA12 1AH

Plans

Scale	DWG		
1:50 @ A1	AUG '24		
Job No.	Dwg No.	Rev	
51-1000-989	S02	P1	

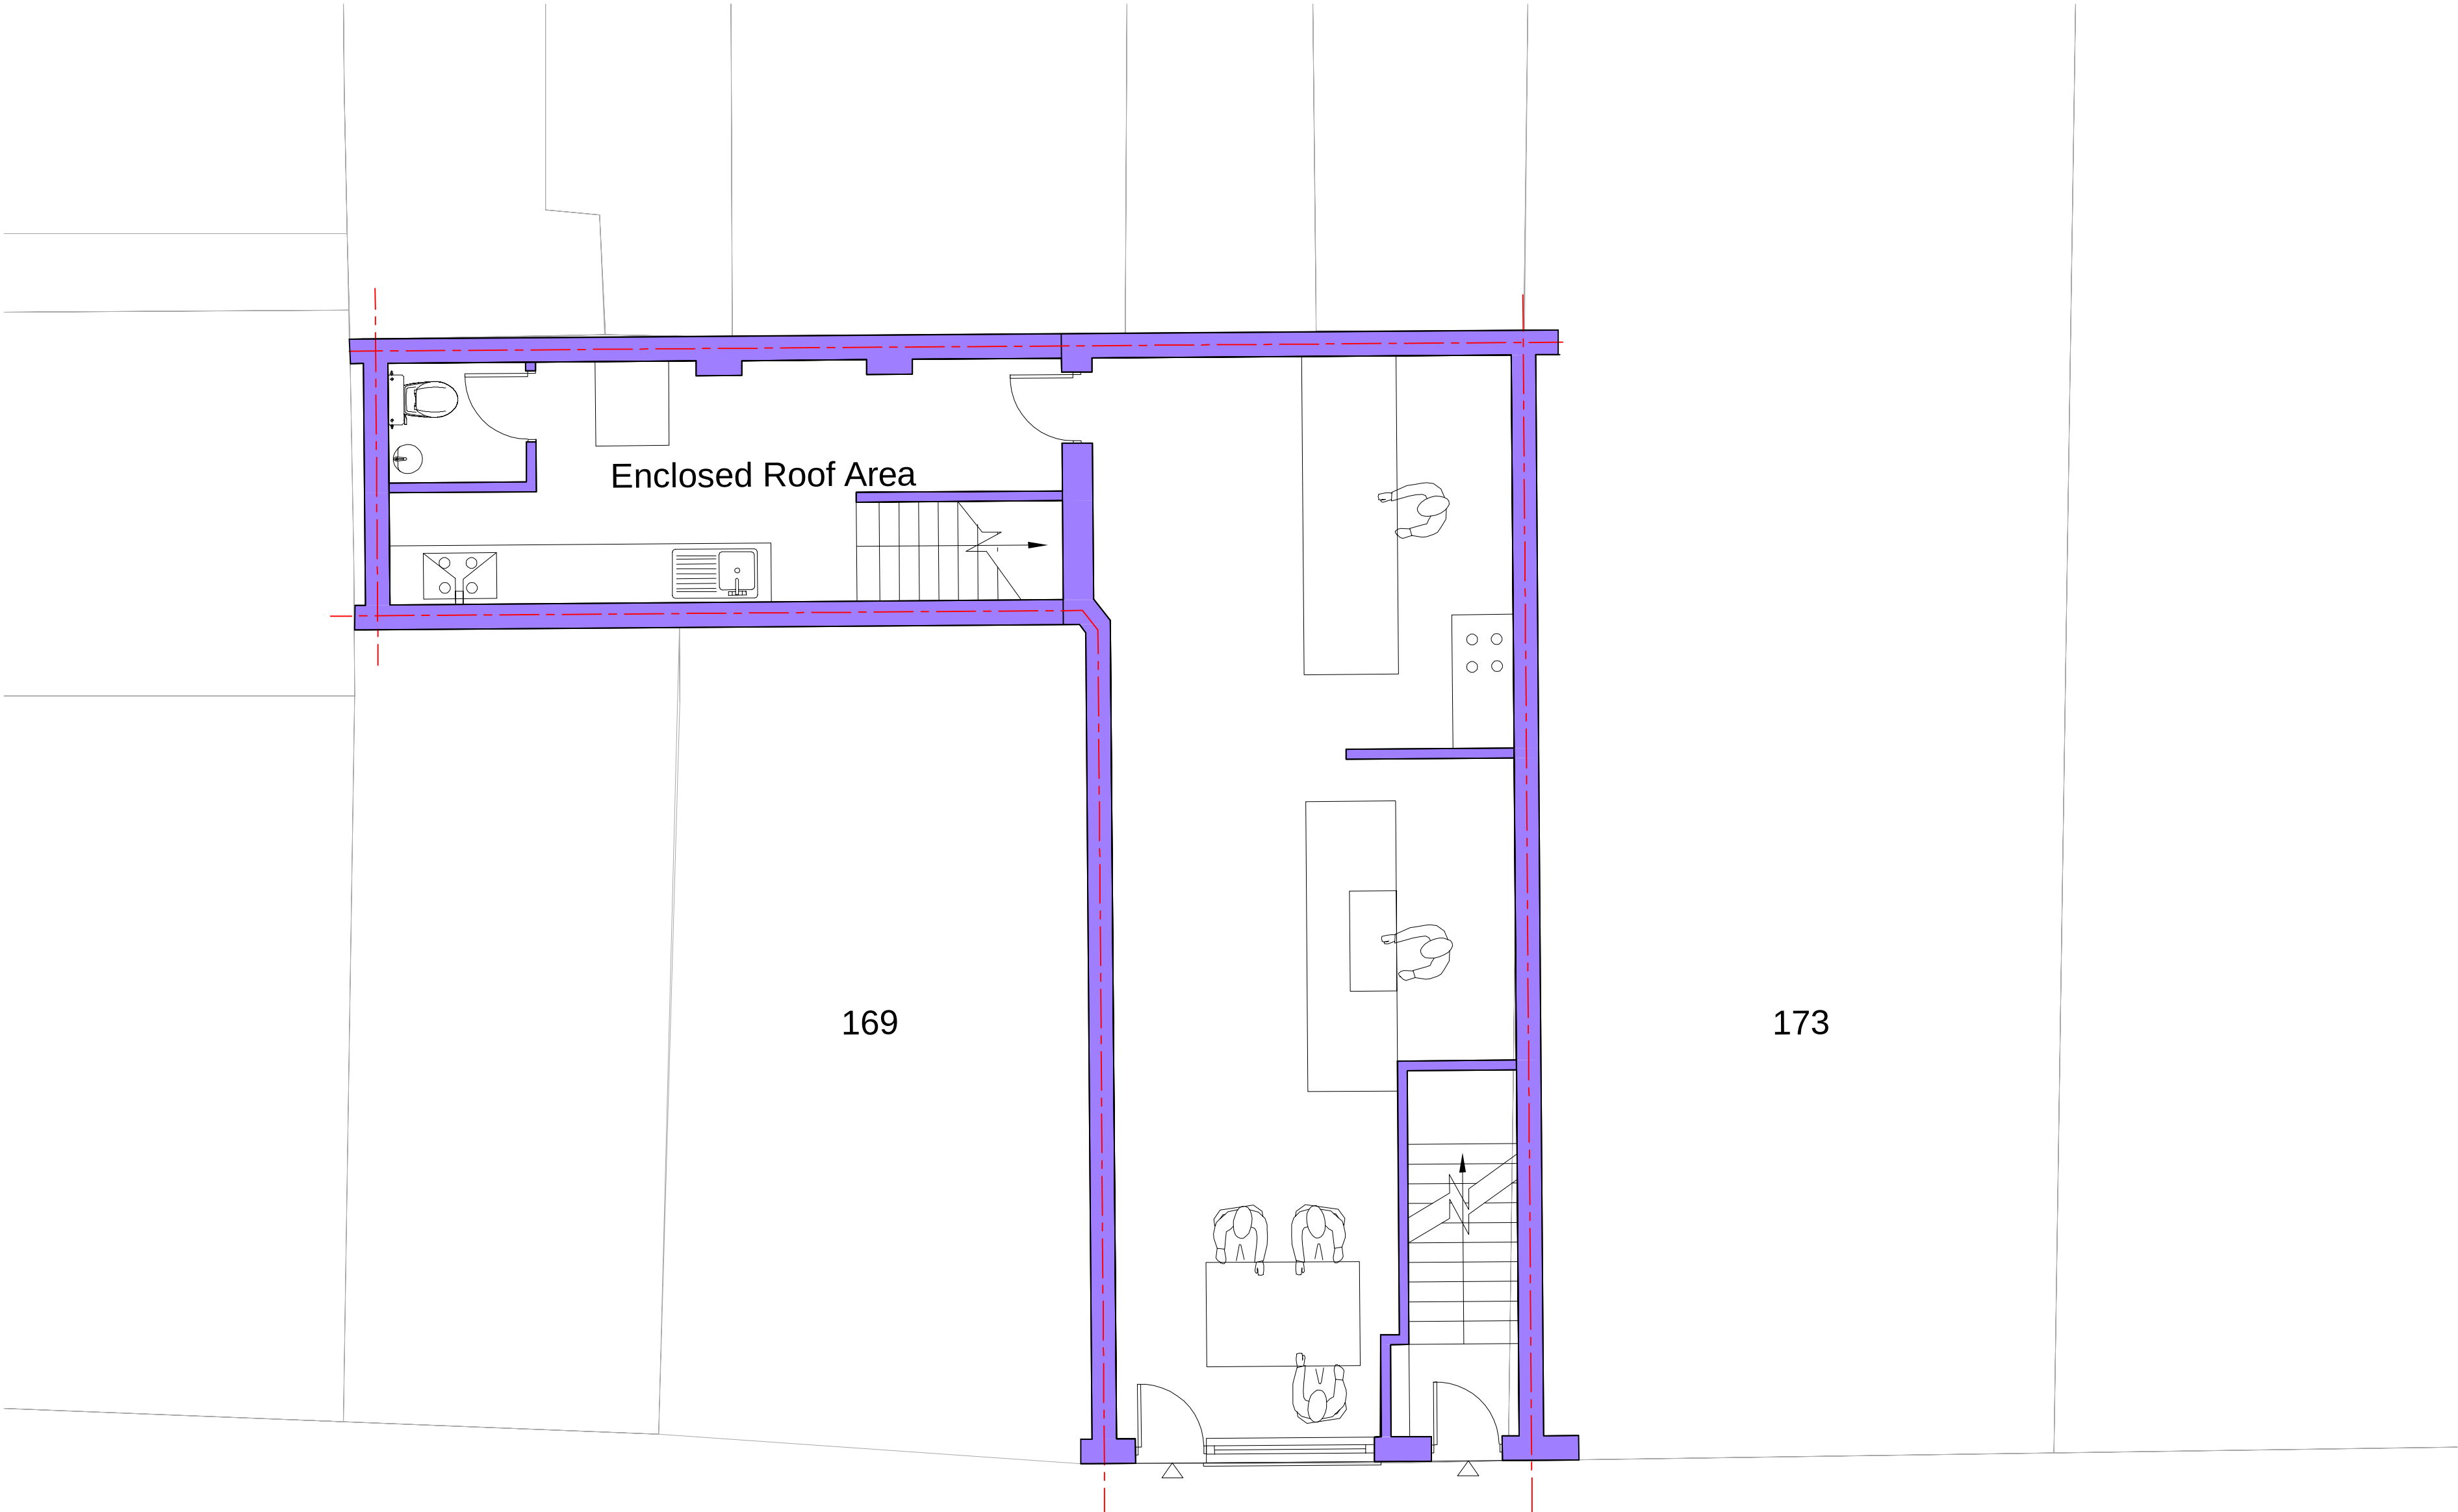

Existing Ground Floor Plan

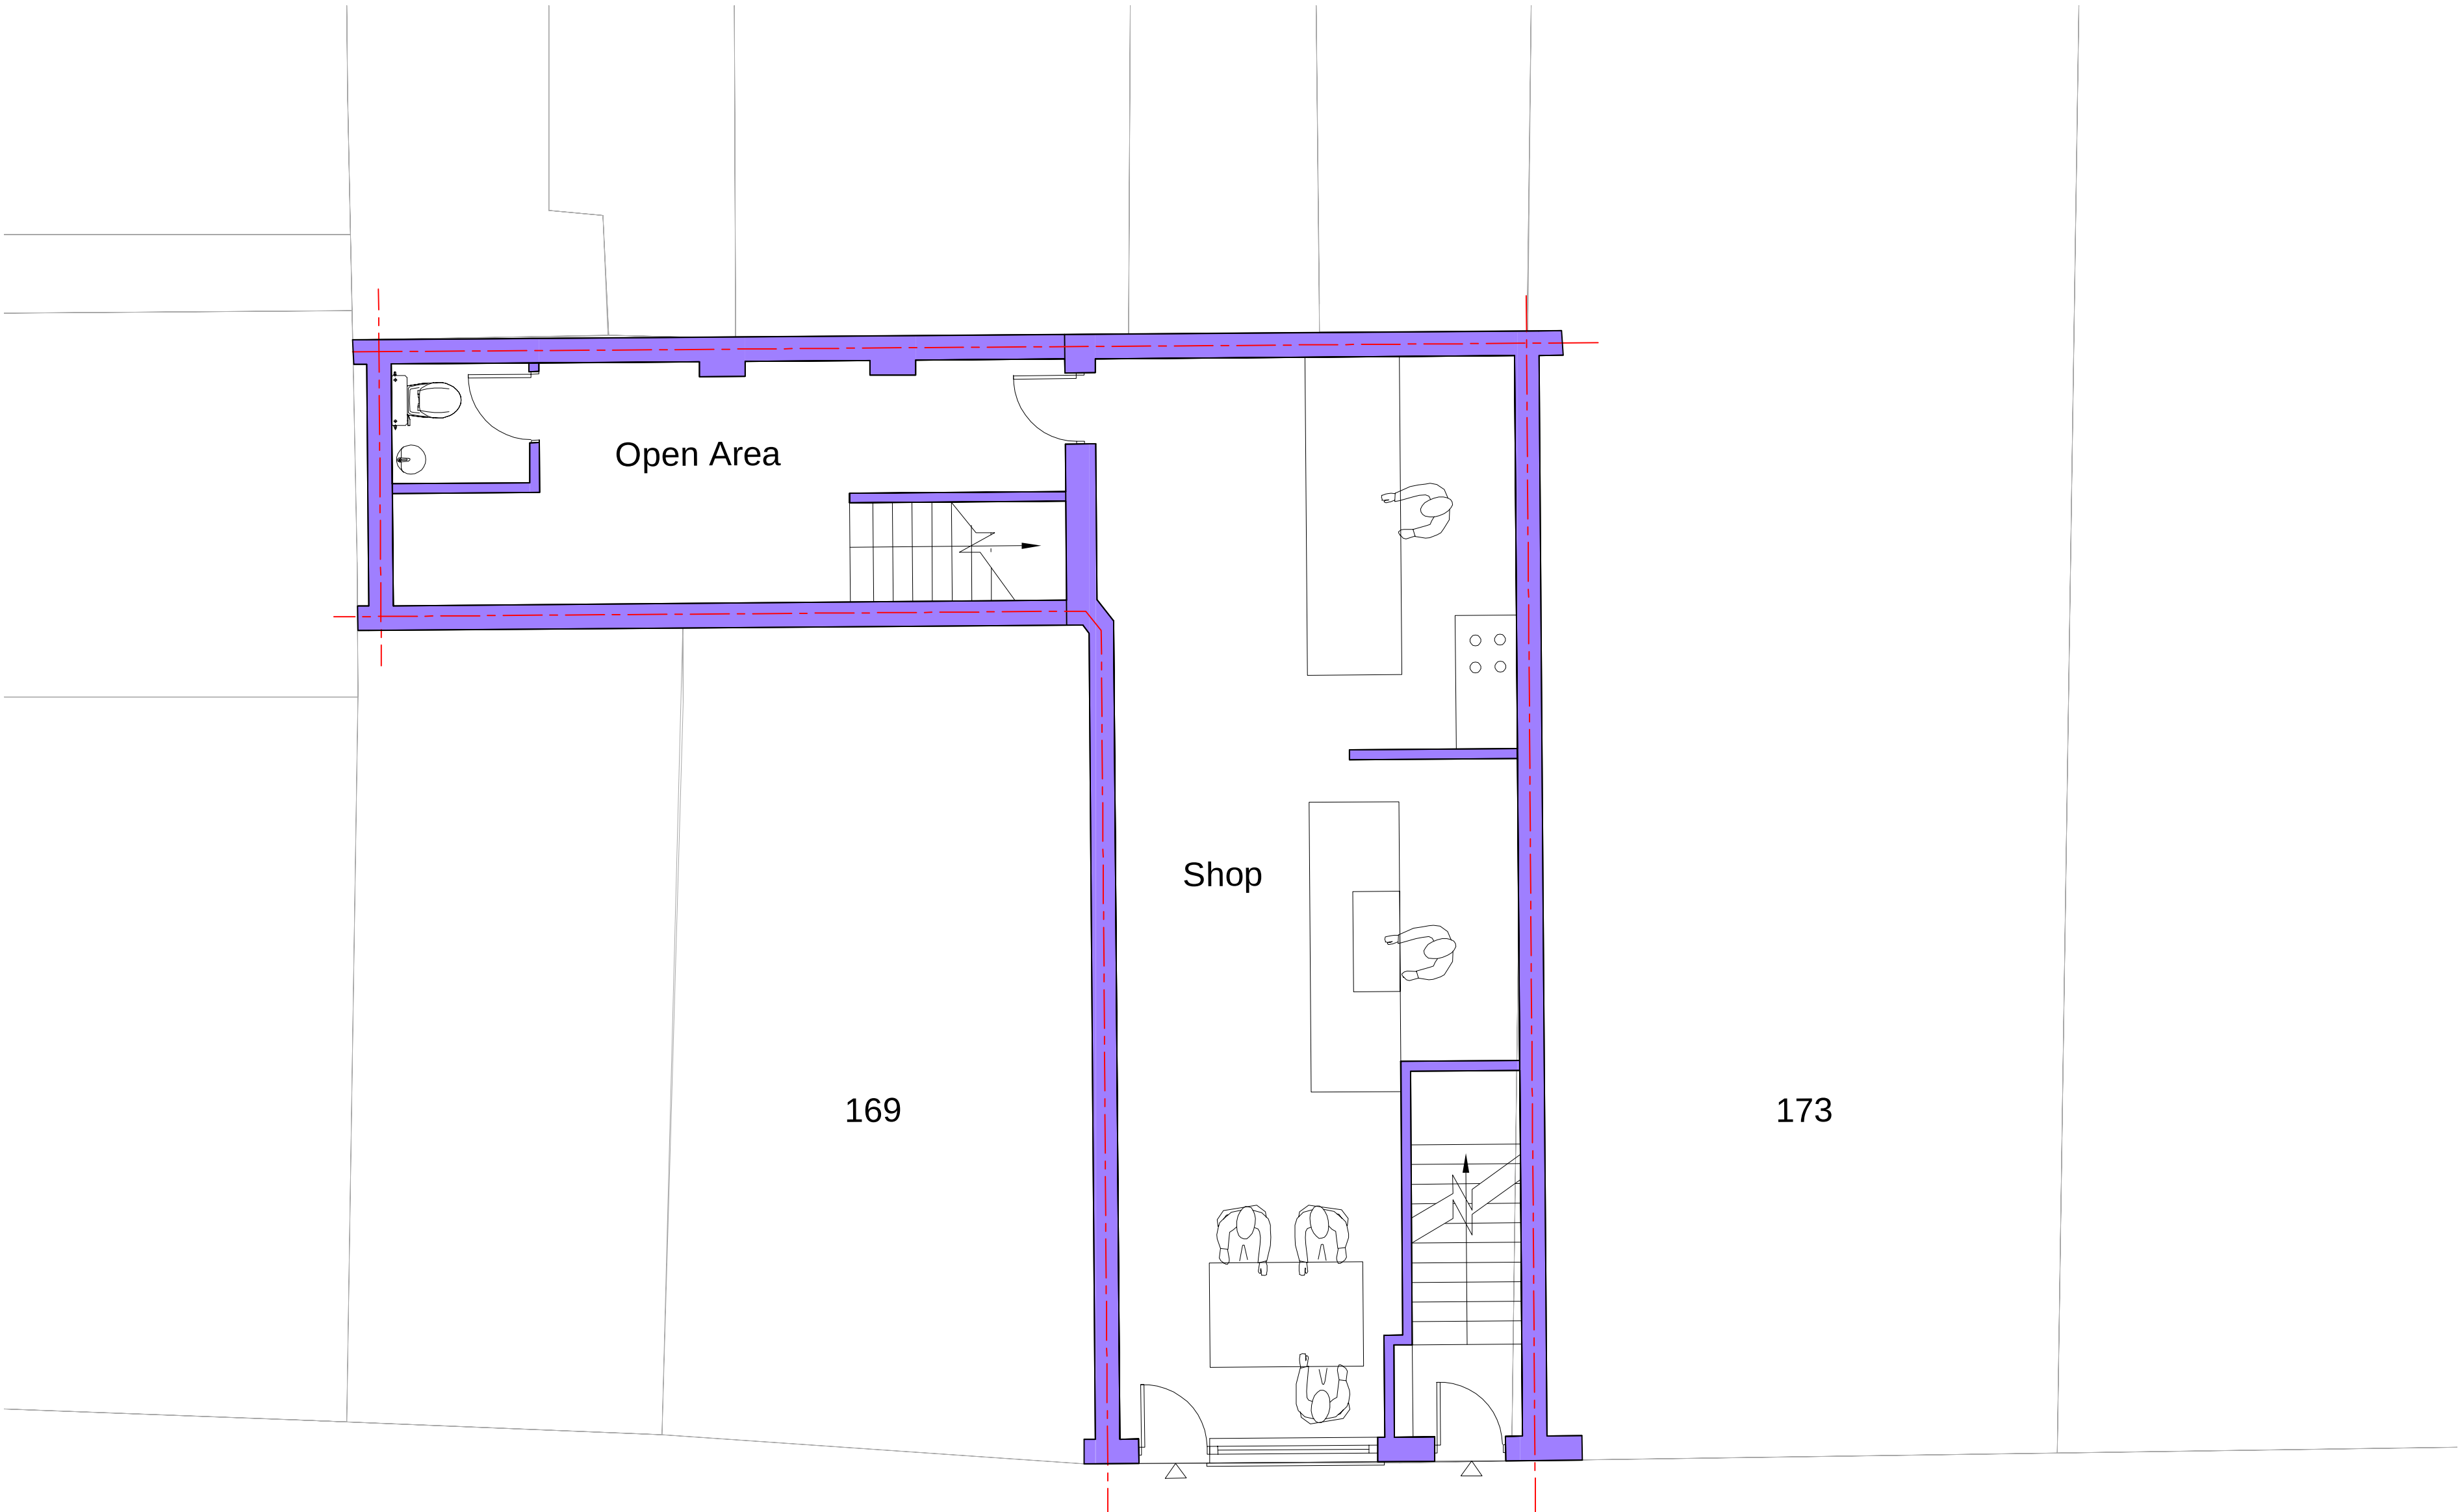

Pre Existing Ground Floor Plan