


1:200 @ A1

P1	ISSUED TO PLANNING				
Rev		Date			


 


IMPERIAL
STRUCTURAL PLANNING LTD
9A THE PINNACLE - 180 HIGH ROAD - RM6 6PH 07940121222

Job Title
171 Windmill Street
Gravesend DA12 1AH

Drawing Title
Plans

Scale	1:50 @ A1	Date	AUG `24	Dwg No.	S04	Rev	P1
51 - 1000-989							

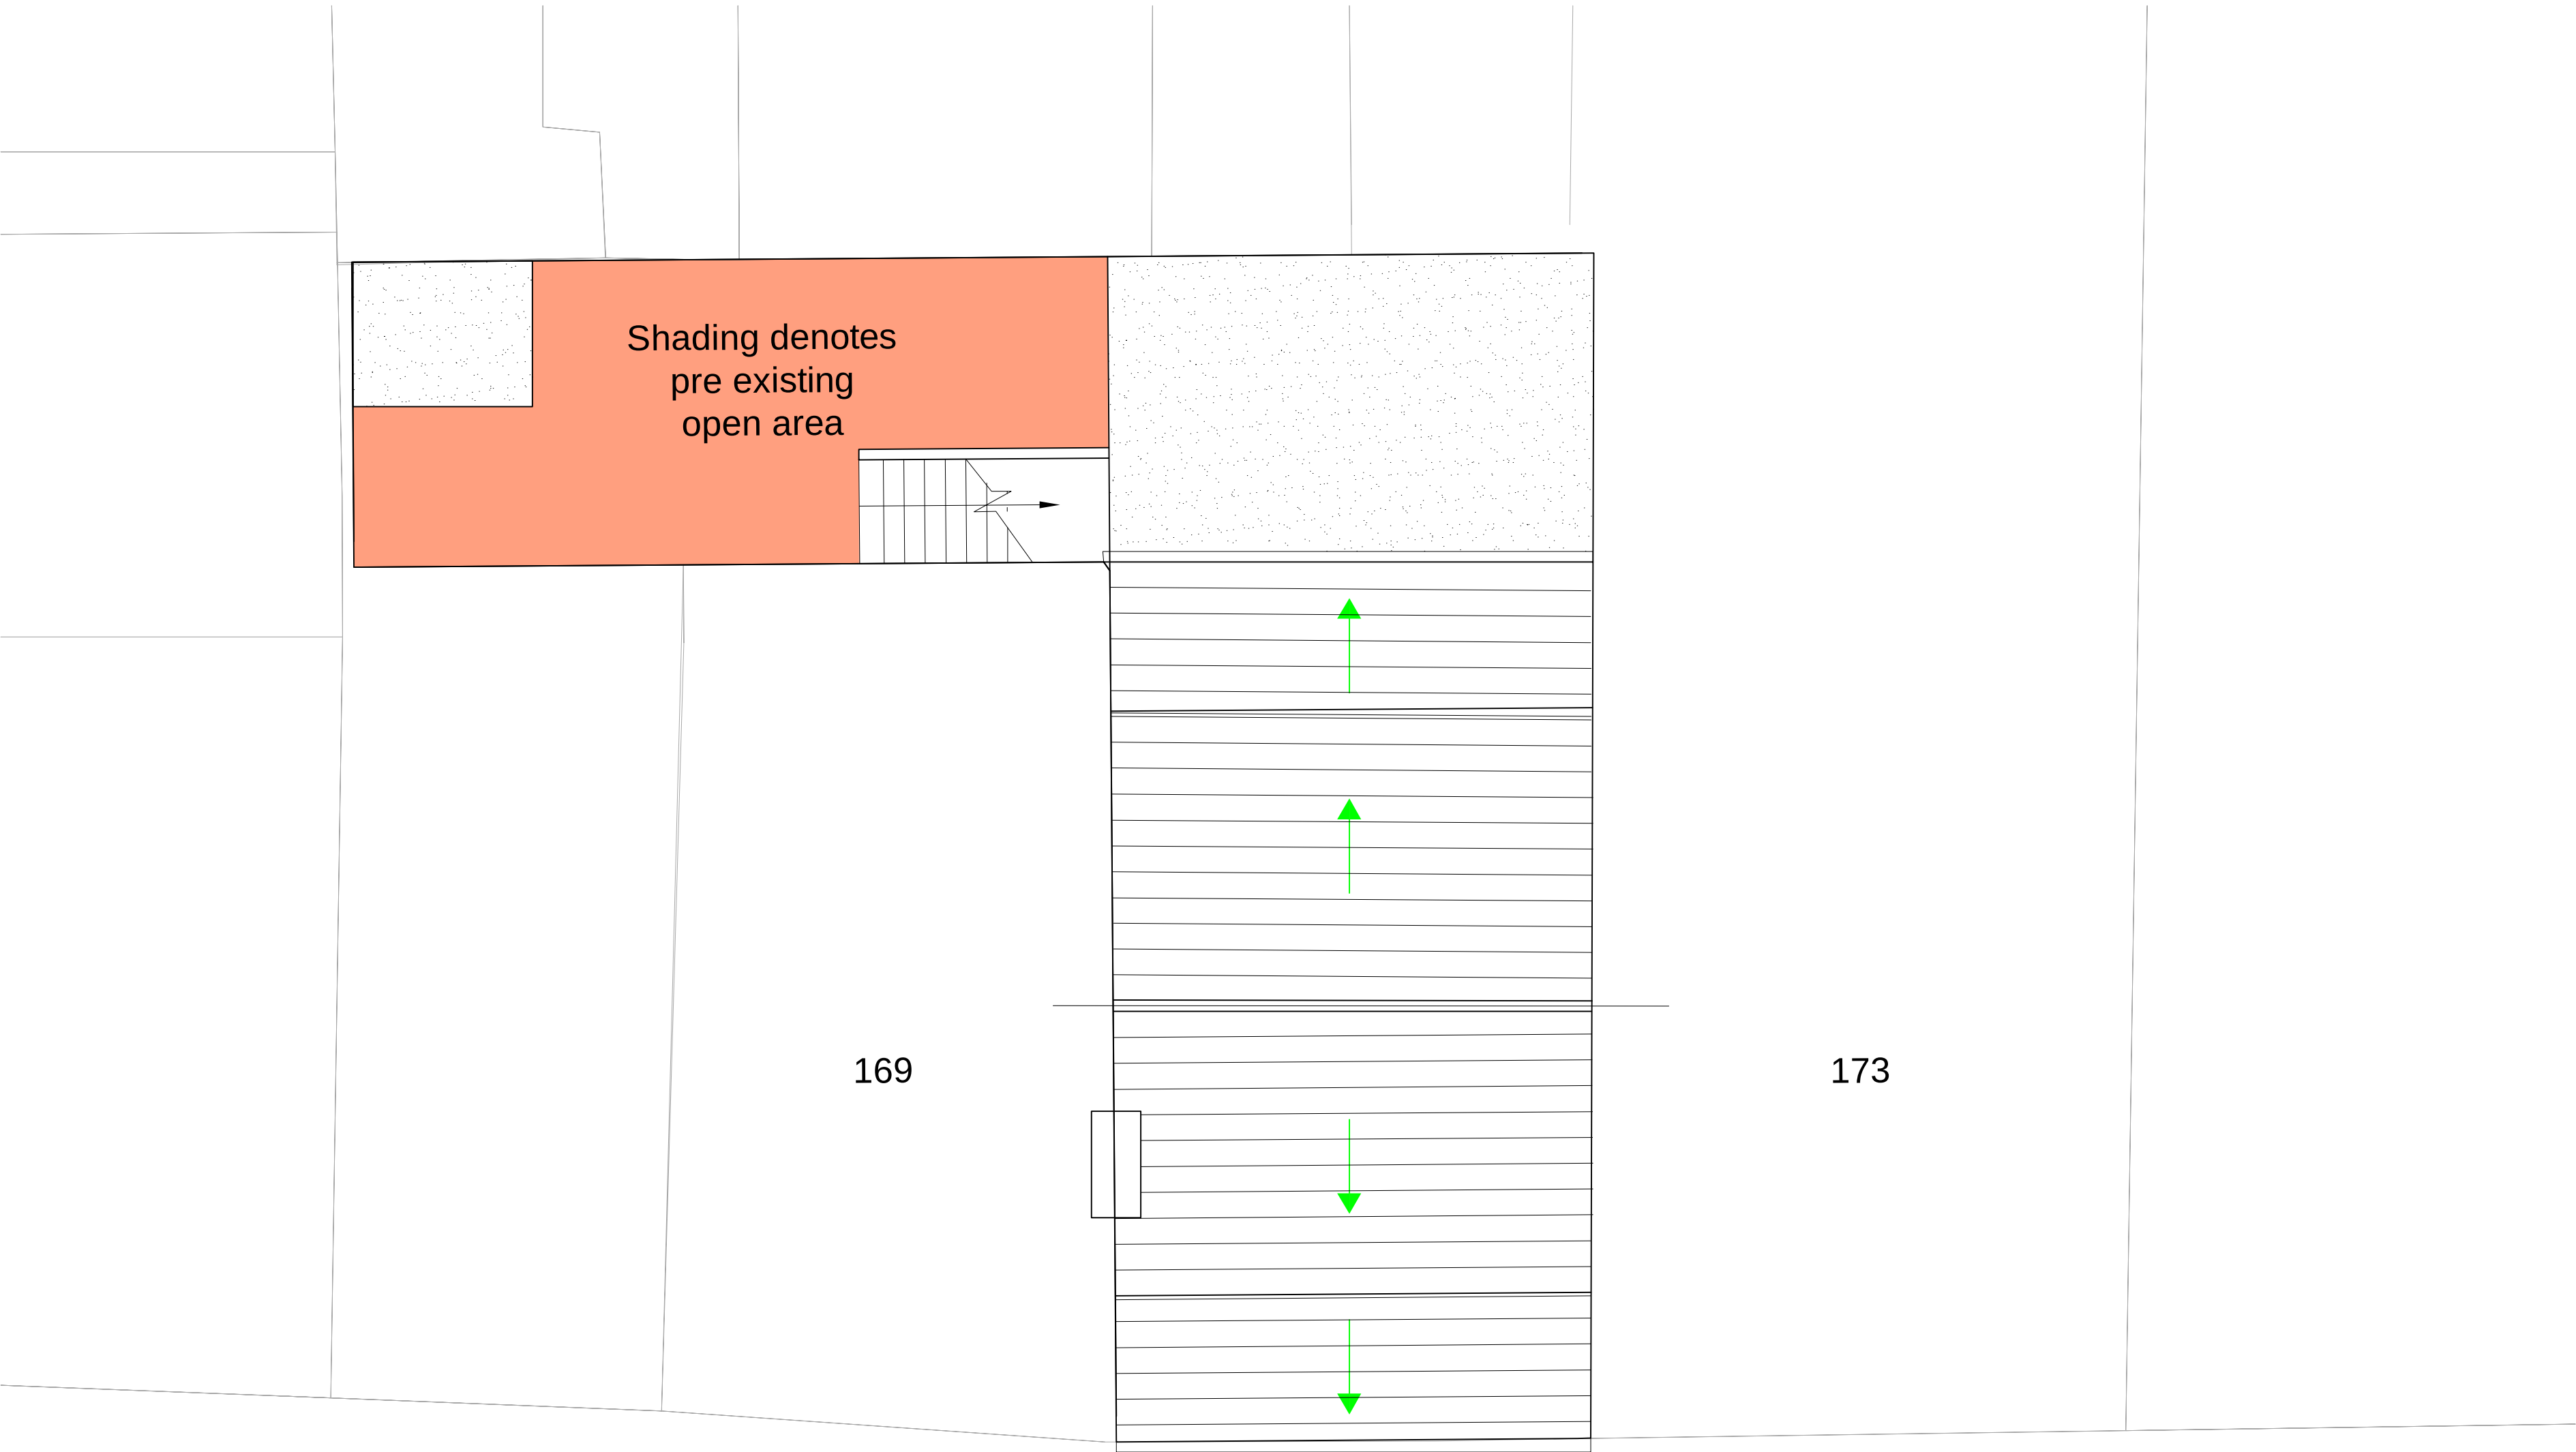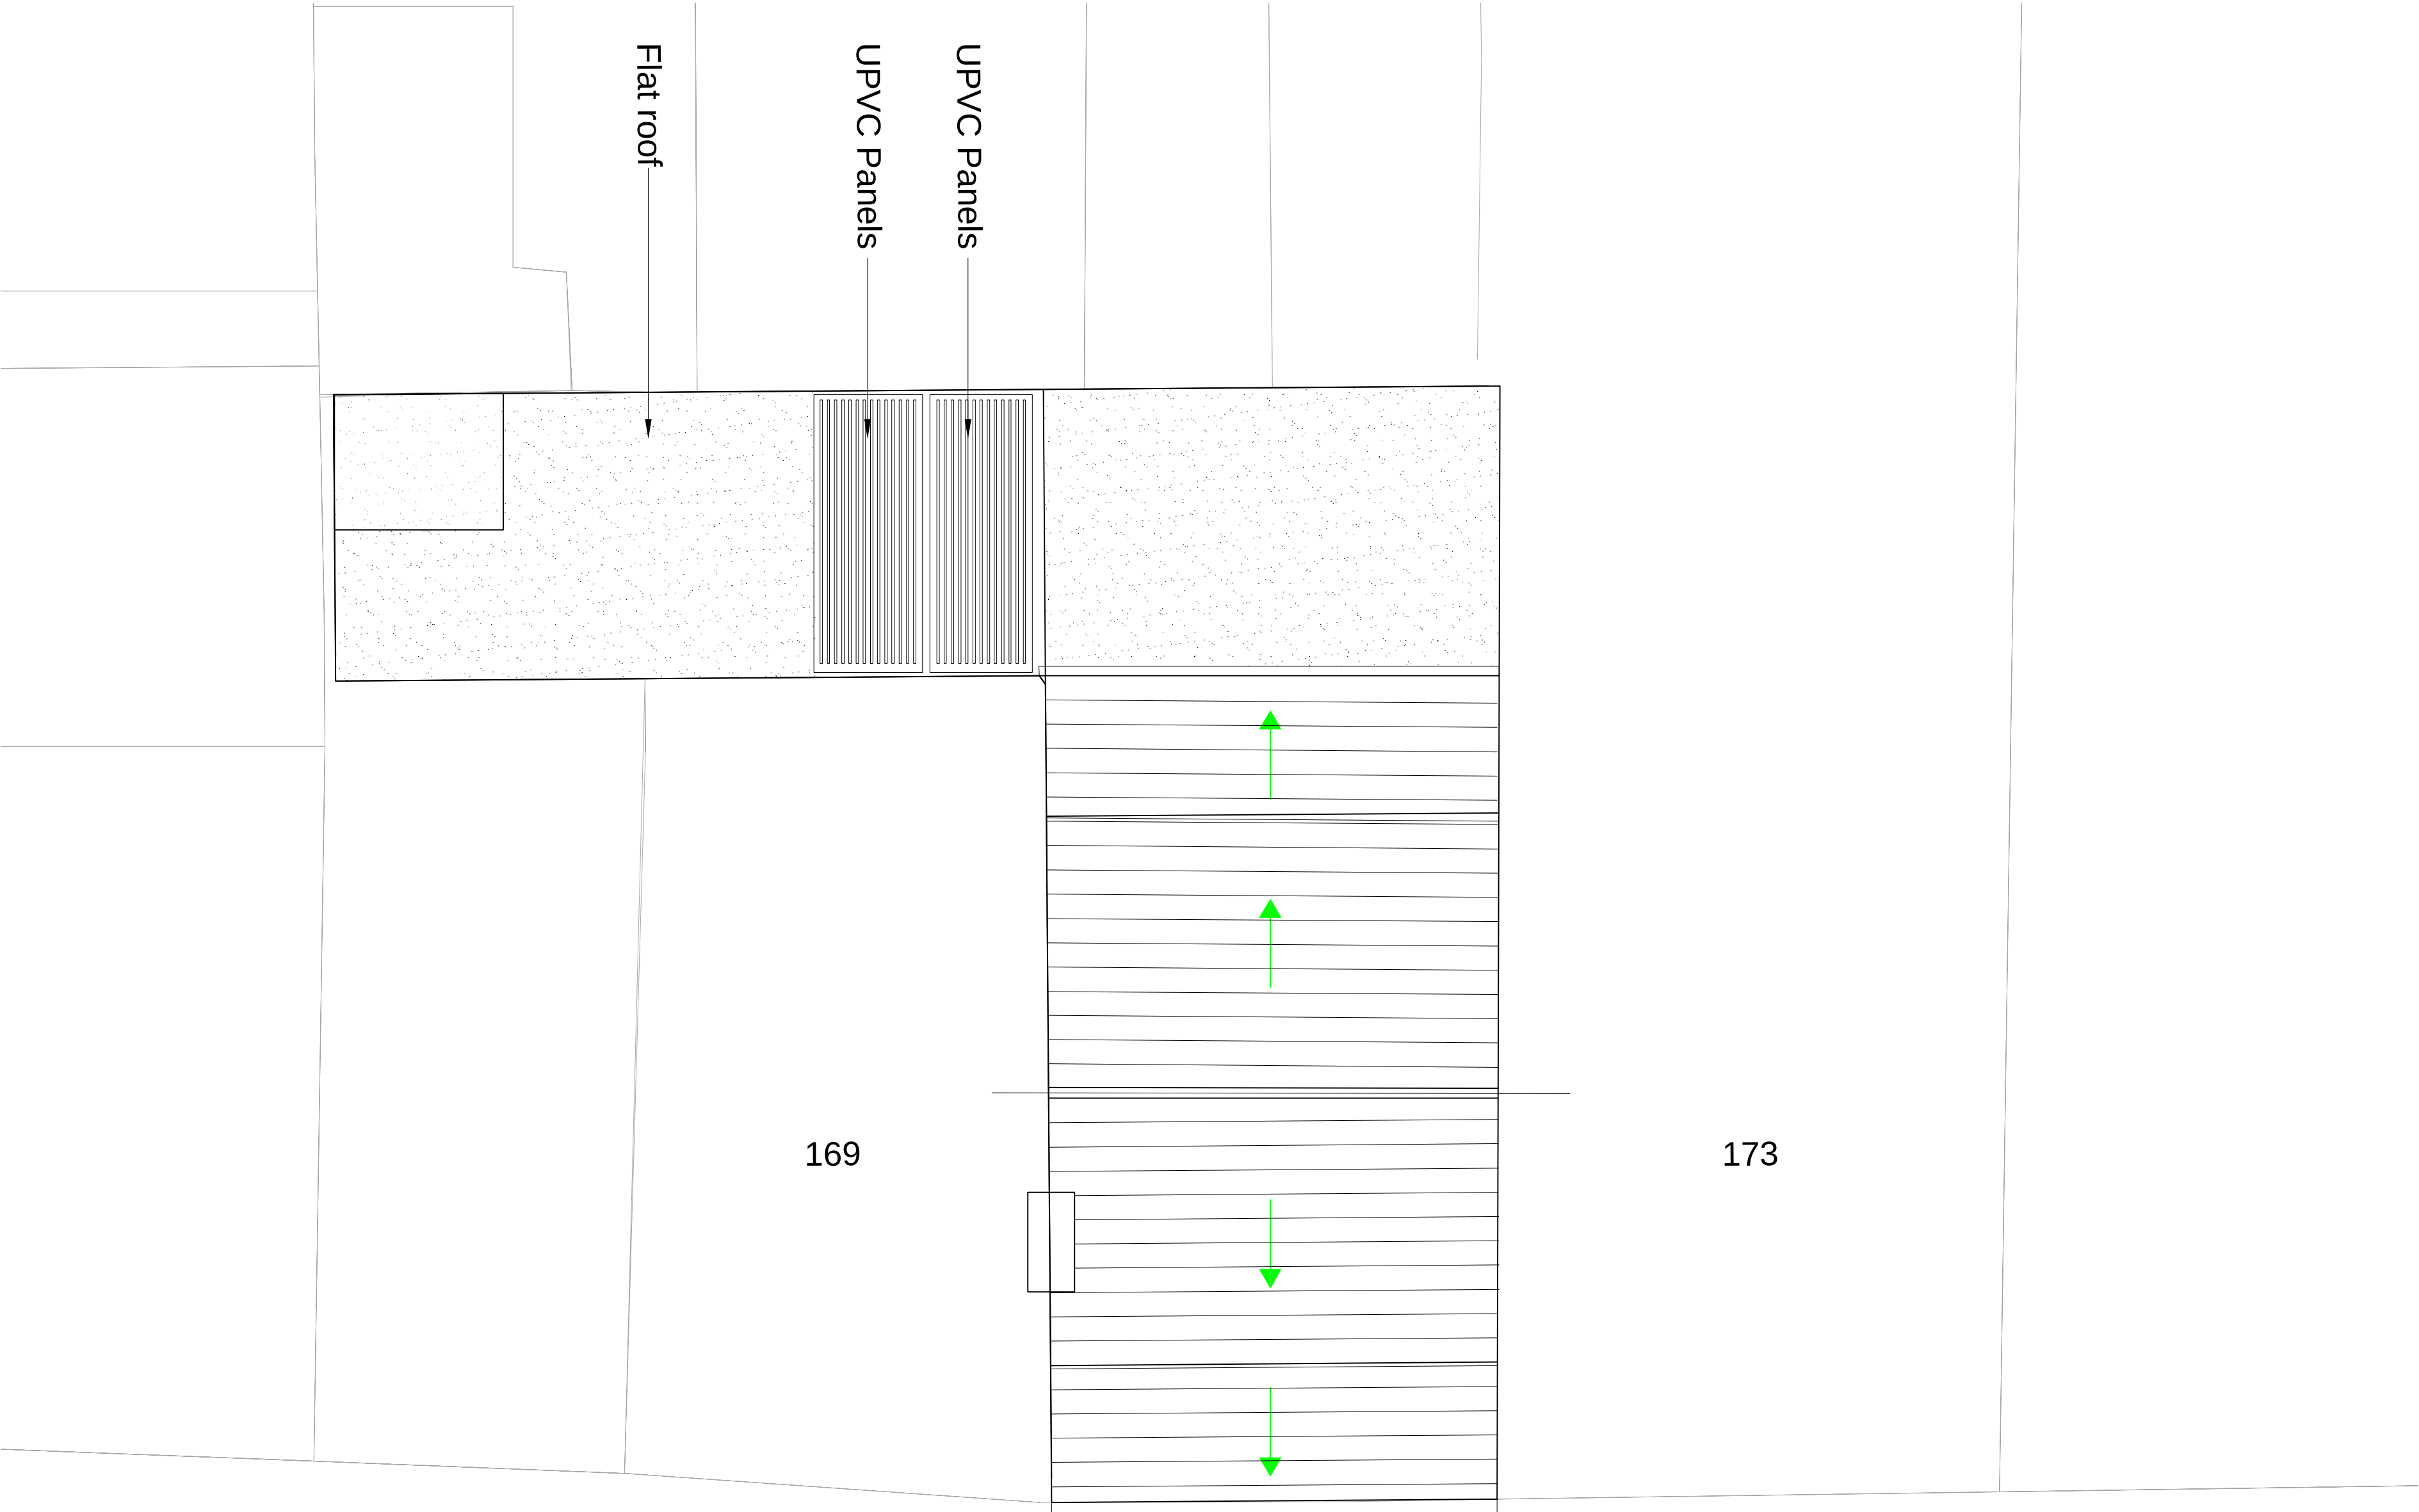

Pre Existing Ground Floor Plan

Existing Ground Floor Plan