


NOTES:
All dimensions to be checked on site and not scaled from this drawing.

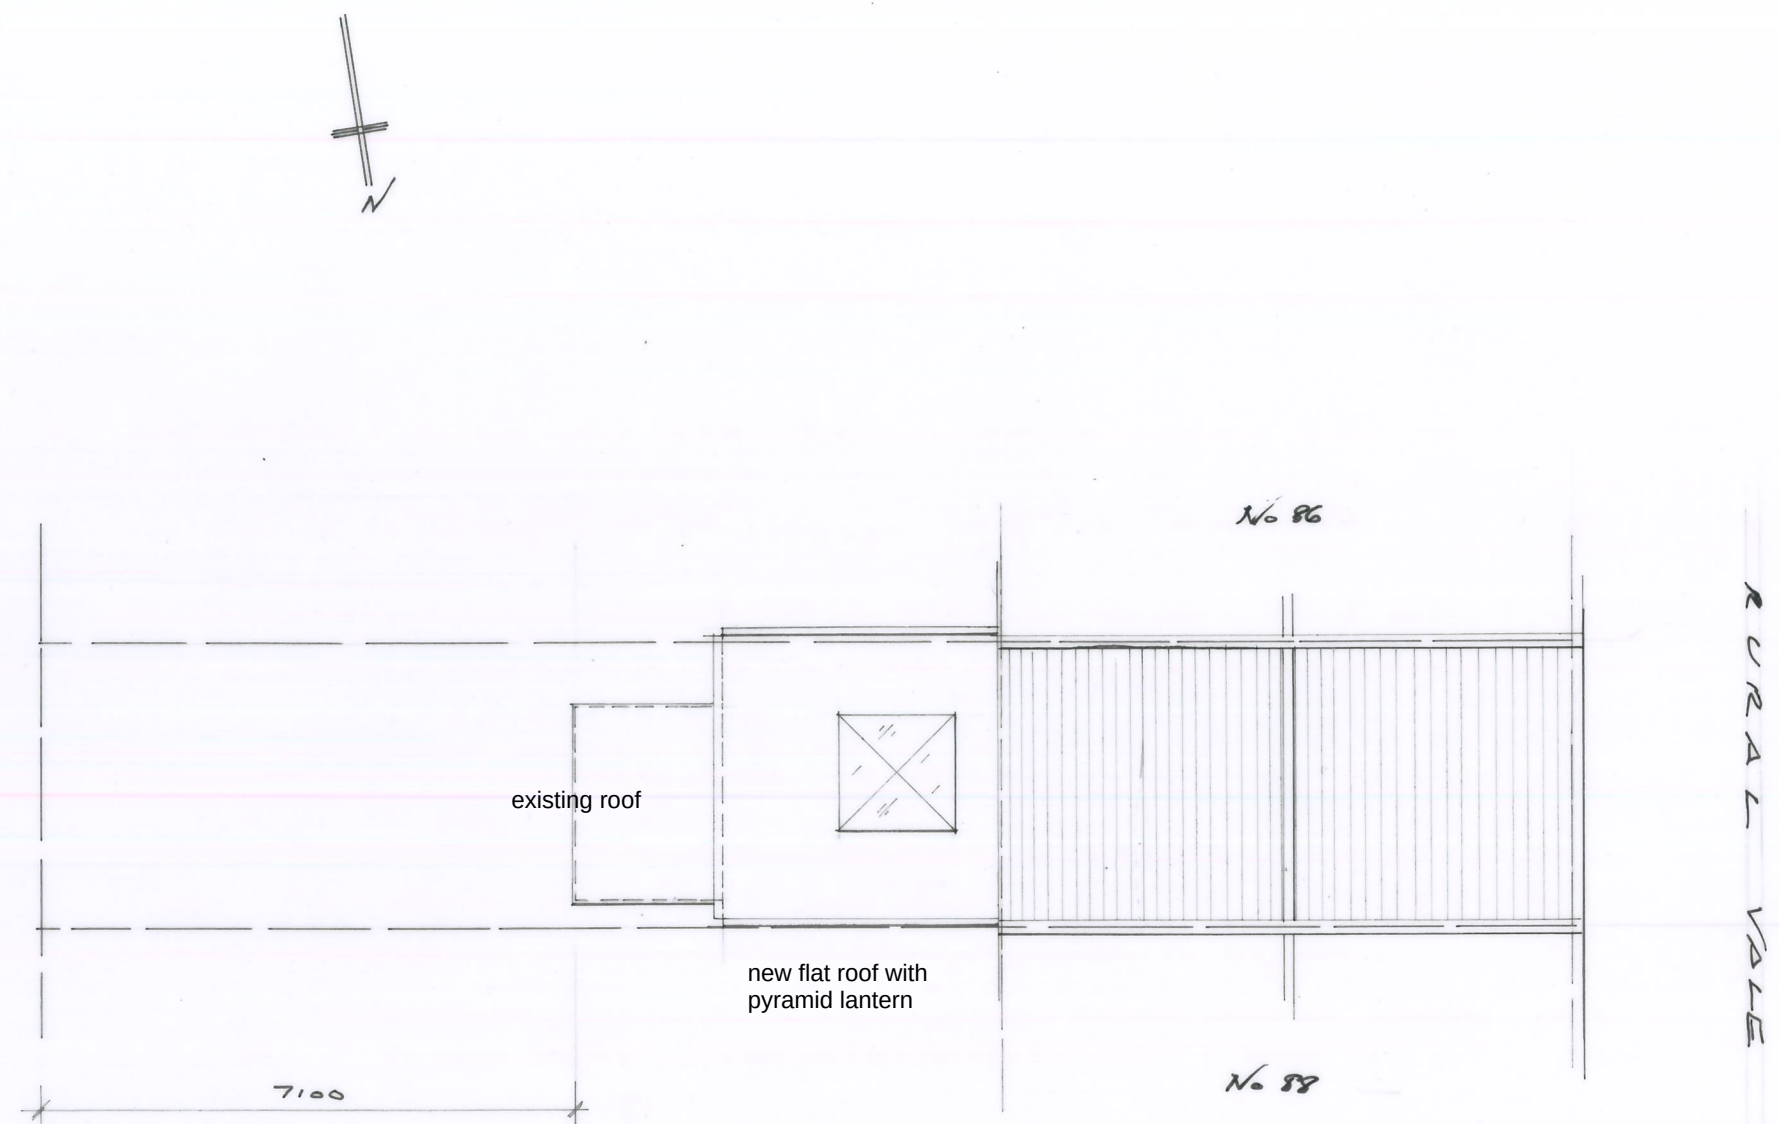

A	DATE	REVISION

COPYRIGHT
 **RANGE PROPERTY CONSULTANTS**
BUILDING SURVEYORS & PROJECT MANAGERS
7 Letchworth Drive
Bromley, Kent BR2 9BA
Telephone: 020 8460 6343
Email: range.properties@btinternet.com

CLIENT:
Mr Bowman
87 Rural Vale
Northfleet
DA11 9JL

PROJECT TITLE:
**Replacement of
Rear Extension**

DRAWING TITLE:
**Site plan, showing
proposed roof plan**

SCALE: **1:100 @A3**

DATE: August 2024	DRAWN BY:
--------------------------	-----------

DRWG NO: 24003-01	REV:
-----------------------------	------

