



GROUND FLOOR PLAN

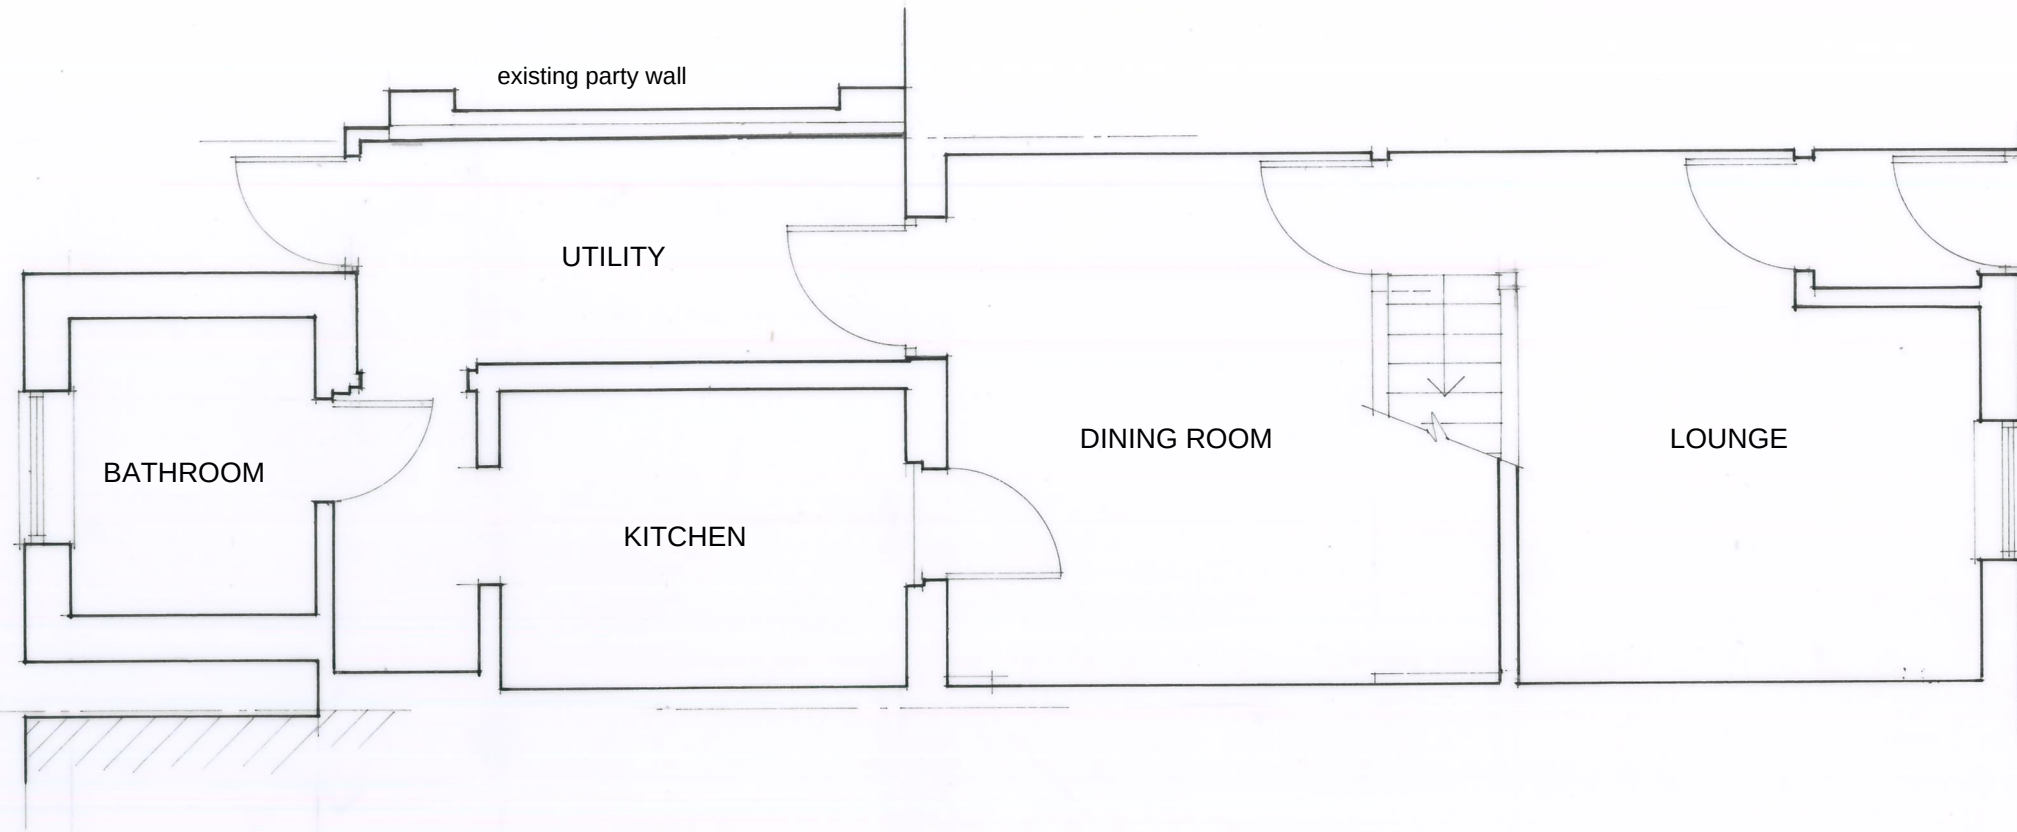

FIRST FLOOR PLAN

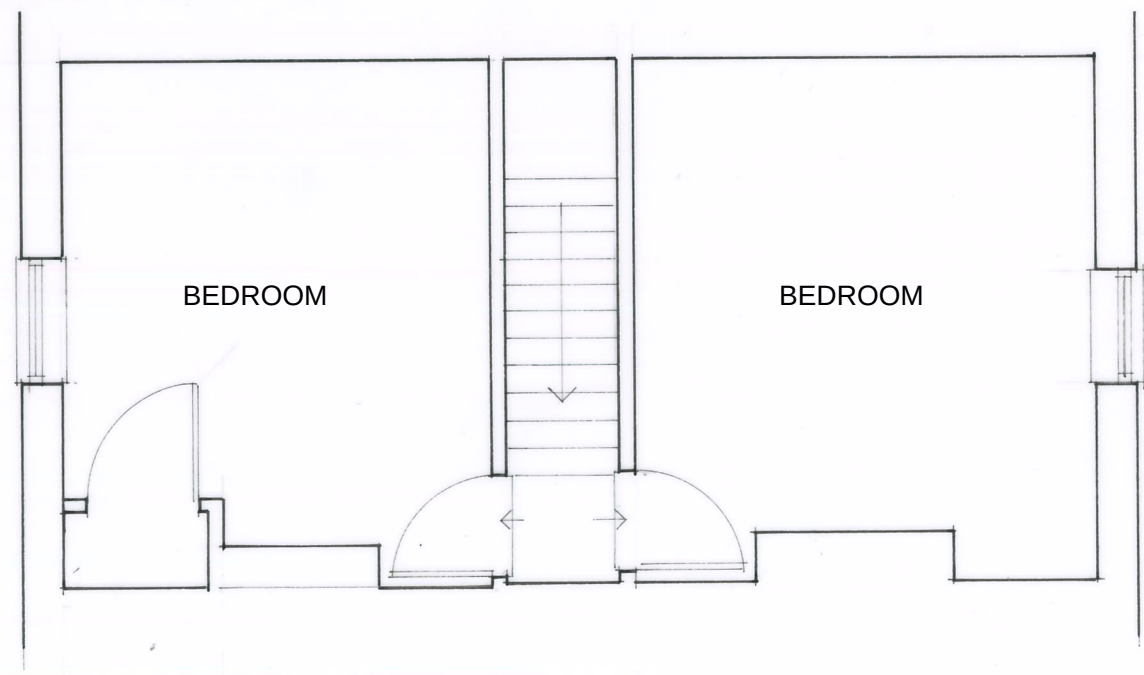

NOTES:
All dimensions to be checked on site and not scaled from this drawing.

A		DATE	REVISION

COPYRIGHT

 **RANGE PROPERTY CONSULTANTS**
BUILDING SURVEYORS & PROJECT MANAGERS

7 Letchworth Drive
Bromley, Kent BR2 9BA
Telephone: 020 8460 6343
Email: range.properties@btinternet.com

CLIENT:
Mr Bowman
87 Rural Vale
Northfleet
DA11 9JL

PROJECT TITLE:
Replacement of
Rear Extension

DRAWING TITLE:
Existing Floor Plans

SCALE: 1:50 @A3

DATE: August 2024 DRAWN BY:

DRWG NO: 24003-02 REV:

