



This drawing is copyright and must not be reissued, loaned or copied without the written consent of this practice. All dimensions must be checked on site before proceeding and any discrepancies notified immediately.

All drawings to be read in conjunction with consultant structural engineers, mechanical and electrical consultants, acoustic engineers, energy consultants, etc. design calculation sheets, specifications and drawings plus any accompanying product literature, accredited details, etc.


© Copyright Livemore

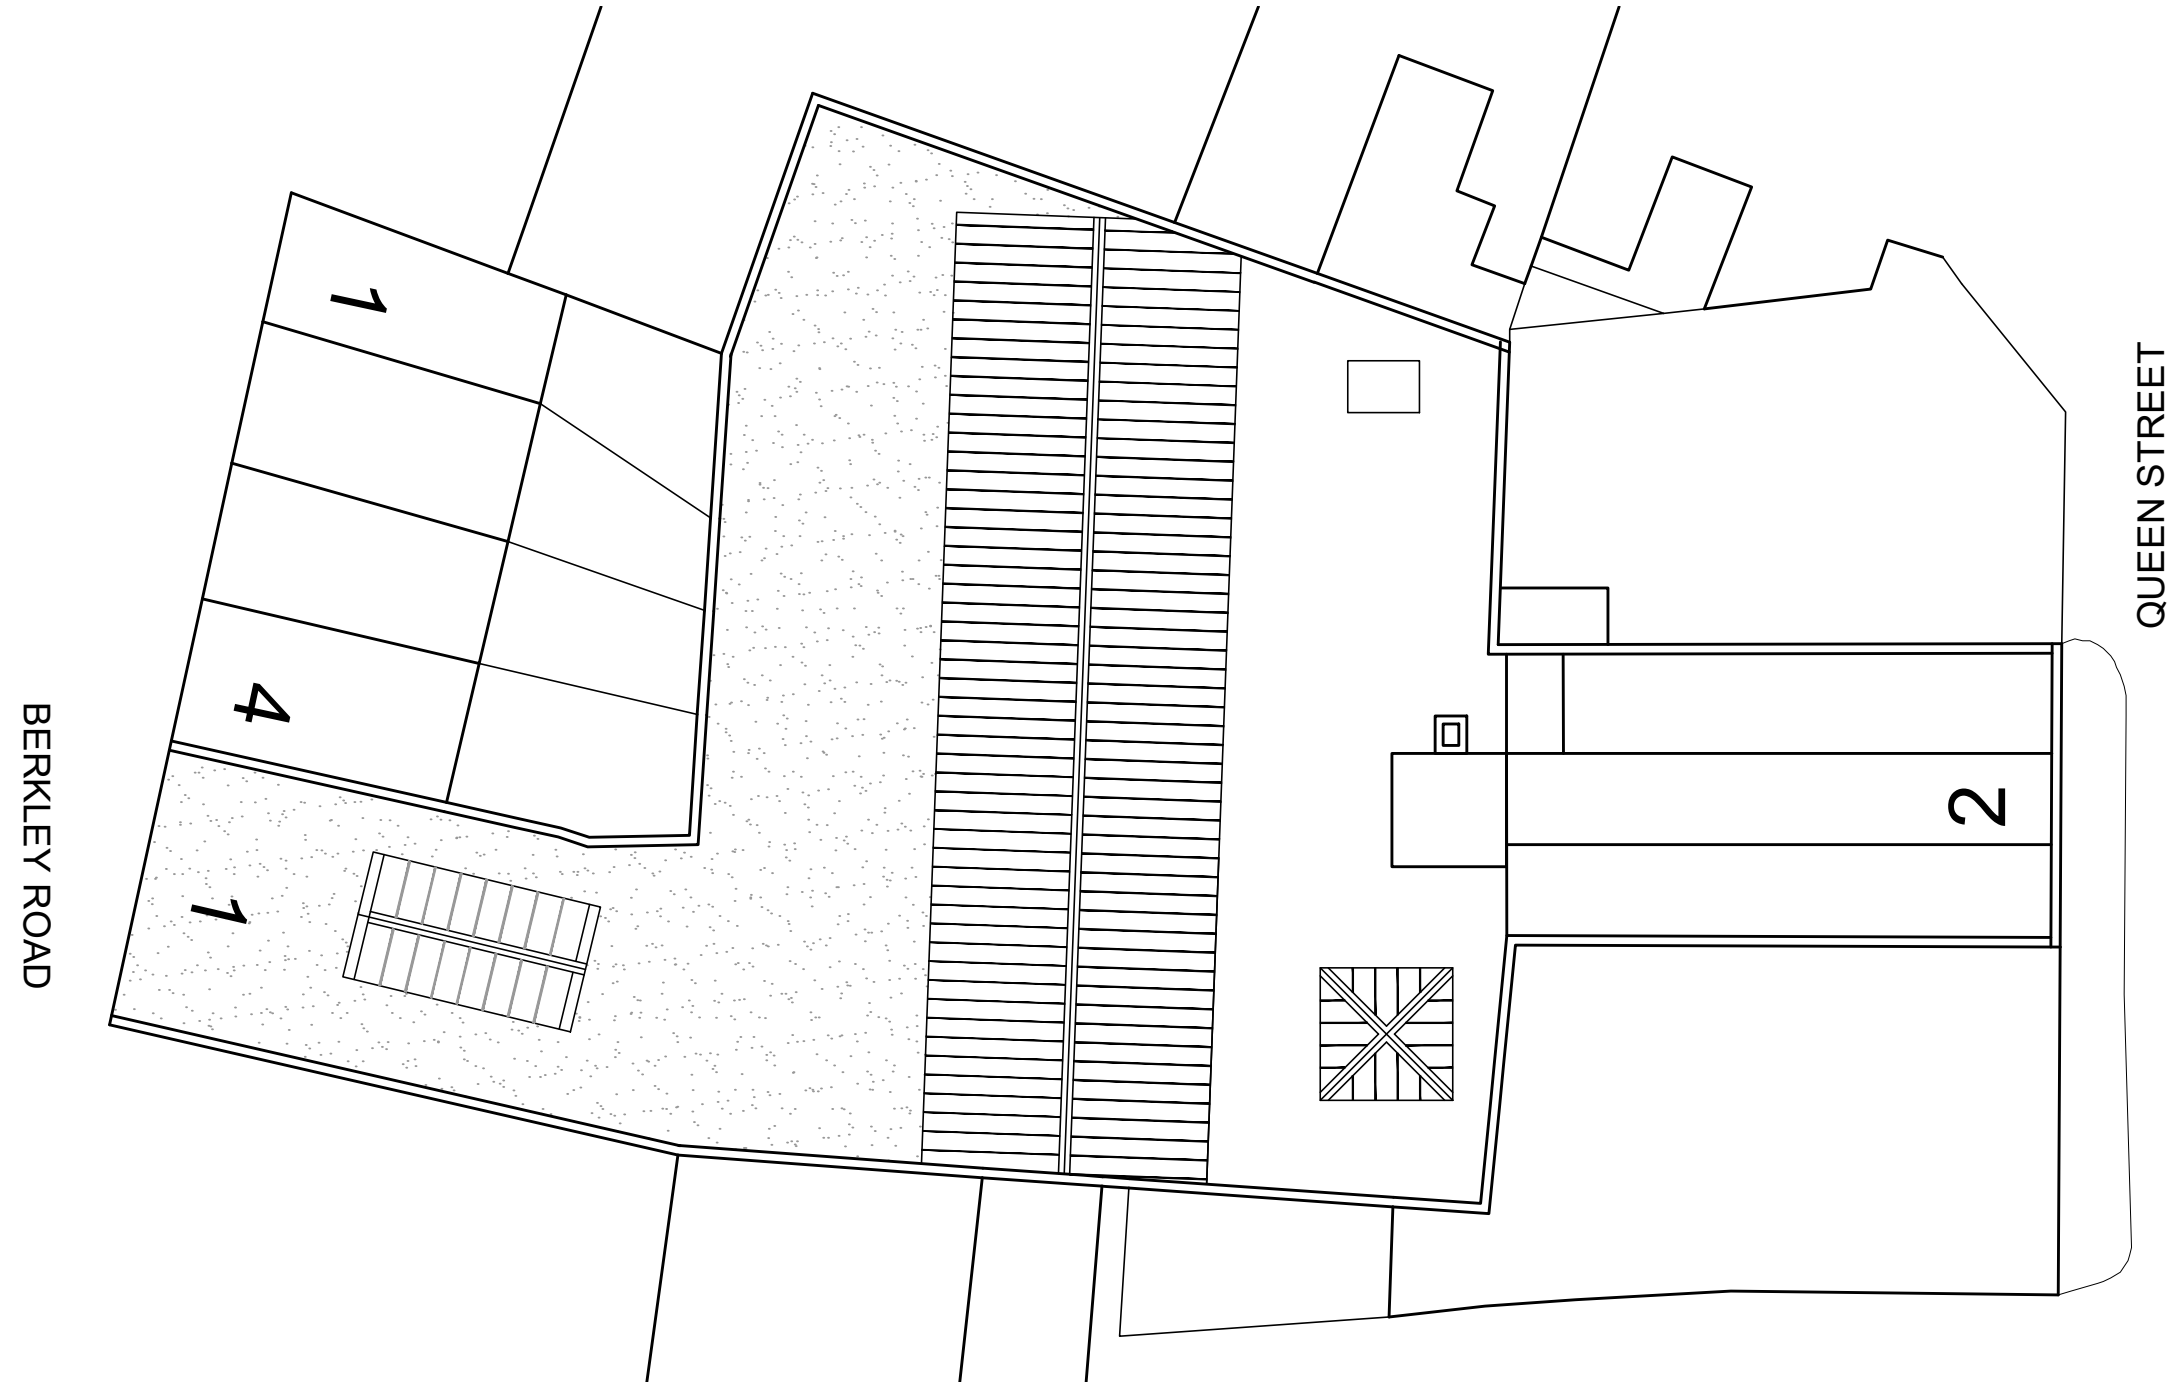


EXISTING ROOF PLAN
SCALE 1:200

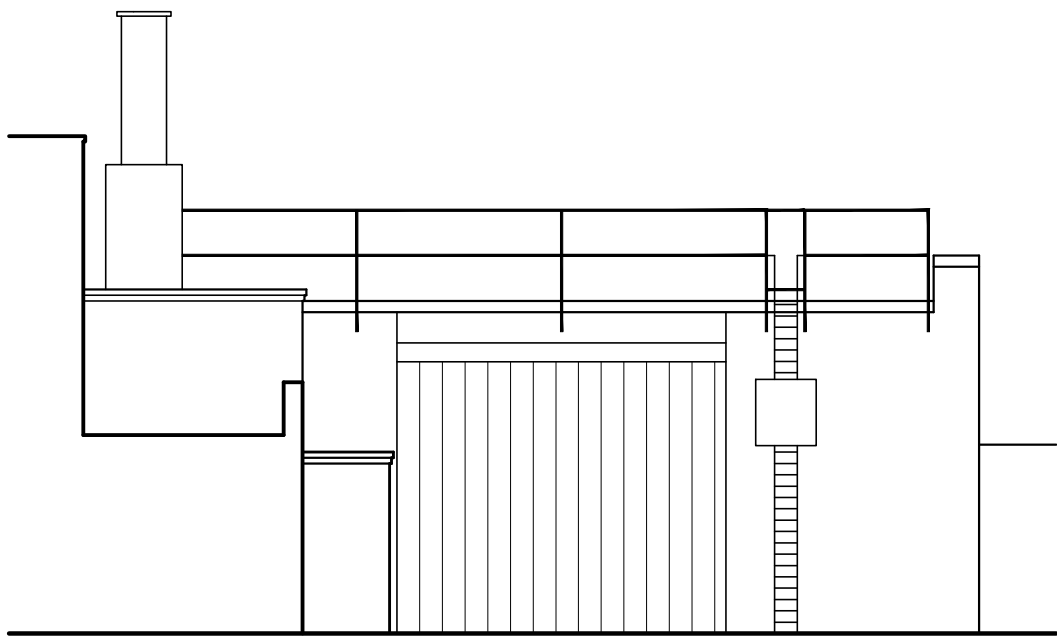


EXISTING ELEVATION A - BERKLEY
ROAD ENTRANCE
SCALE 1:100

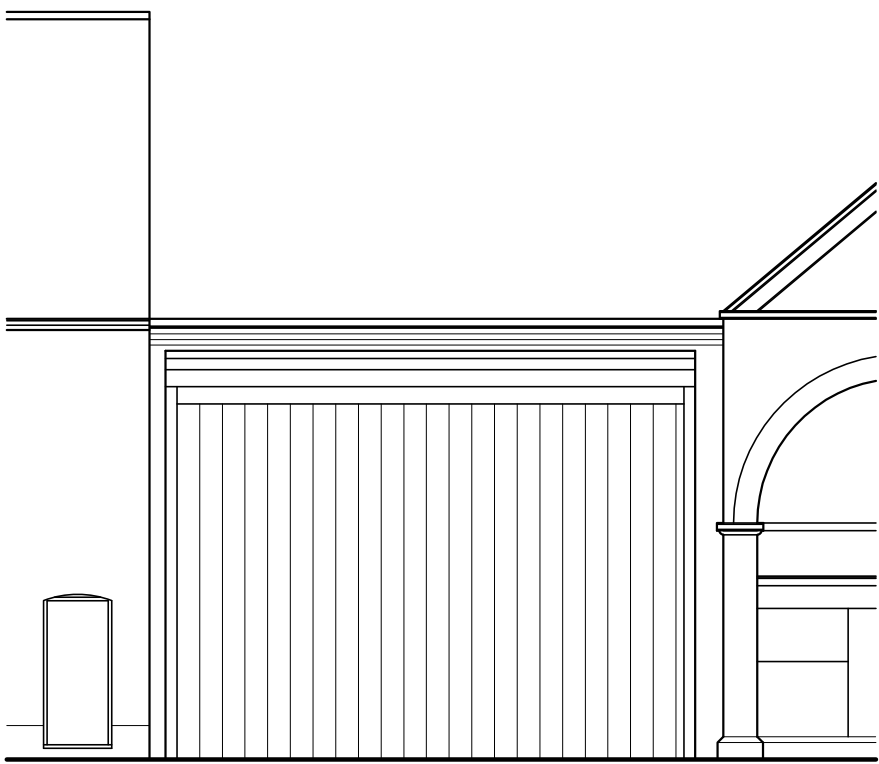


EXISTING ELEVATION B - QUEEN
STREET ENTRANCE
SCALE 1:100

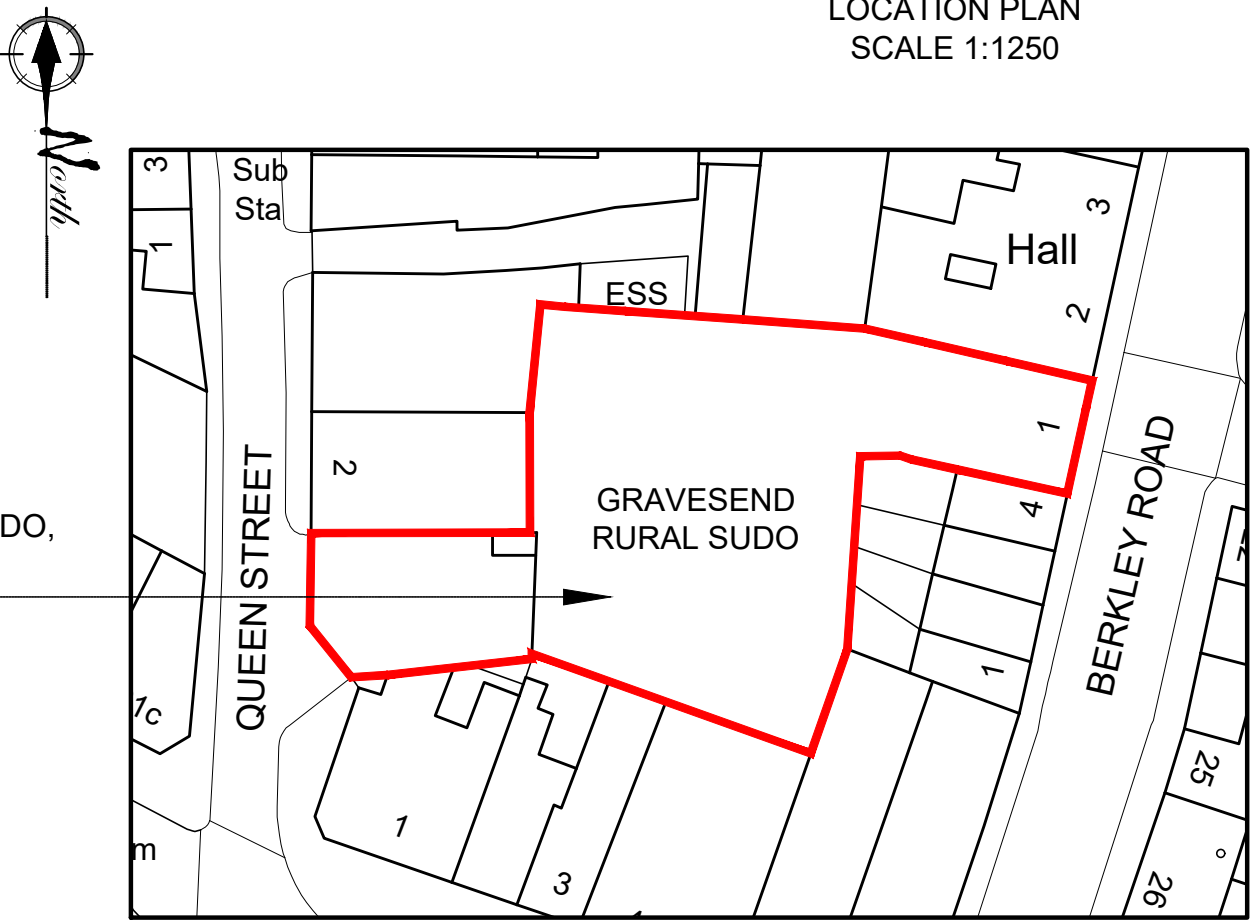

SITE/BLOCK PLAN
SCALE 1:500

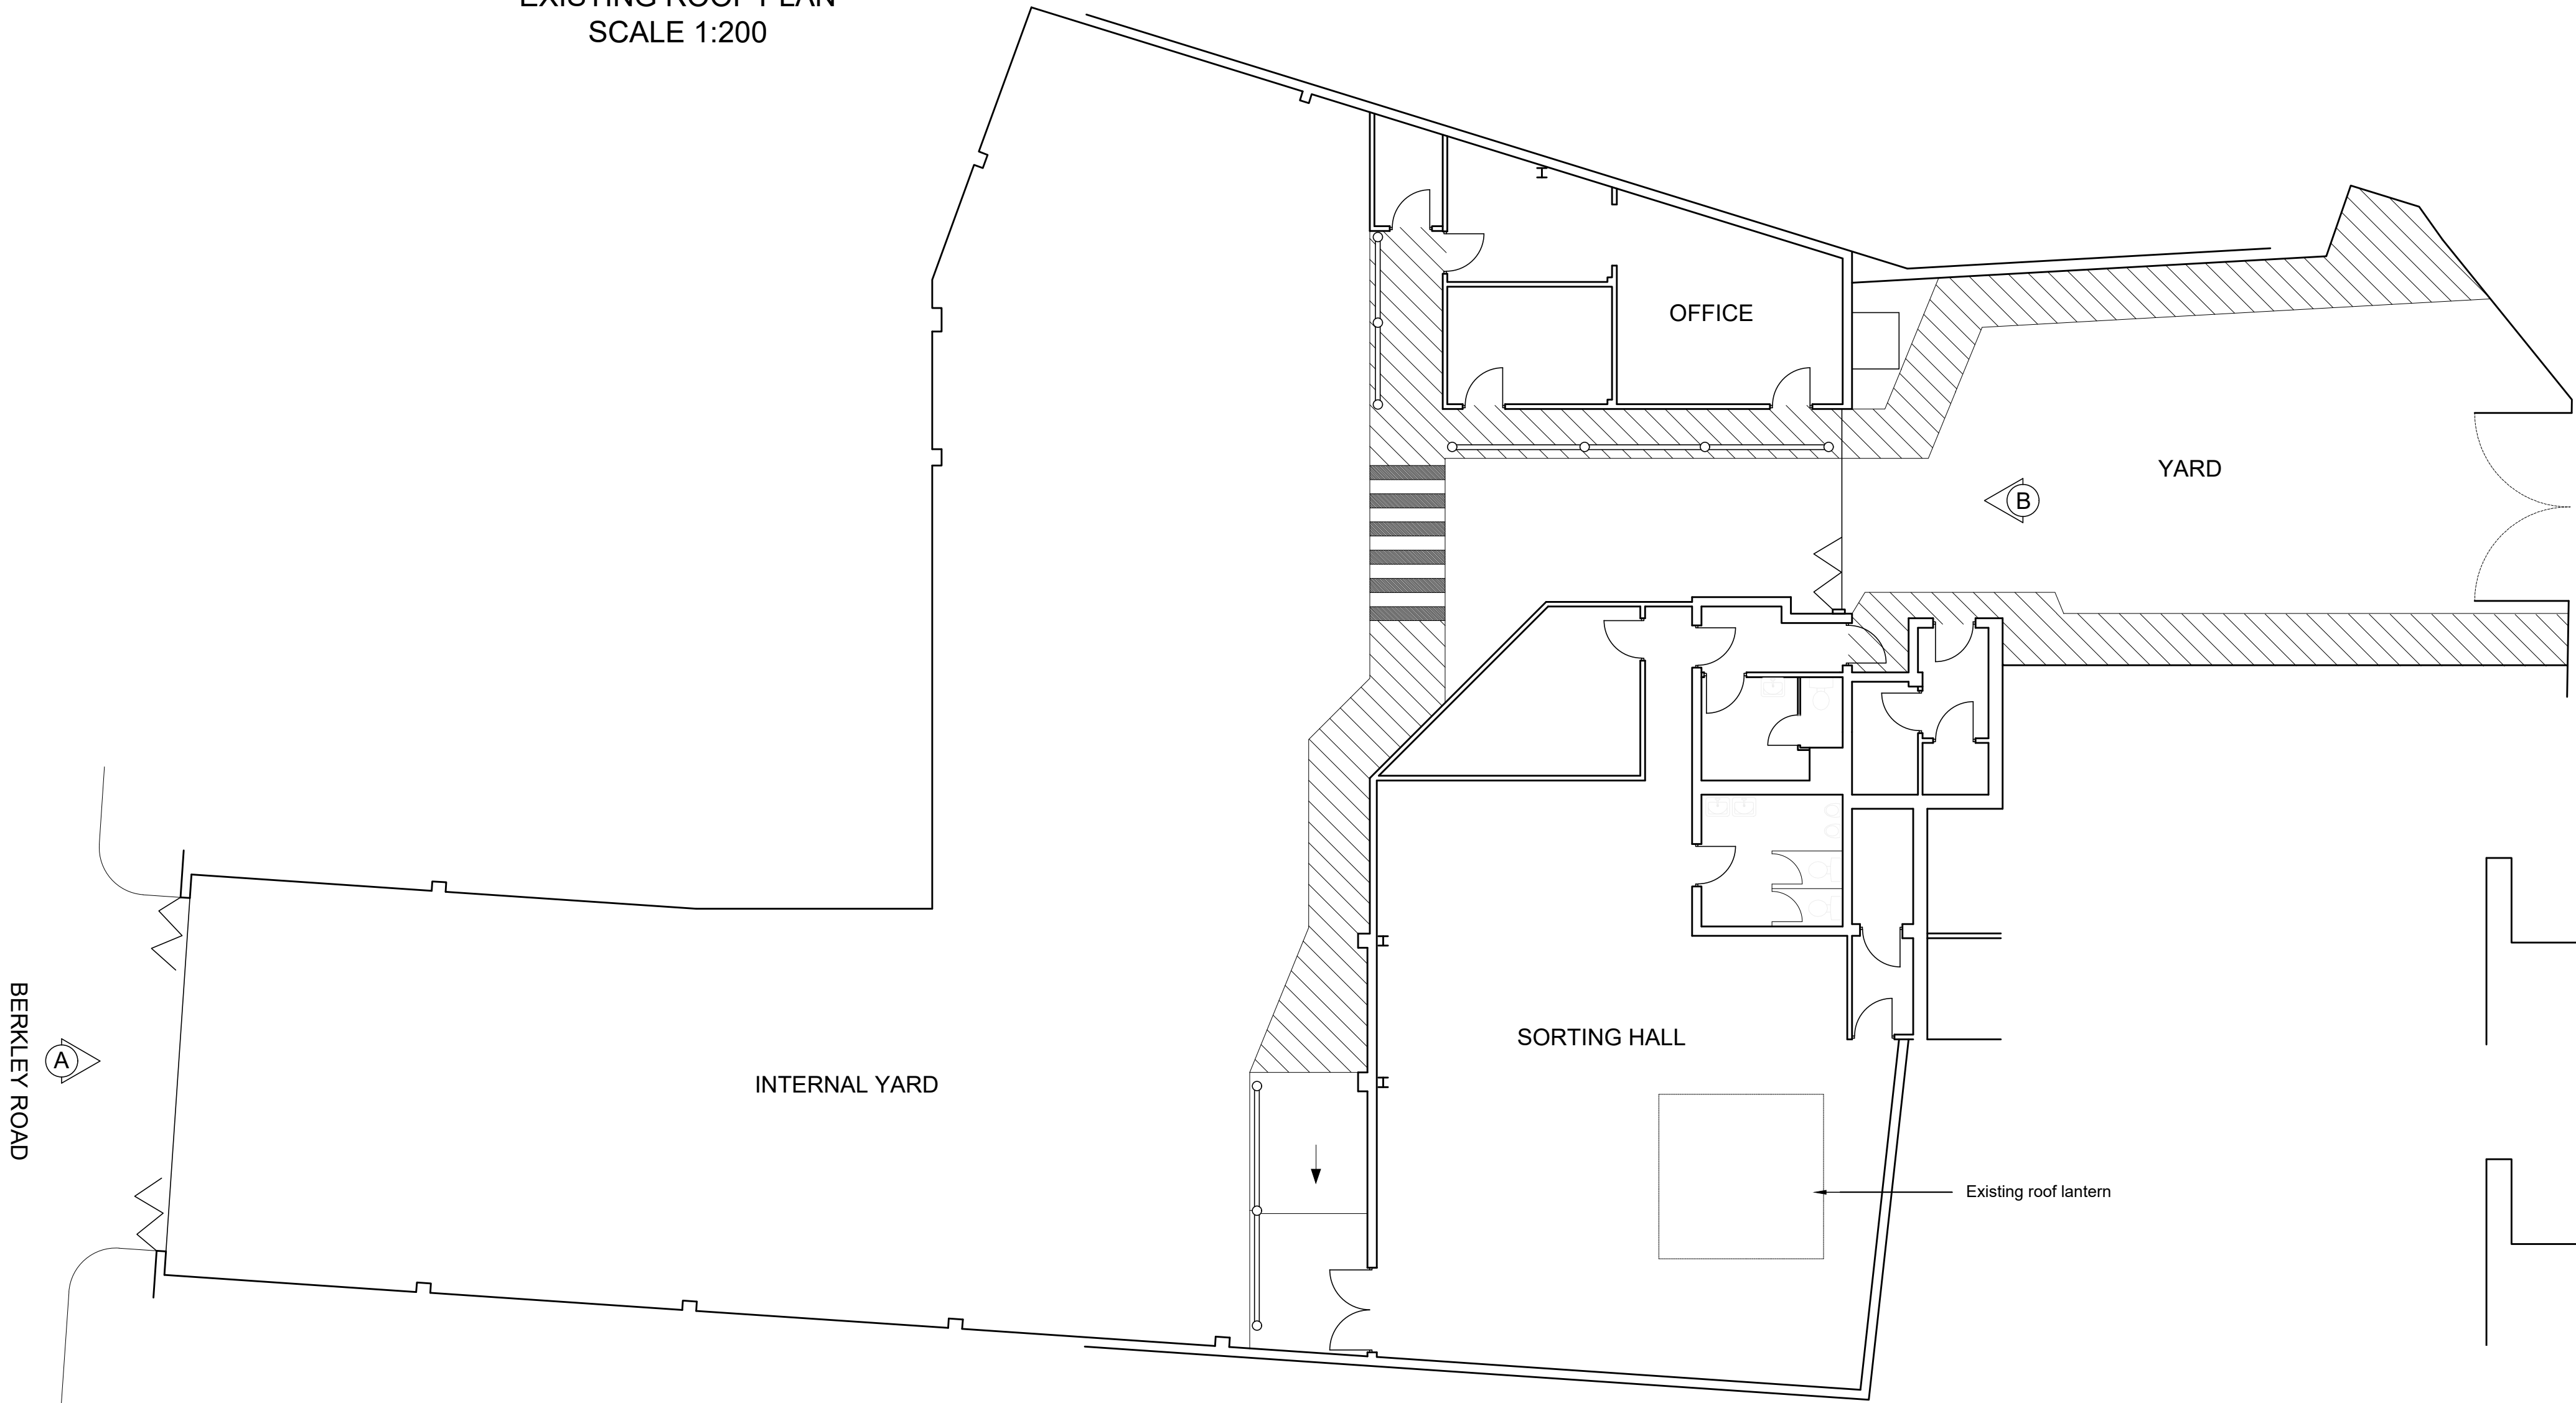

EXISTING GROUND FLOOR PLAN
SCALE 1:100

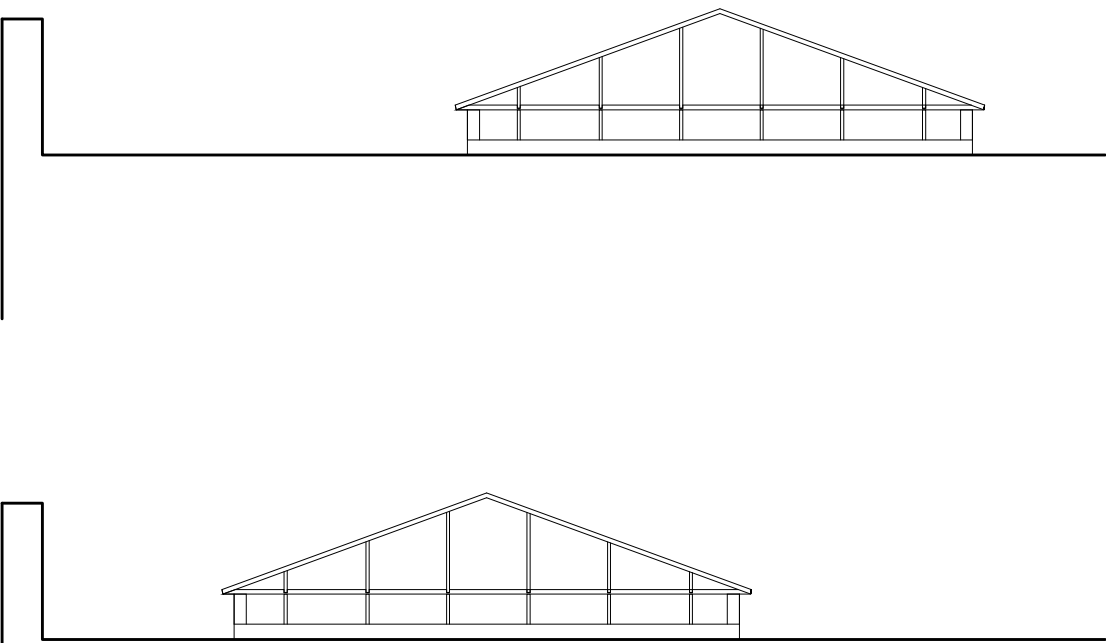

ELEVATIONS OF THE EXISTING
ROOF LANTERN
SCALE 1:100

PLANNING APPLICATION ISSUE		
Rev.	Amendment	Date



Client: Royal Mail Property and Facilities Solutions

Project: Fabric Remedial's 23/24
Gravesend Rural SUDO
Queen Street Gravesend DA12 2EE

Title: Existing Ground Floor Plan,
Roof Plan, Elevations, Site Location
and Block Plan

Drawn by: DO Date: 22/09/2023

Checked by: DO

Scale @ A1: 1:100/200/500/1250 Drg. No.: 17578-01

Leigh-on-Sea Office
1446-1448 London Rd,
Leigh-on-Sea, S99 2UW
leigh.office@livemore.co.uk
01702 714977

Hanningfield Office
Unit 8 1st Floor Office
Old Church Road,
East Hanningfield
Chelmsford
CM3 8AB

www.livemore.co.uk

Livemore is the trading name of The Livemore Partnership LLP registered as a limited liability partnership in England and Wales.
Registration No. 020381541 Registered Office 1446-1448 London Road, Leigh-on-Sea, Essex, S99 2UW