






Existing Side Elevation

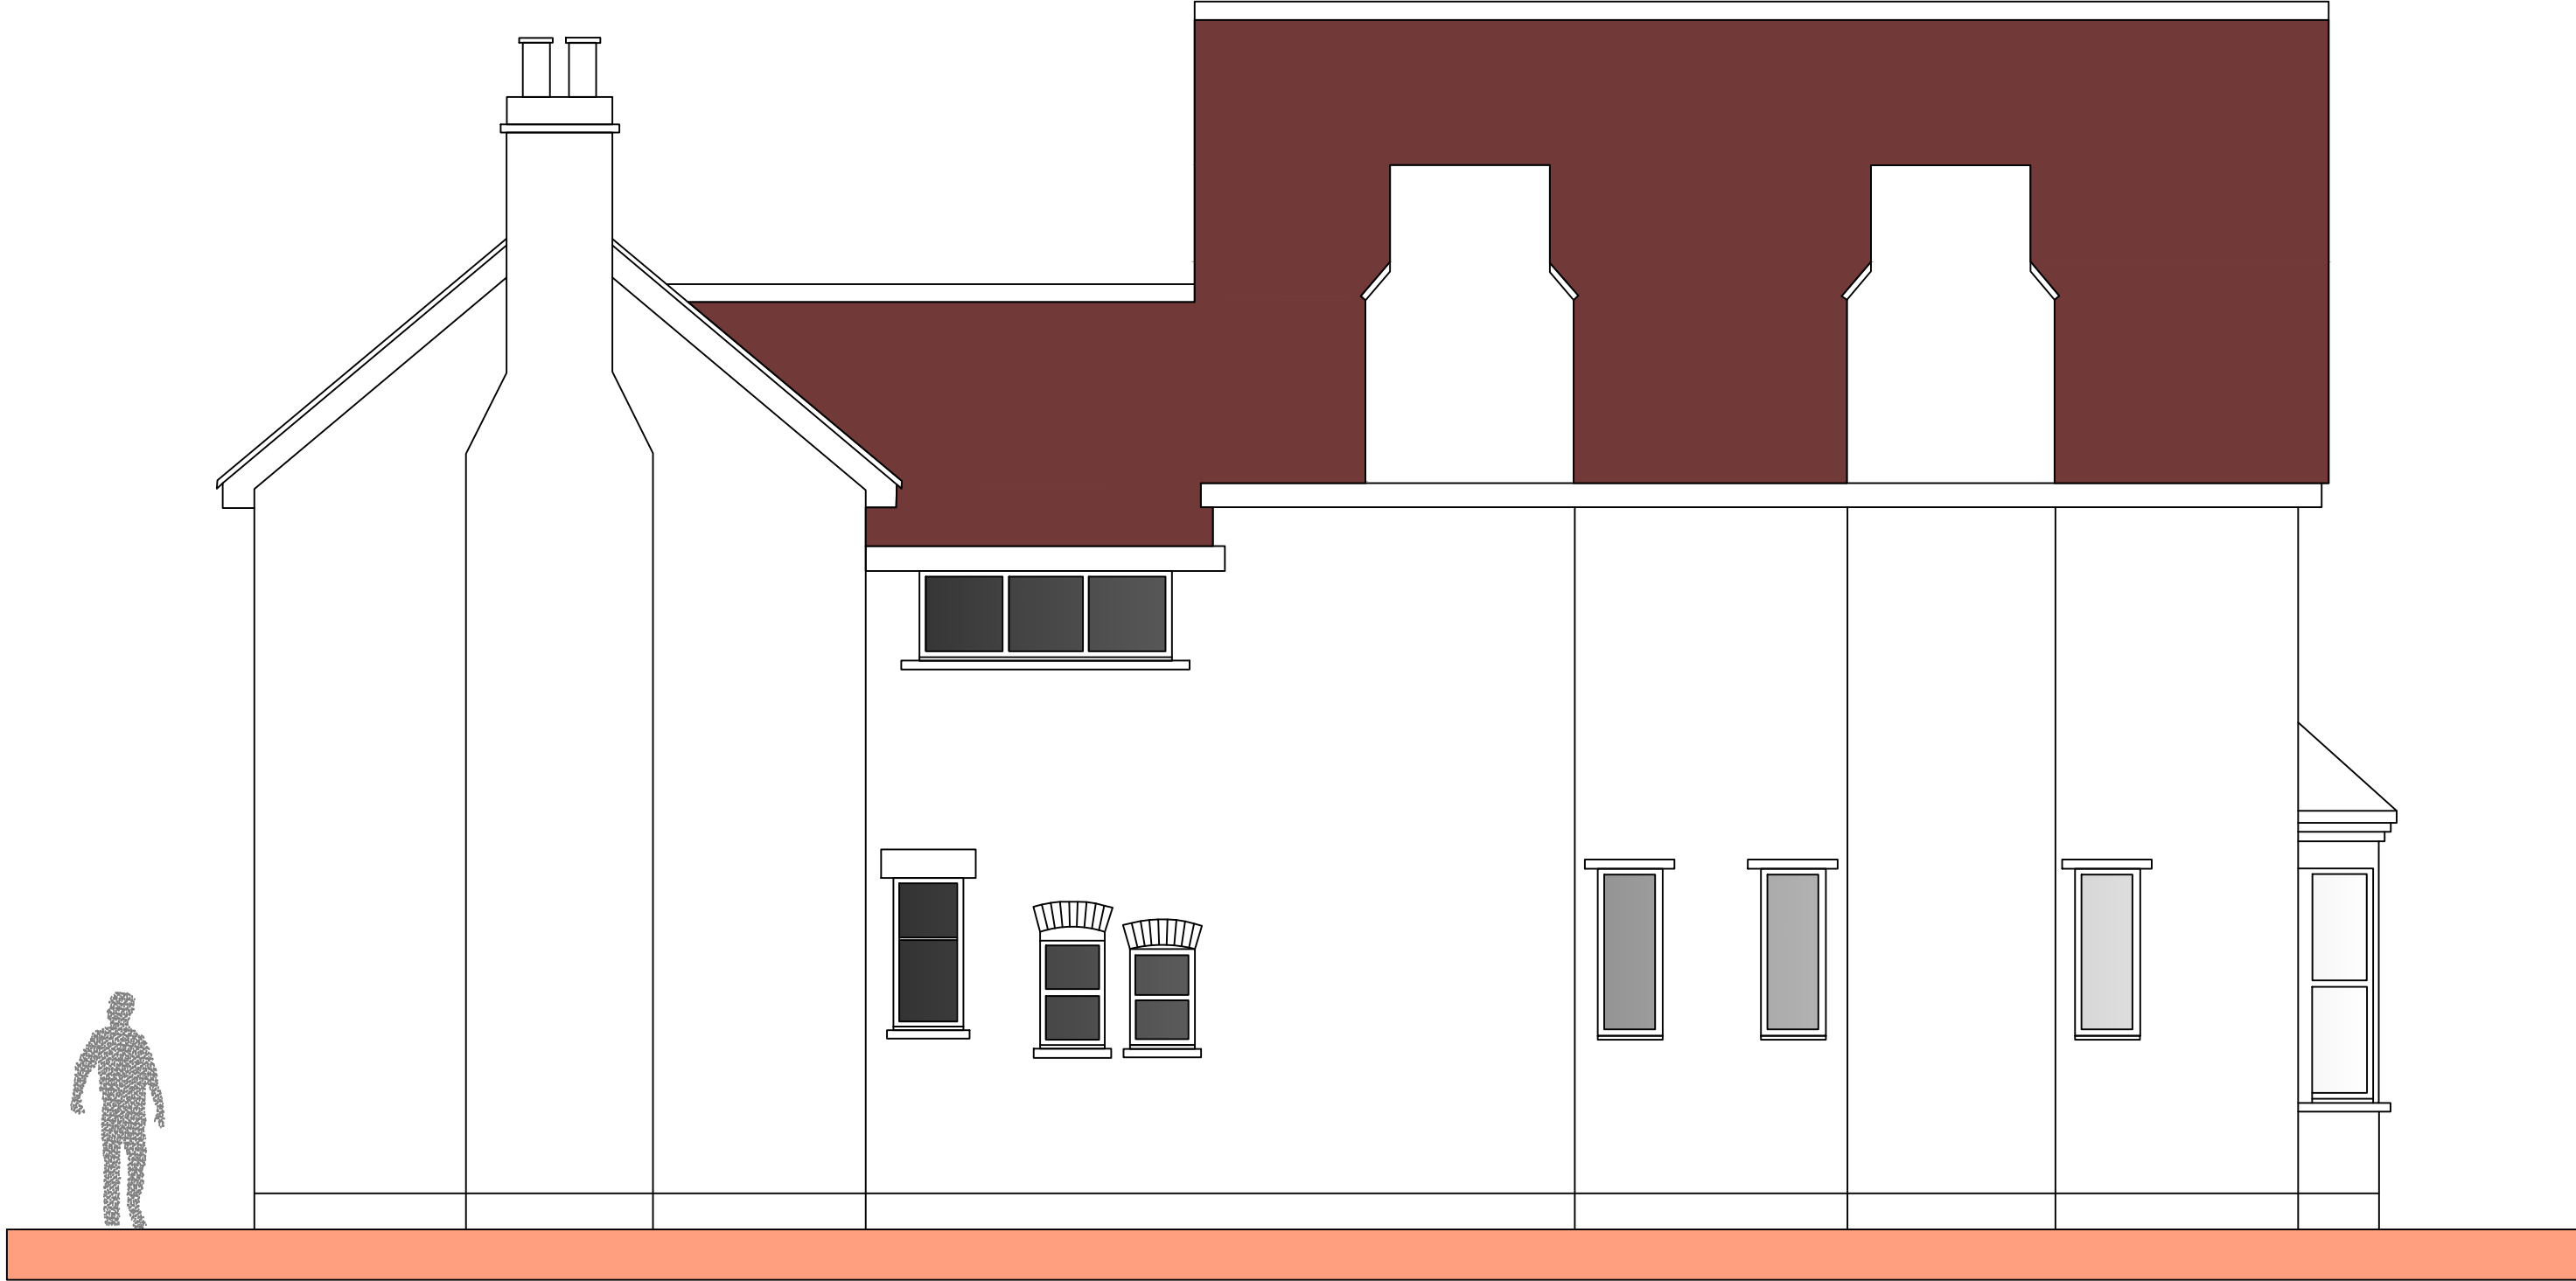

Existing Rear Elevation

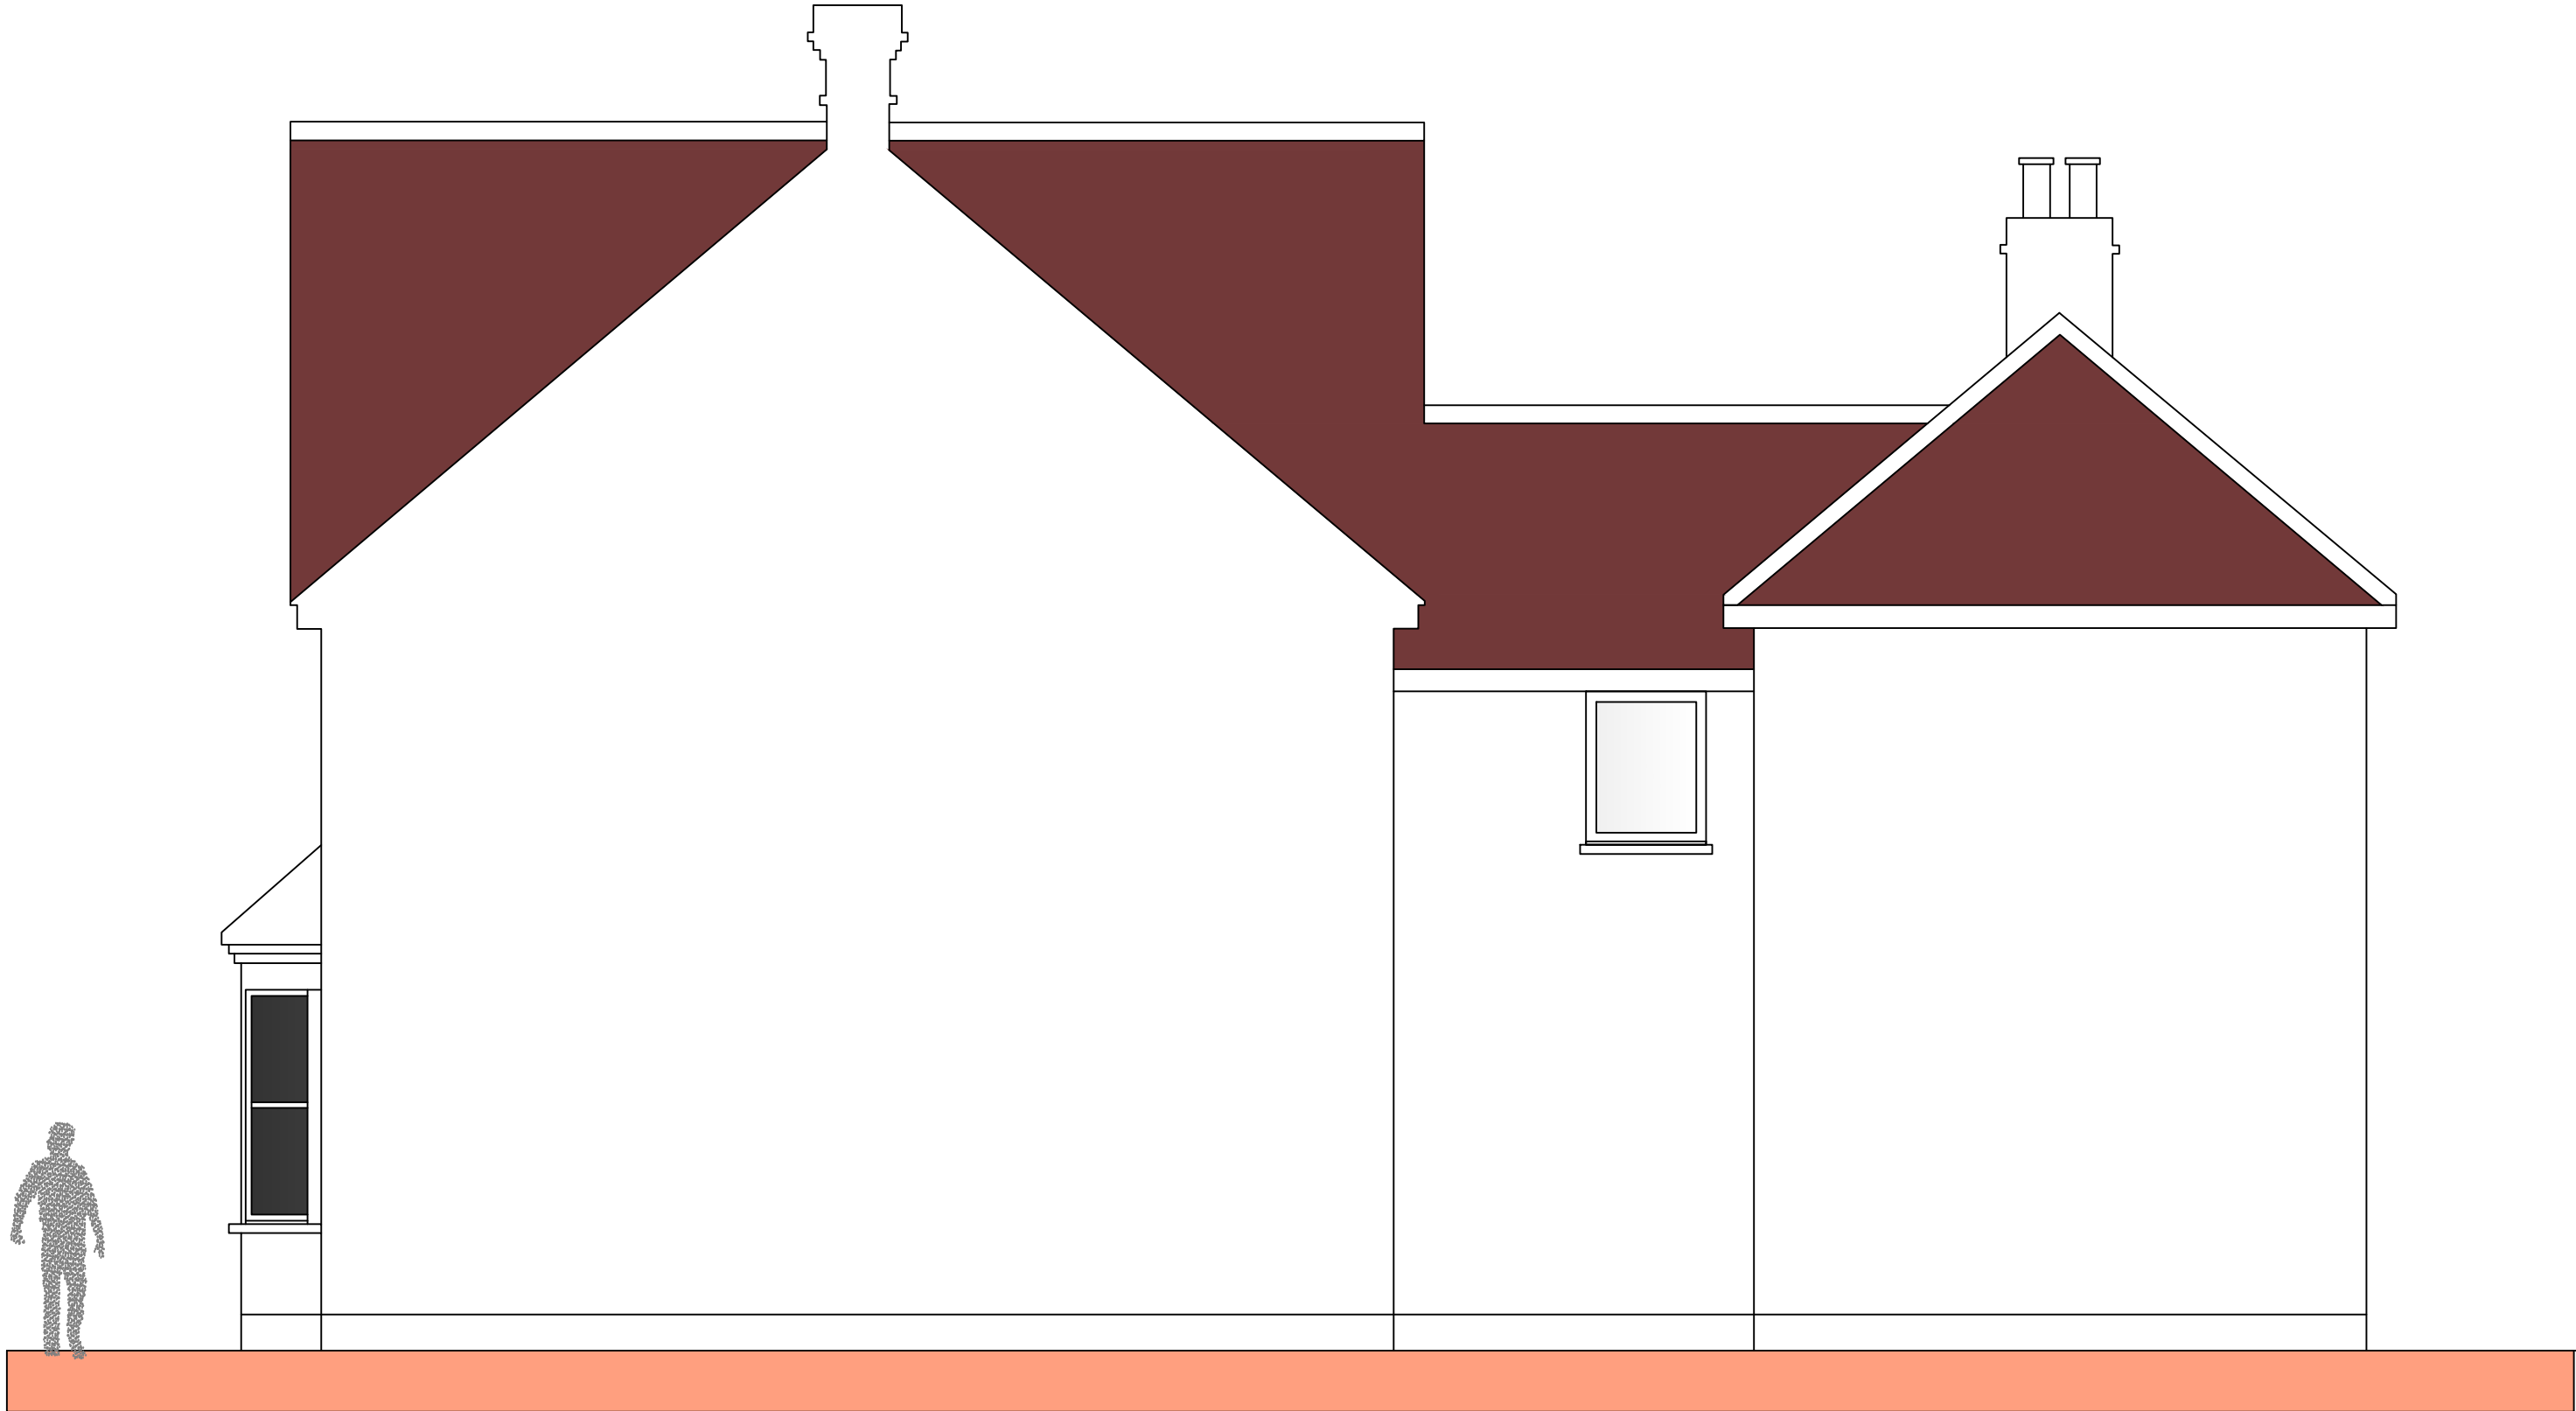

Existing Other Side Elevation

 

PLANNING

P1 ISSUED TO COUNCIL			
Rev		Date	
 IMPERIAL			
Job Title 2 Phelham Road Gravesend Kent DA11 0HW			
Drawing Title Existing Elevations			
Scale 1:50 @ A1			
Job No. 515-1000-785	Dwg No. S03	Rev P1	