



PROPOSED EXTENSIONS TO 'BLACK HORSE COTTAGE' ROUND STREET COBHAM M13 9AY

ROOF PLAN & FIRST FLOOR
DWG NO 22/C/5
PTOMAS ARCHITECTURAL PROJECTS
APRIL 2022

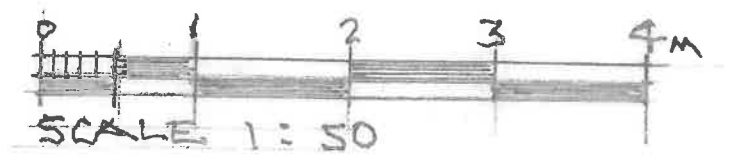

26 APR 2022

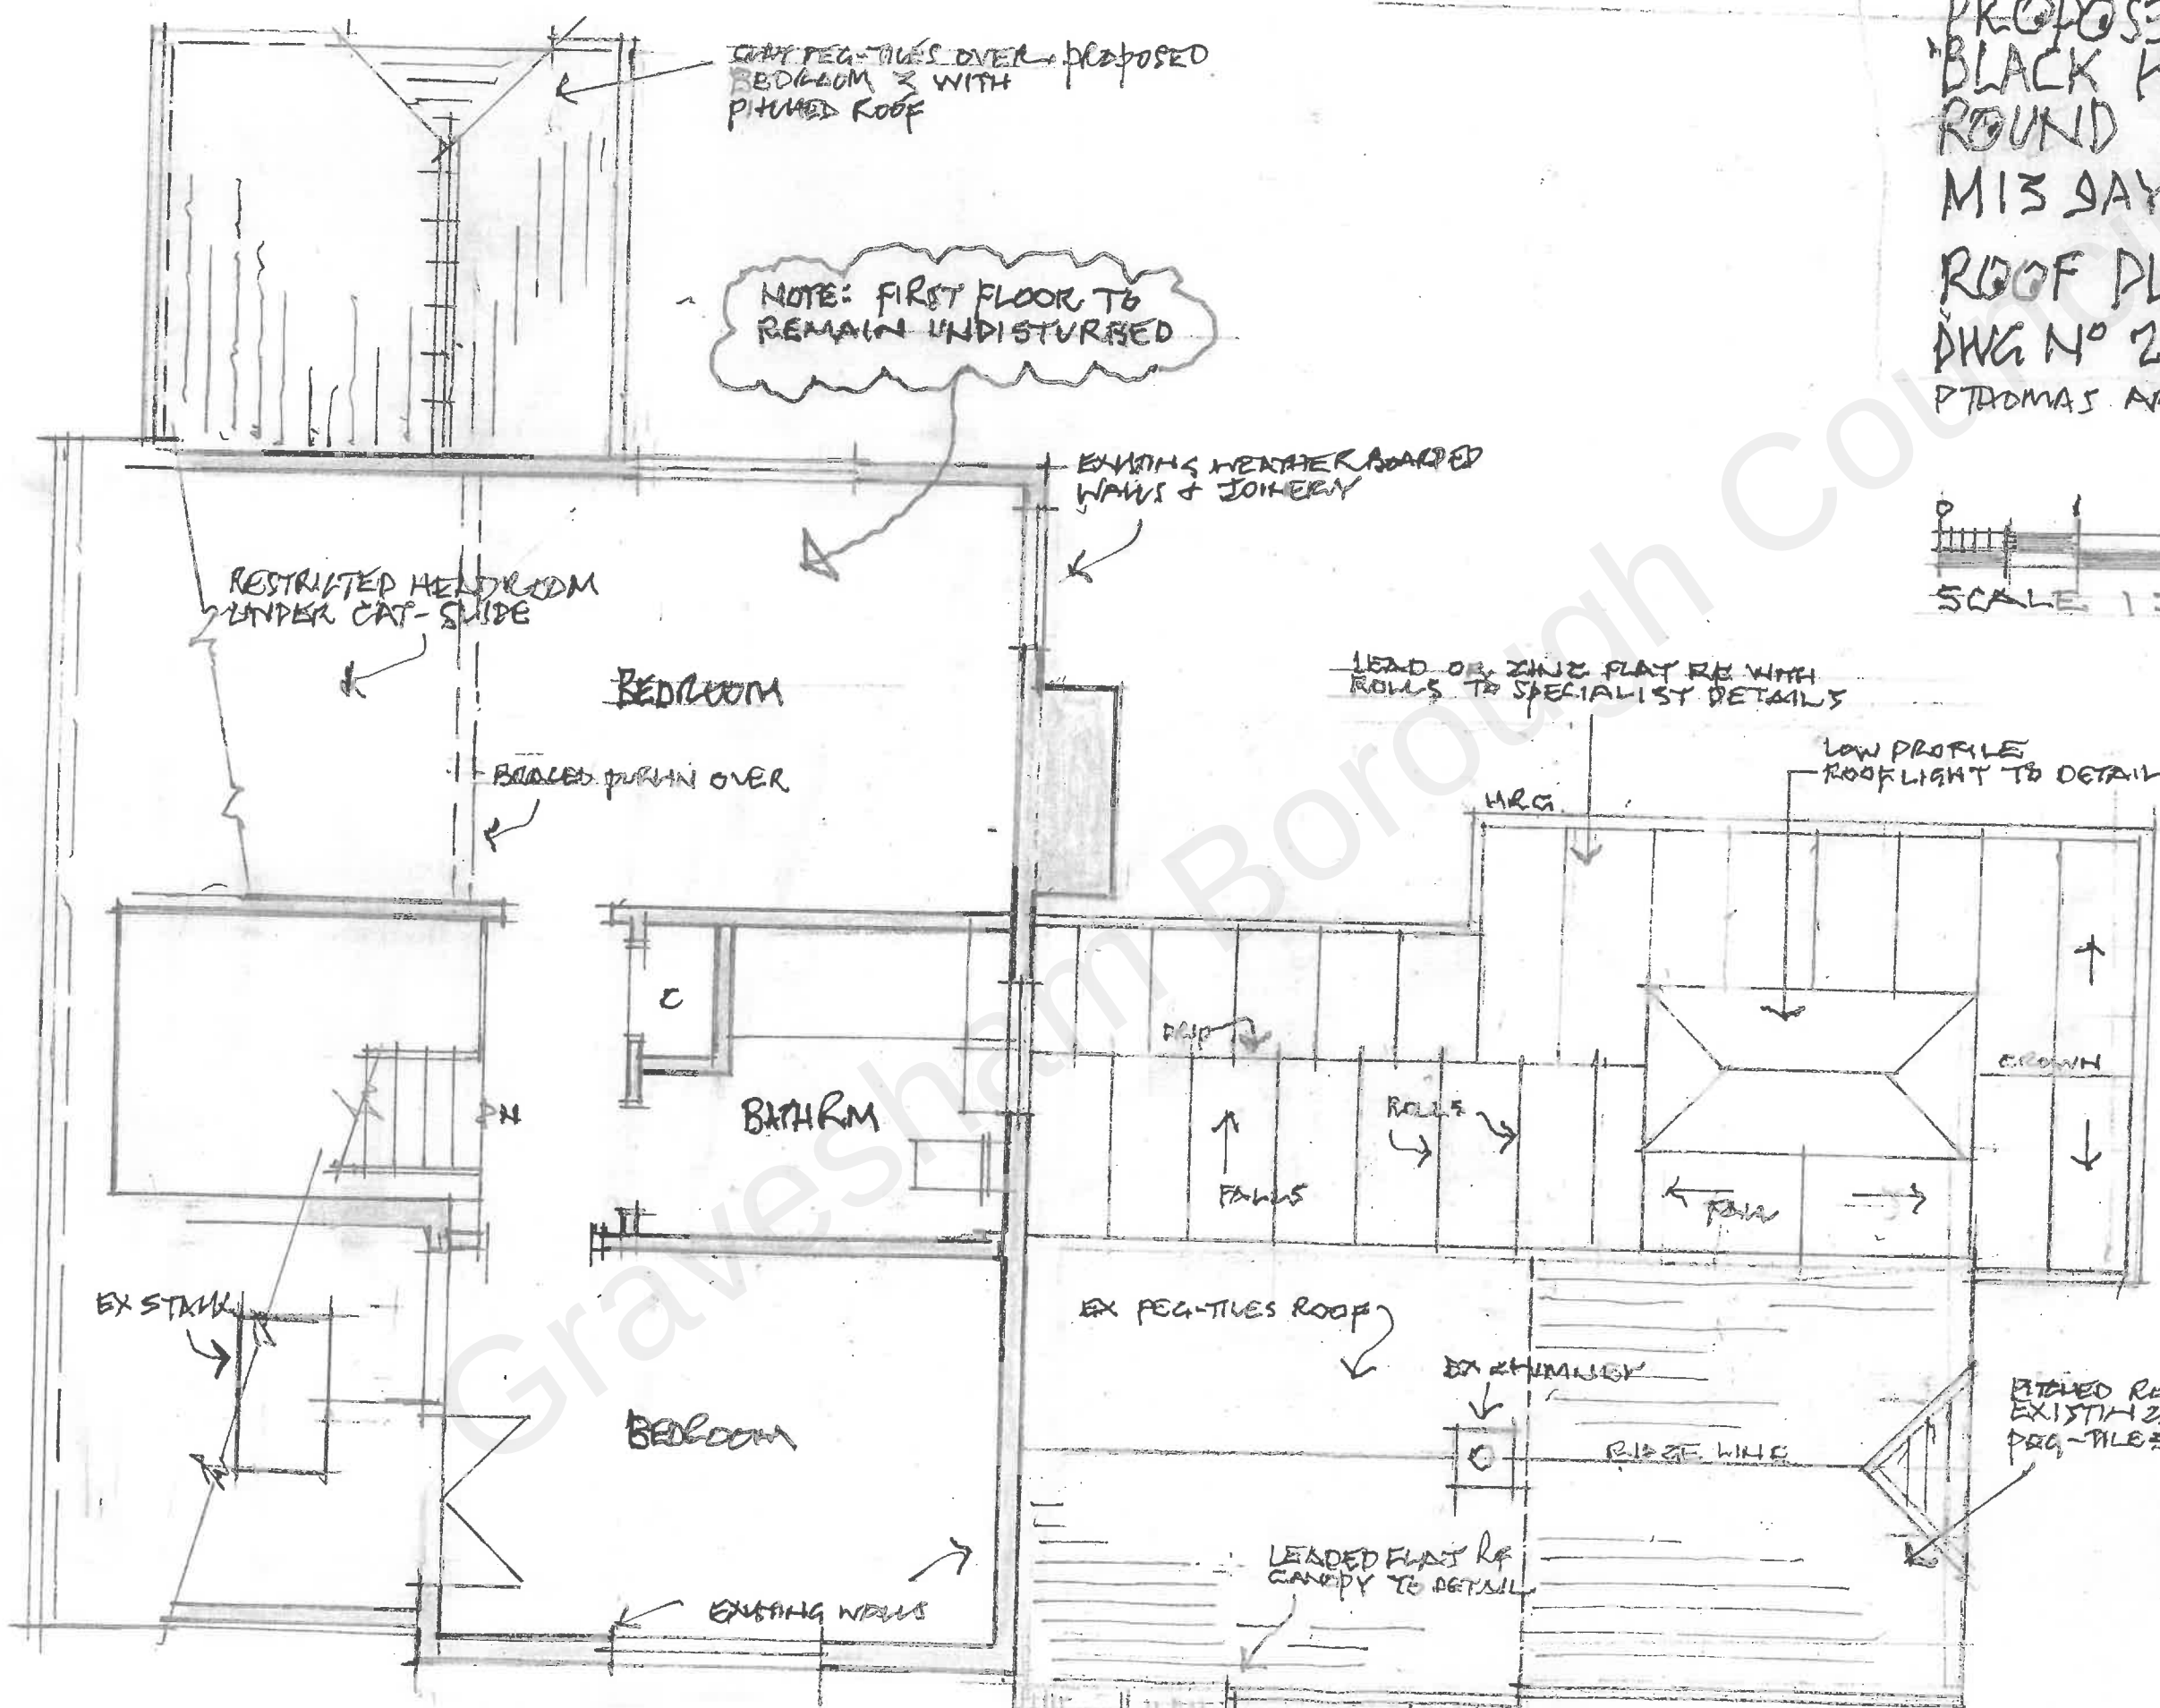

FIRST FLOOR

ROOF PLAN