
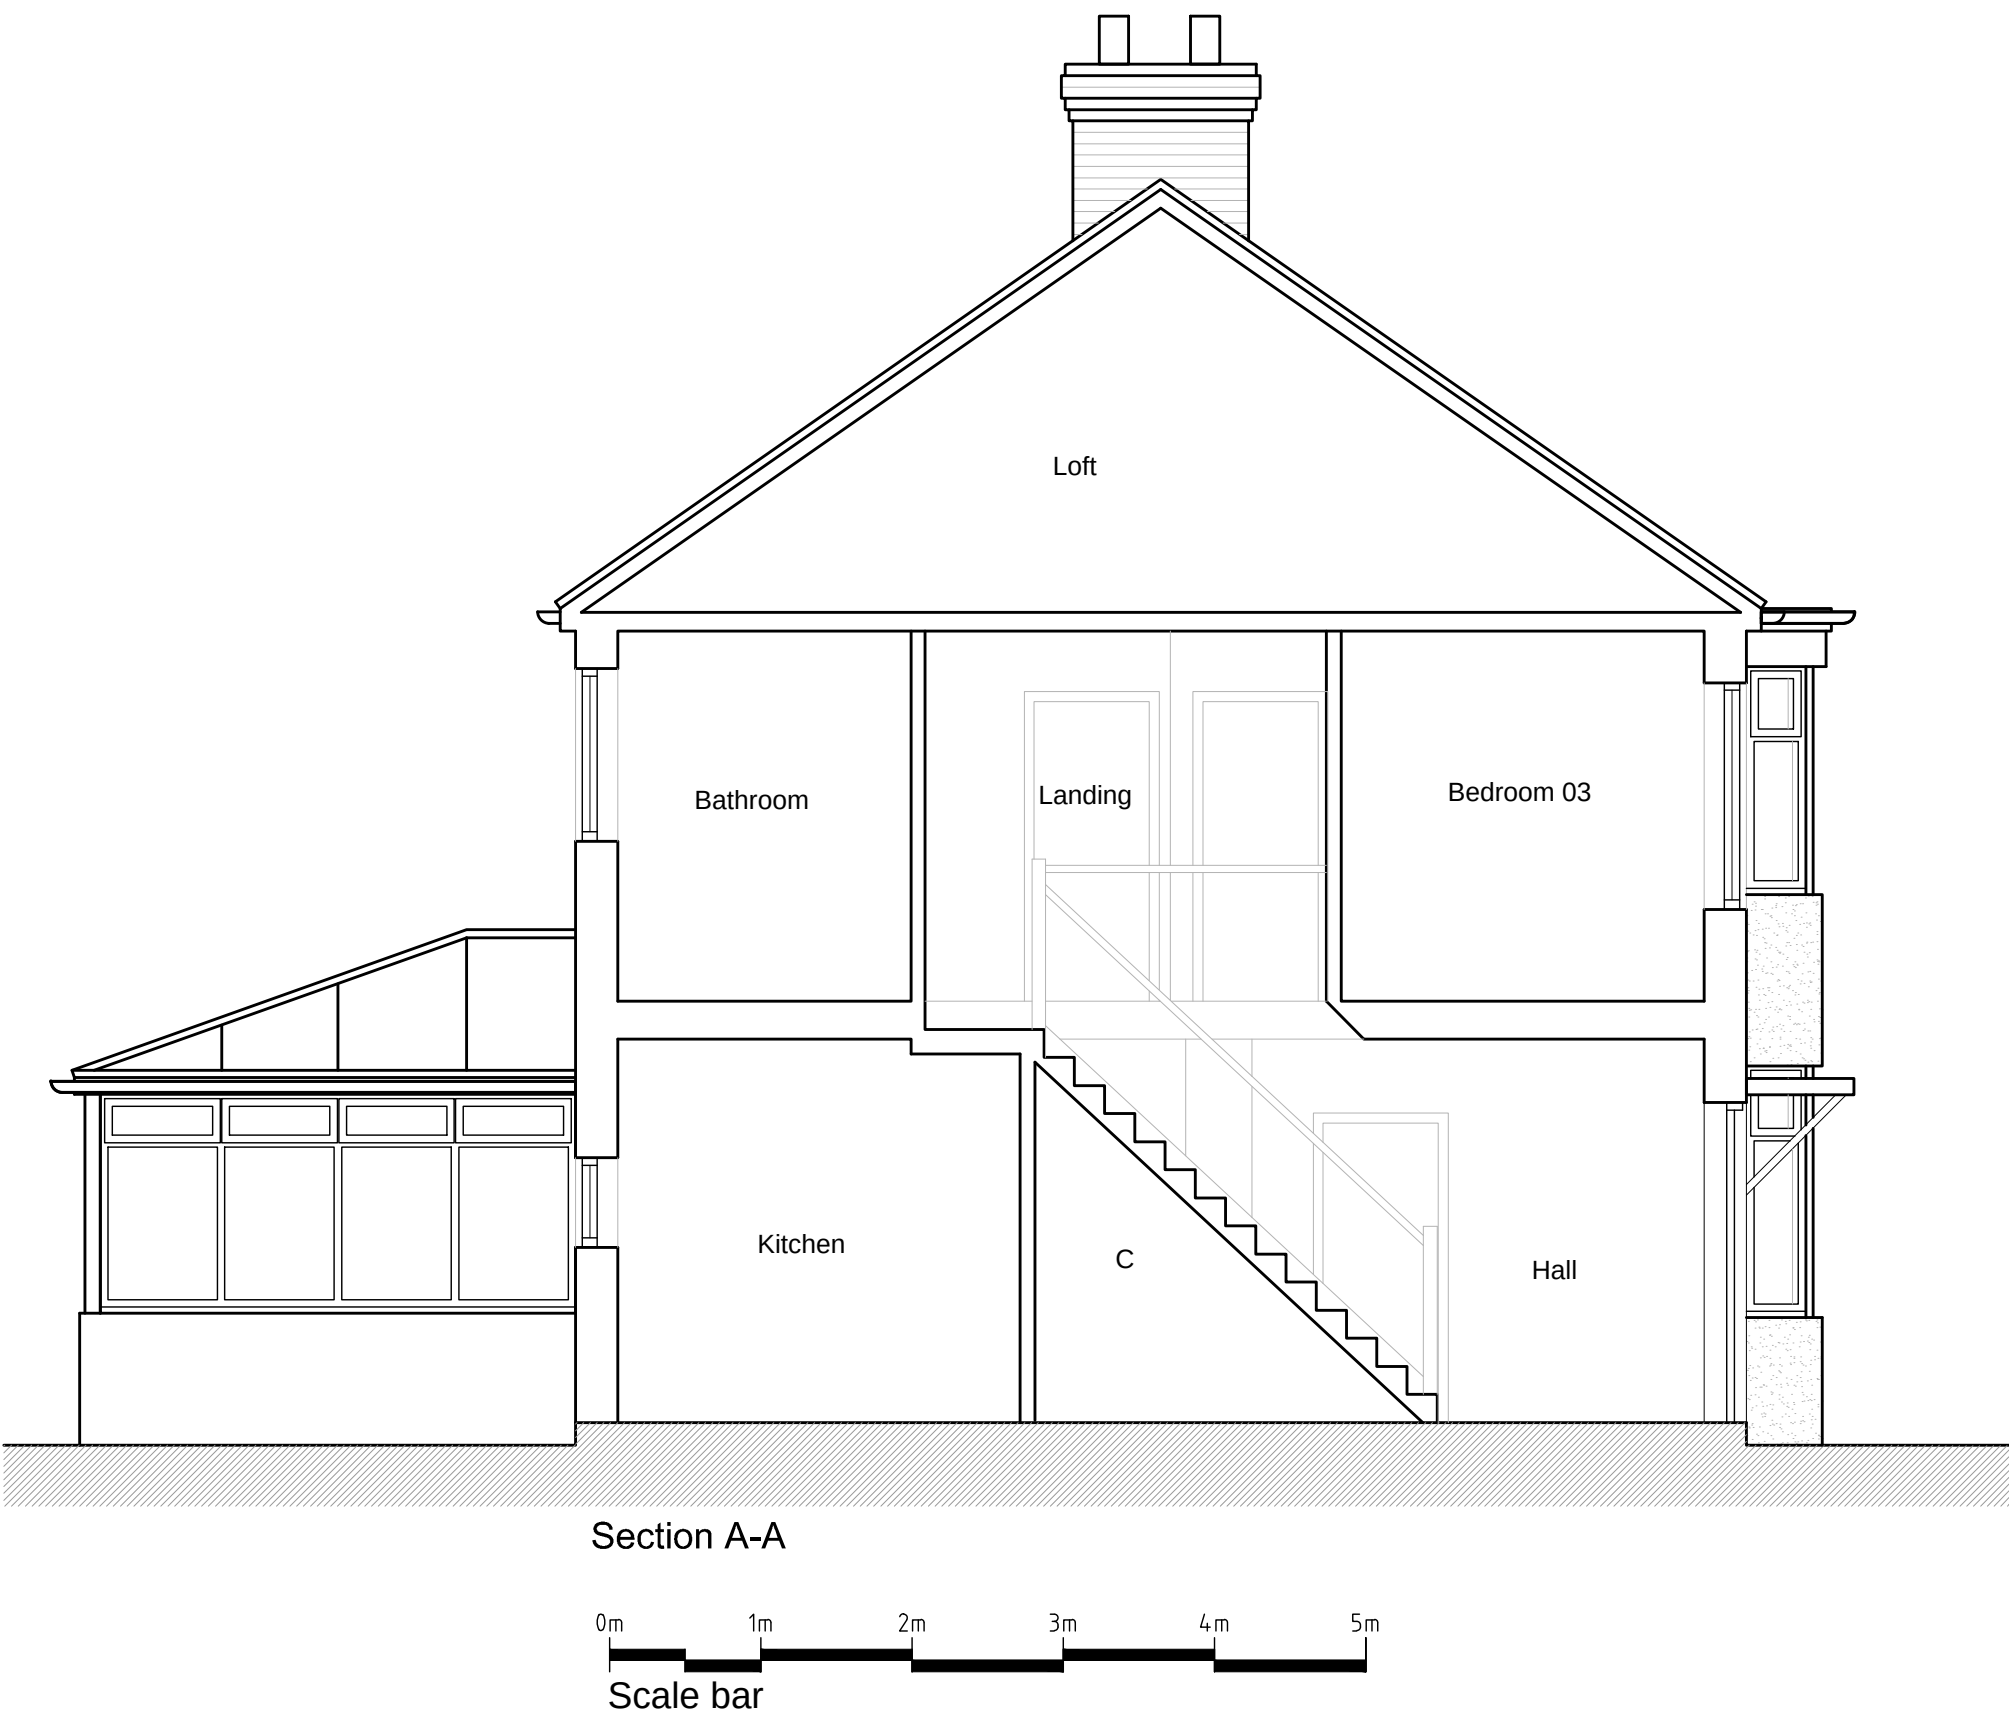
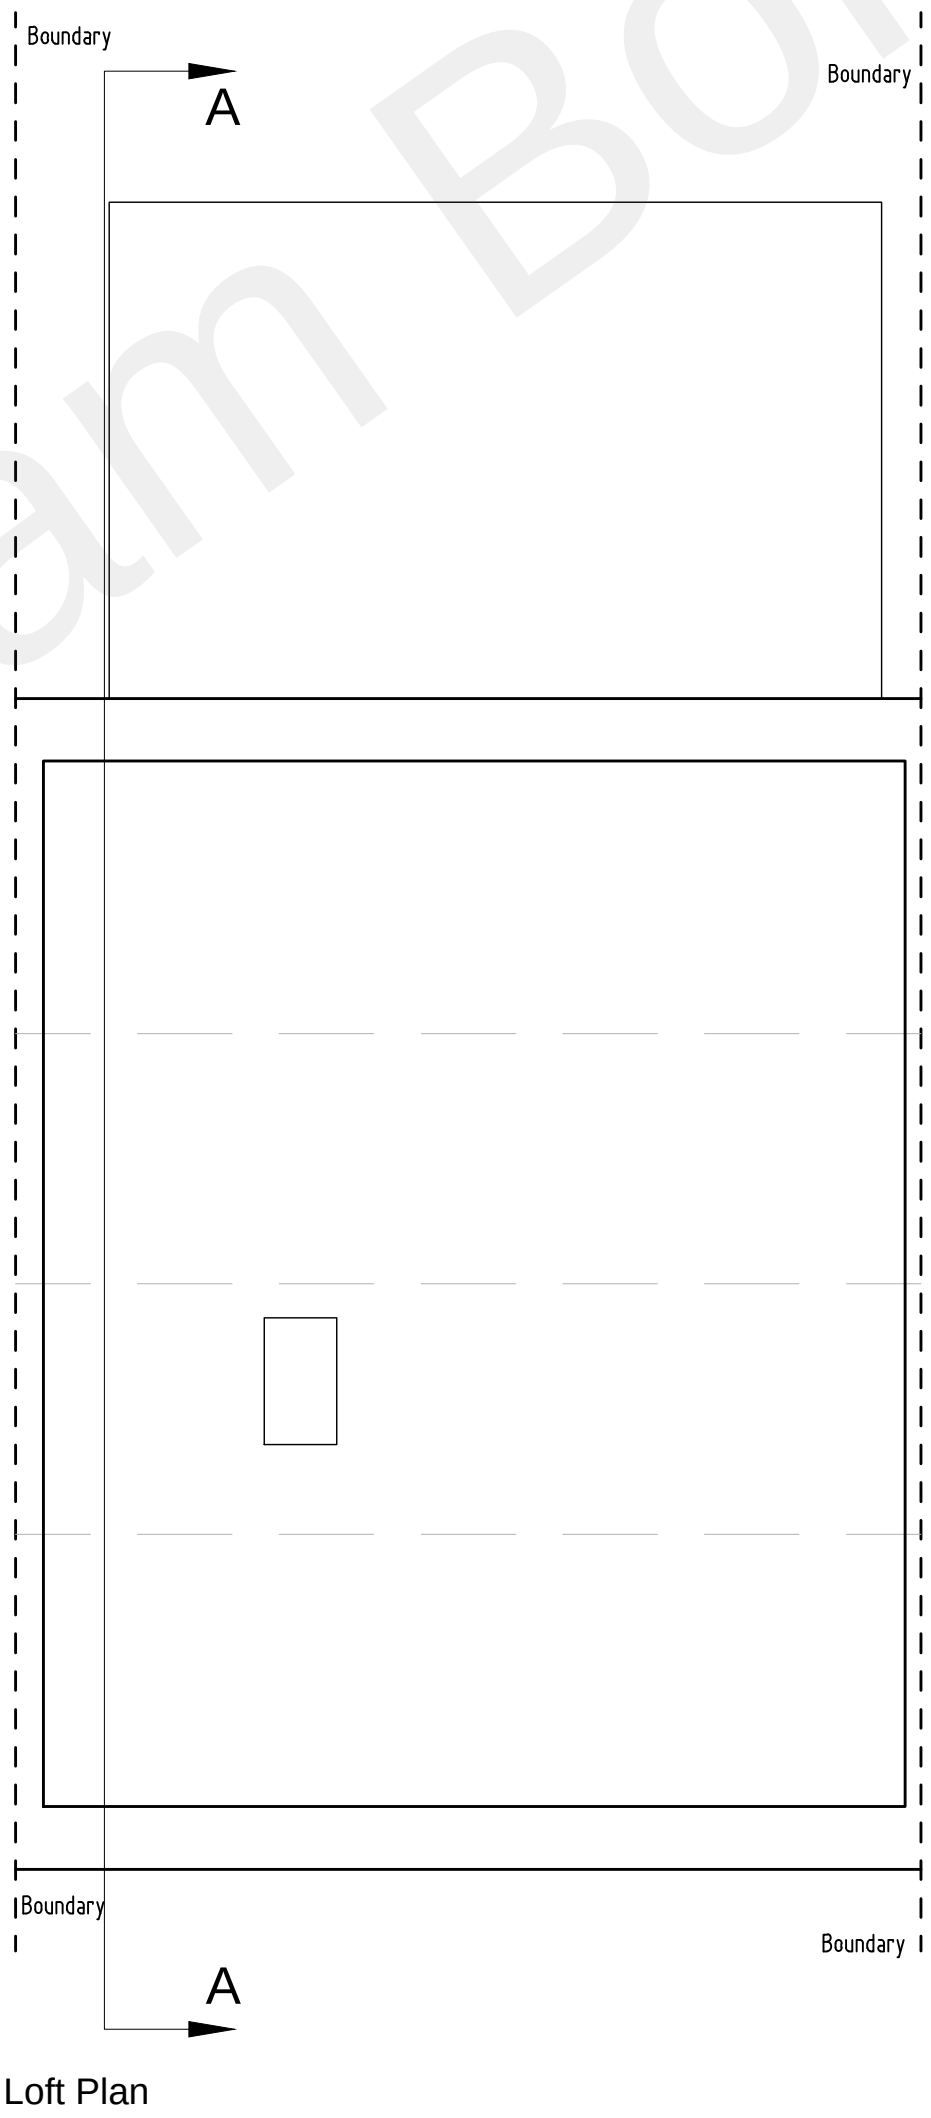
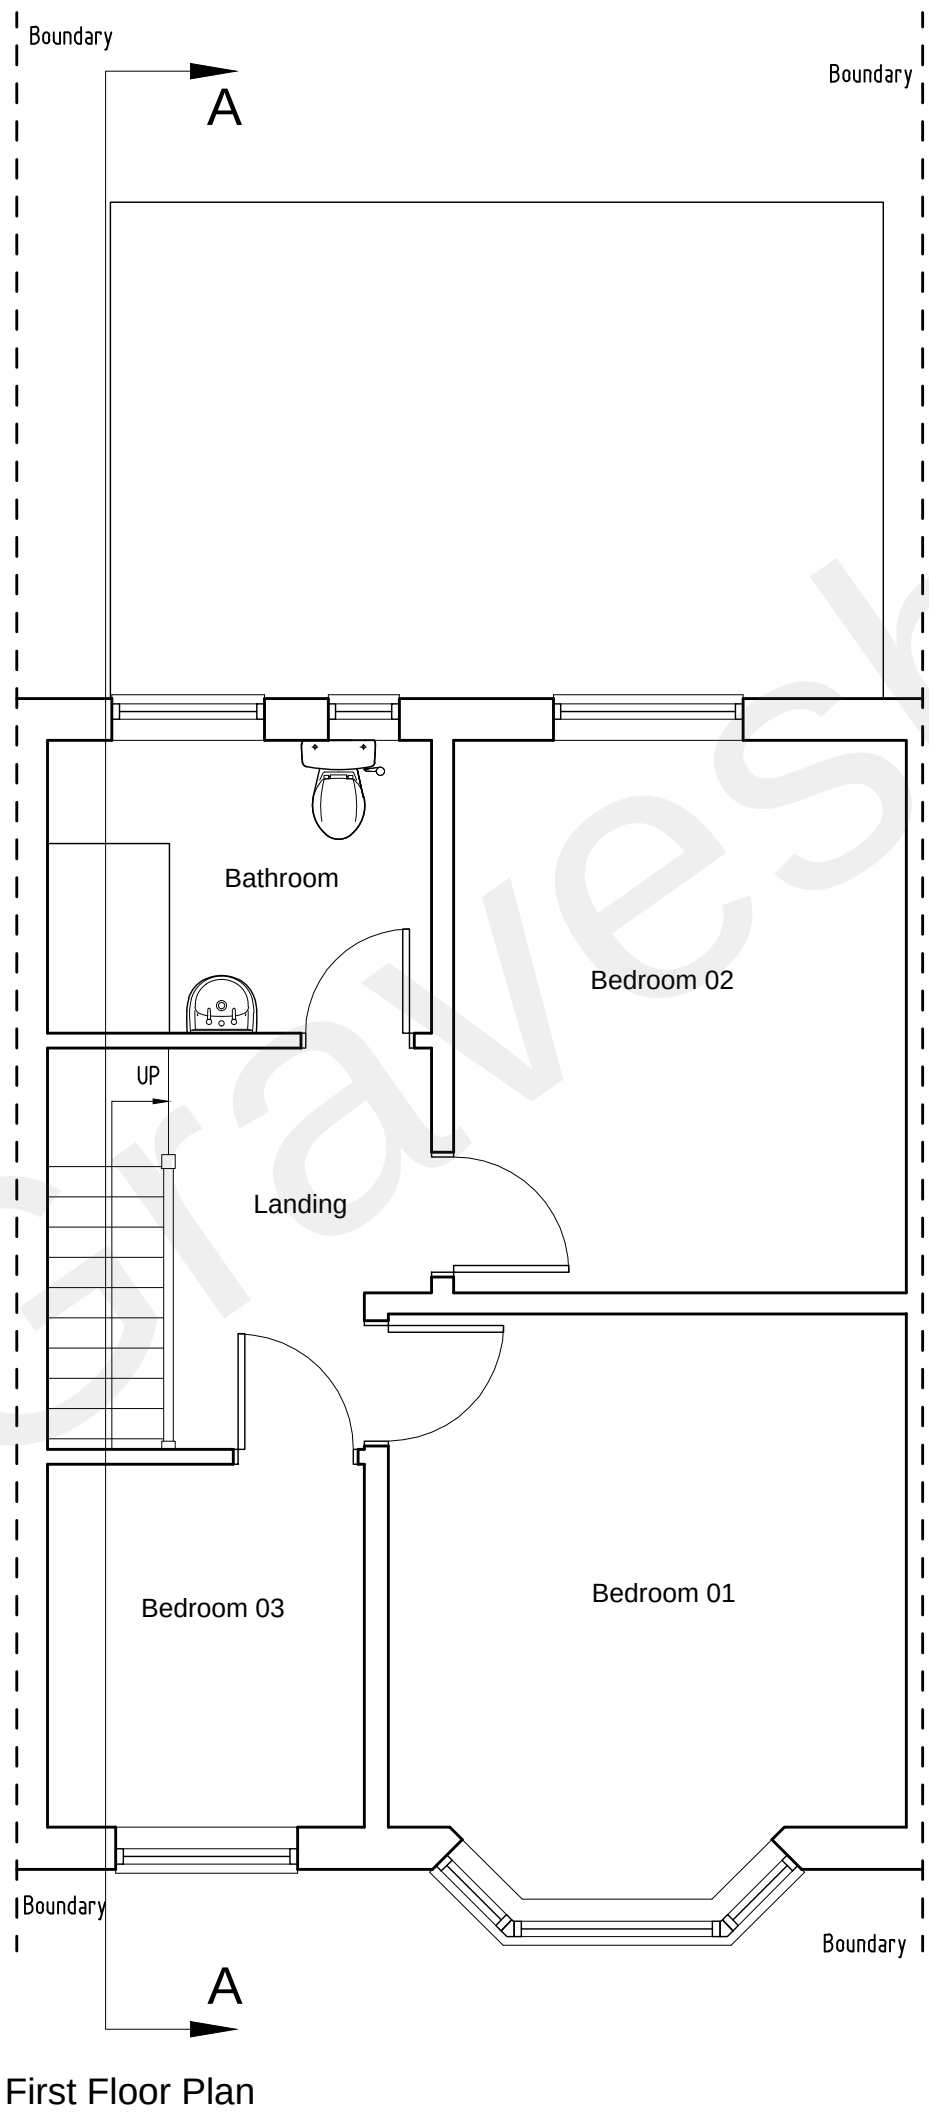
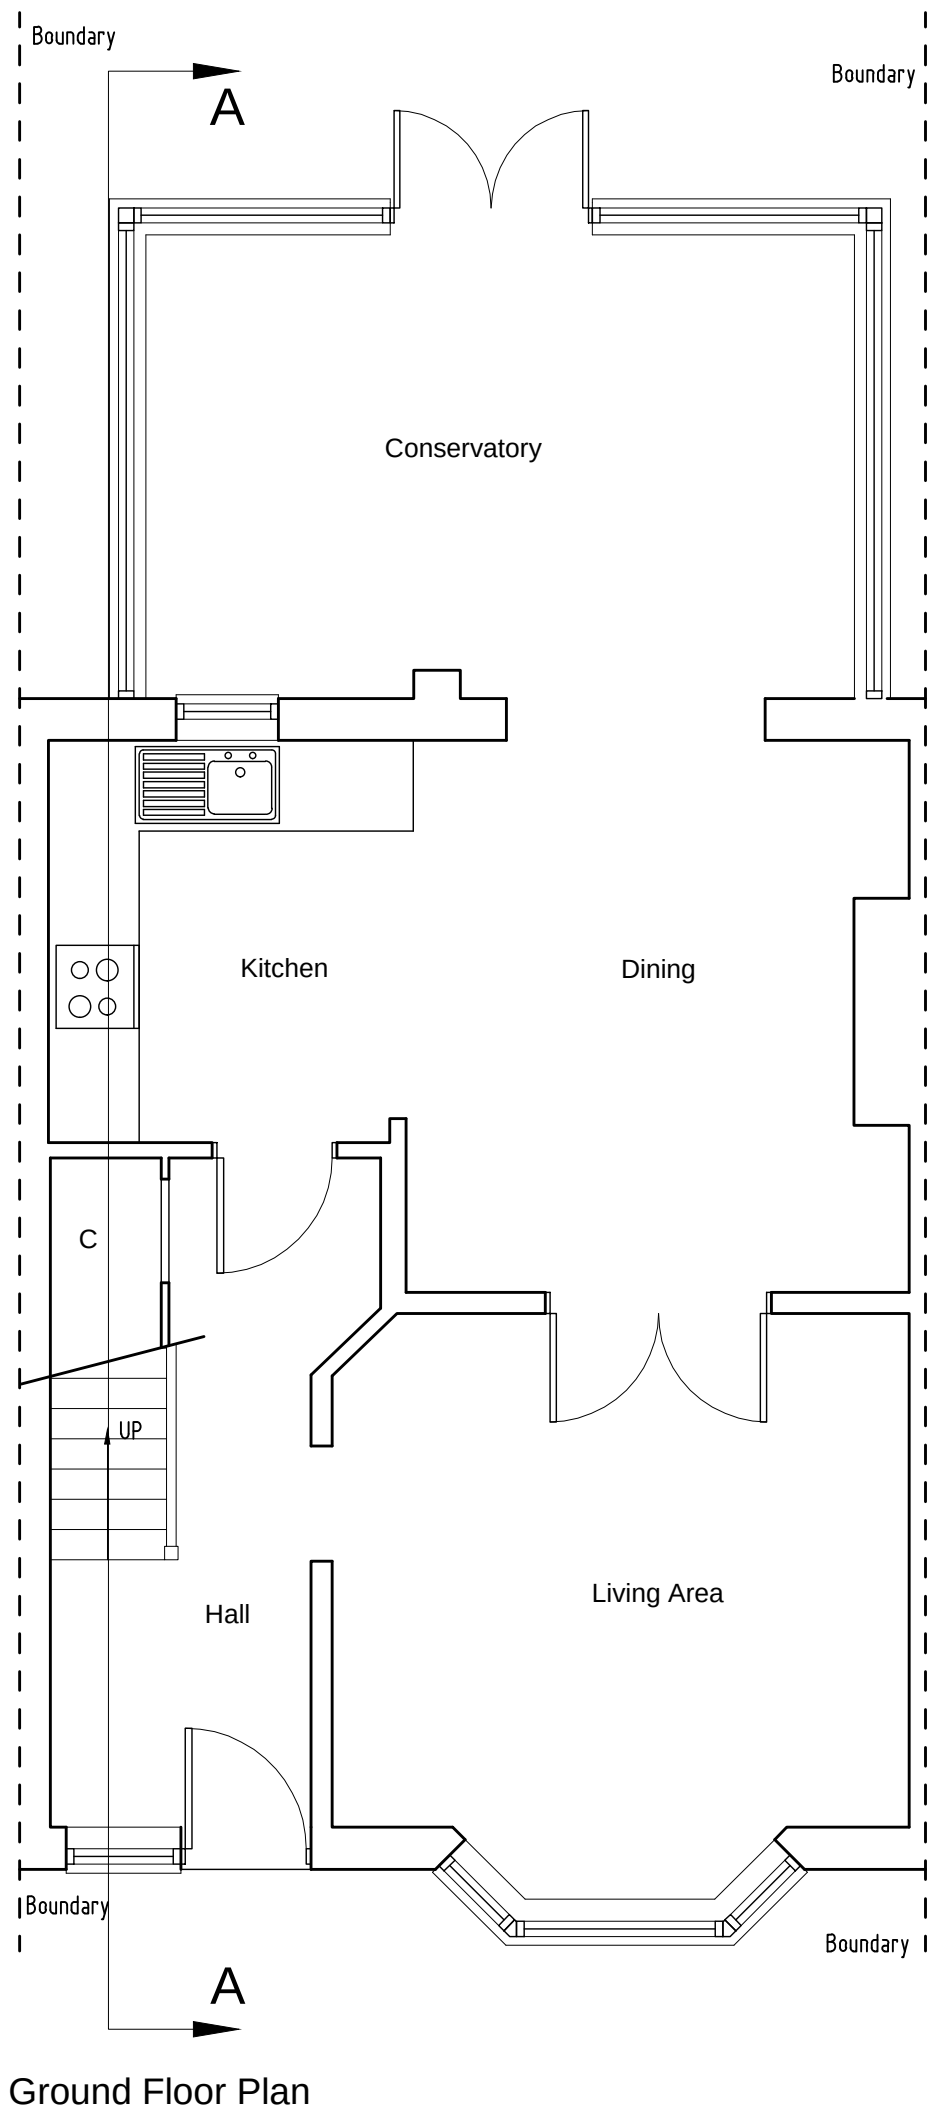


ALL DIMENSIONS TO BE VERIFIED BY THE CONTRACTOR ON SITE

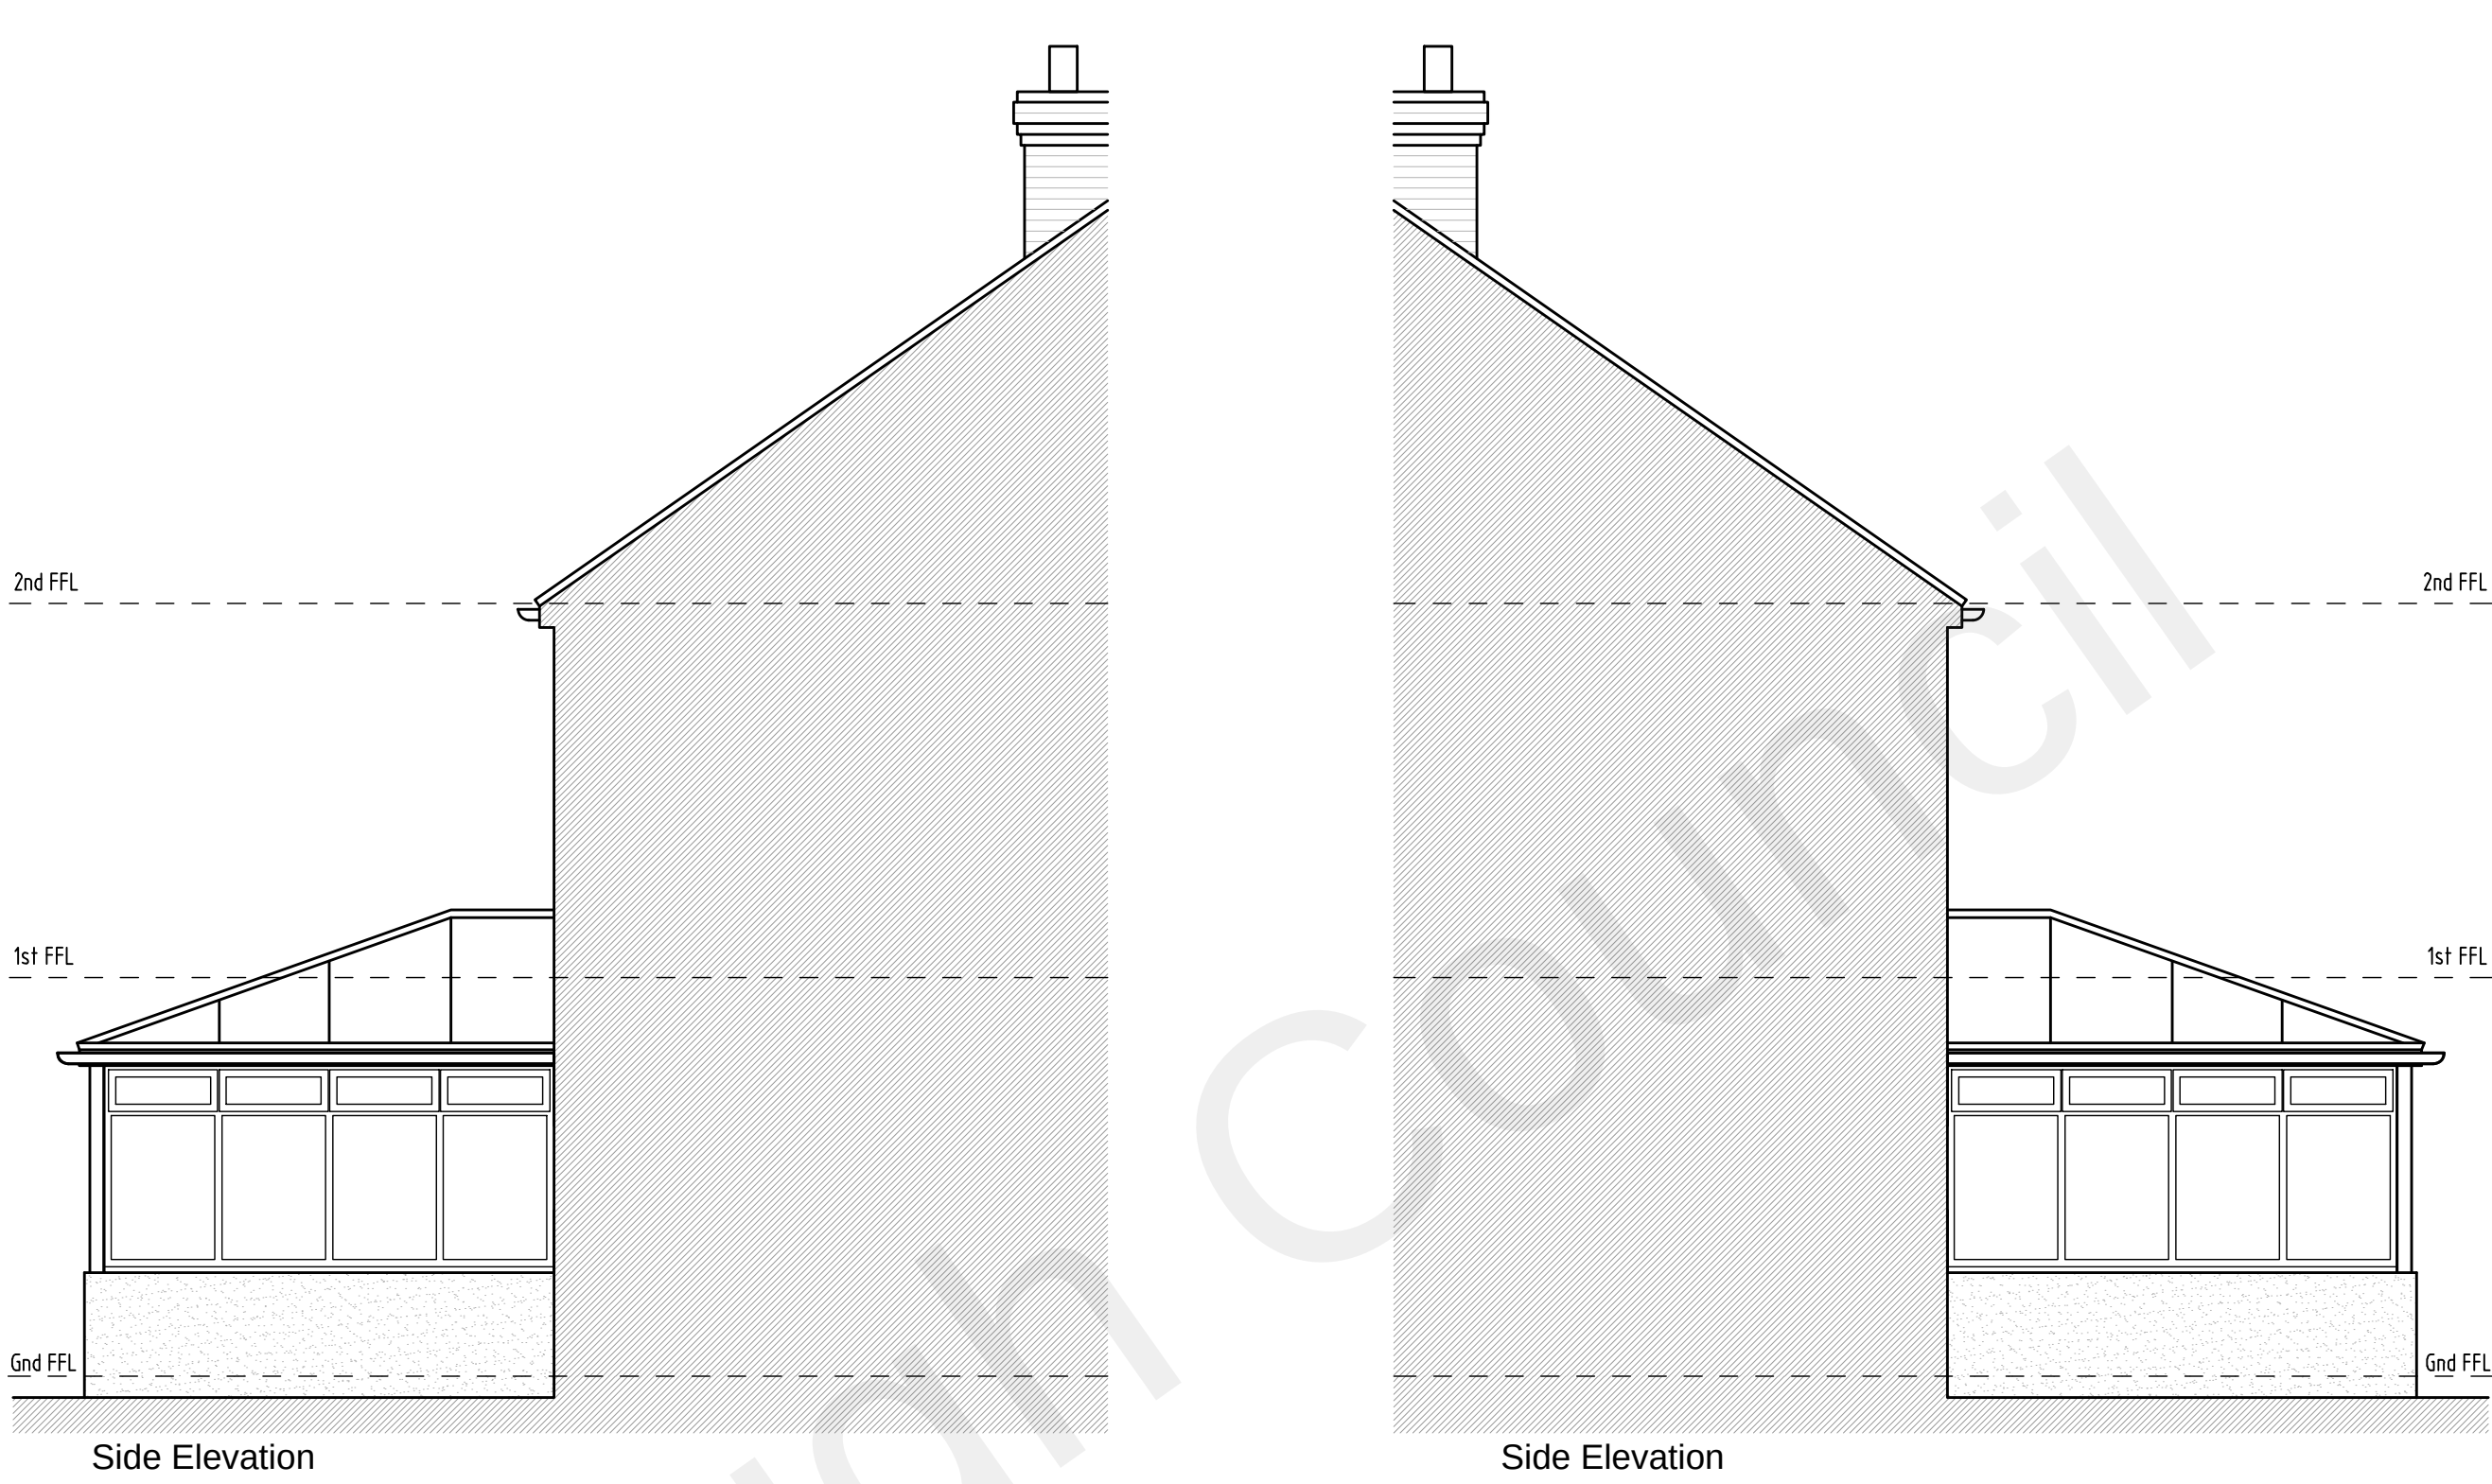

A	Drawing updated following planners comments.	21.07.21			
REV	DESCRIPTION	DATE	INT	CHKD	
STATUS	FOR INFORMATION				

Client
Mr I Gill

Project
18 Sun Lane, Gravesend,
Kent. DA12 5HG

Title
Existing Floor Plans, Elevations & Section

Scale	Date	Drawn	Checked
1:50@A1	18/06/2021	N/A	N/A
Project No:	Drawing No.	Revision	
2021/120	002	A	