




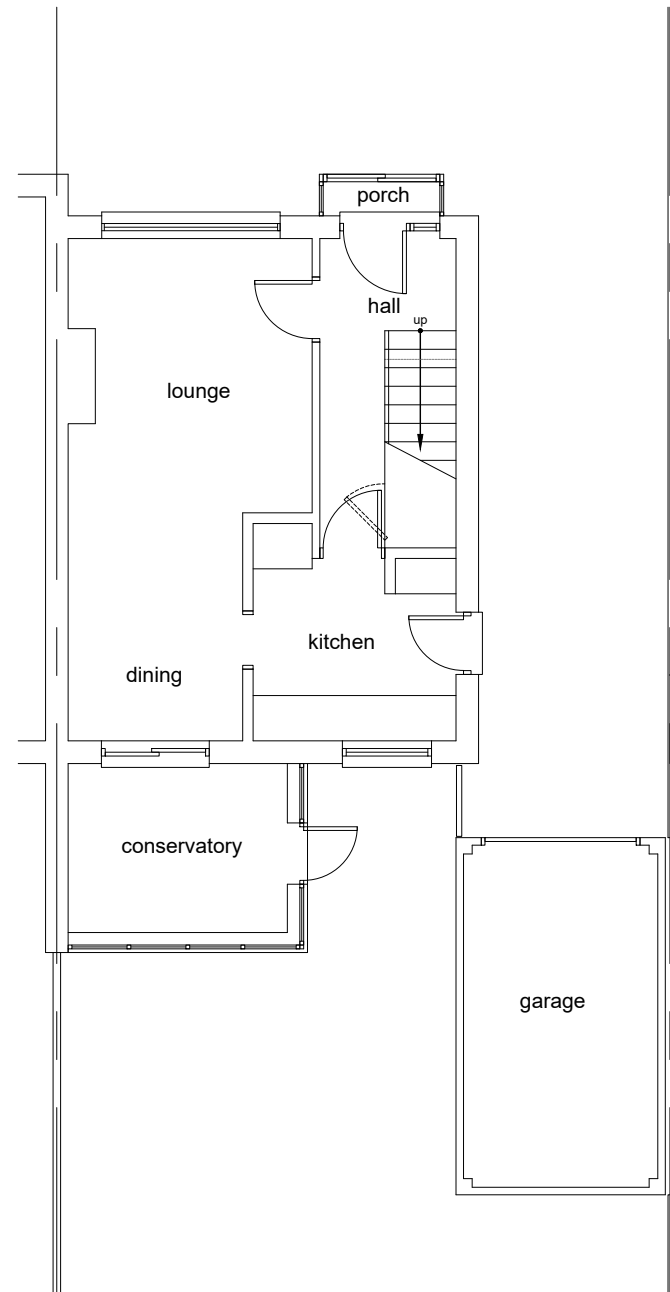



01 Existing
Ground Floor Plan

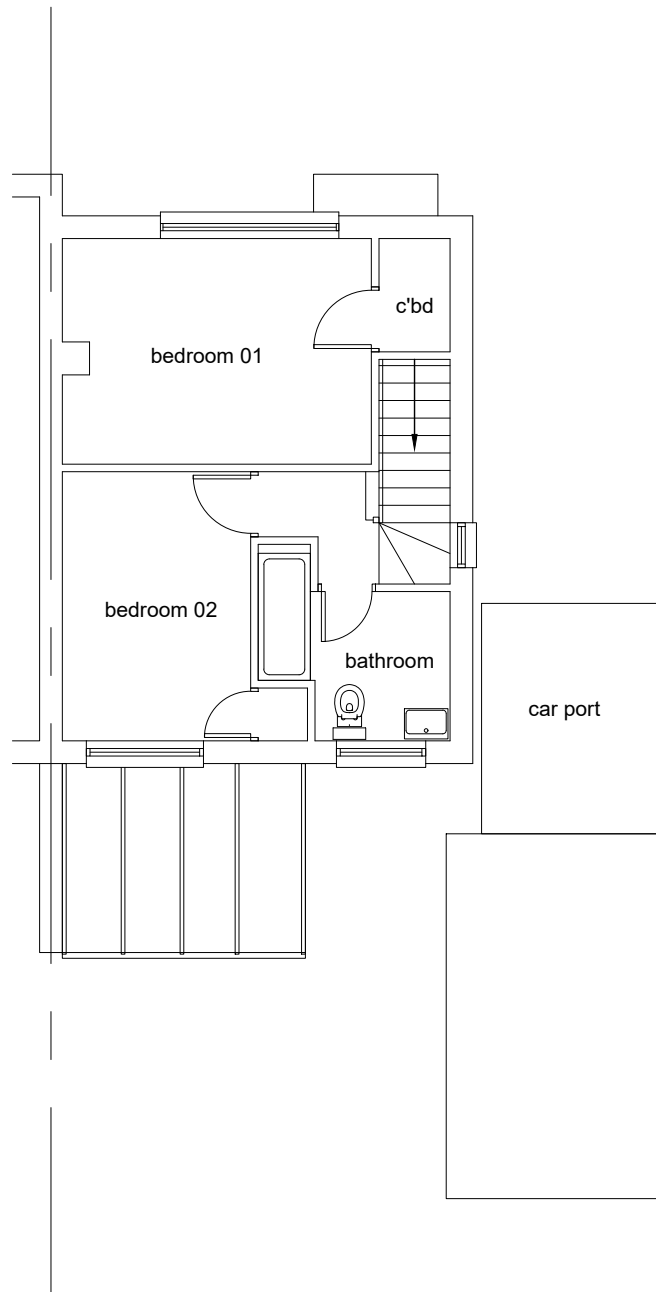


02 Existing
First Floor Plan

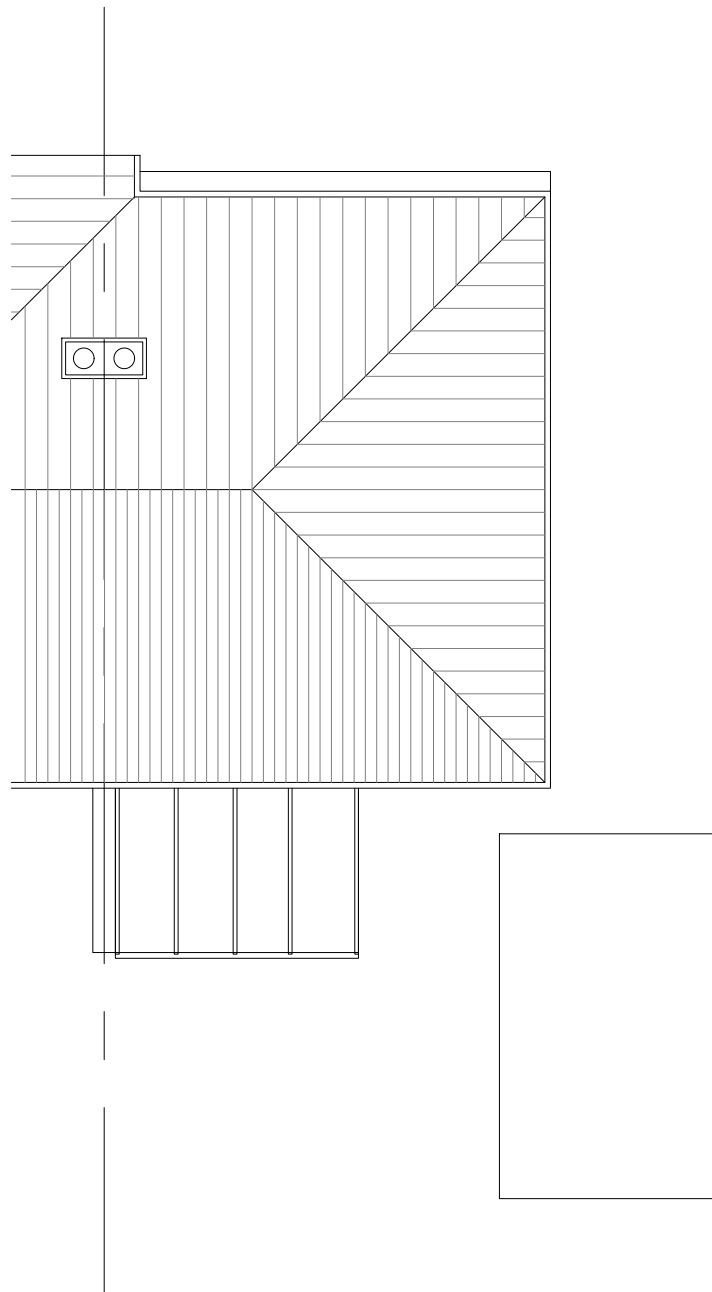


03 Existing
Roof Plan

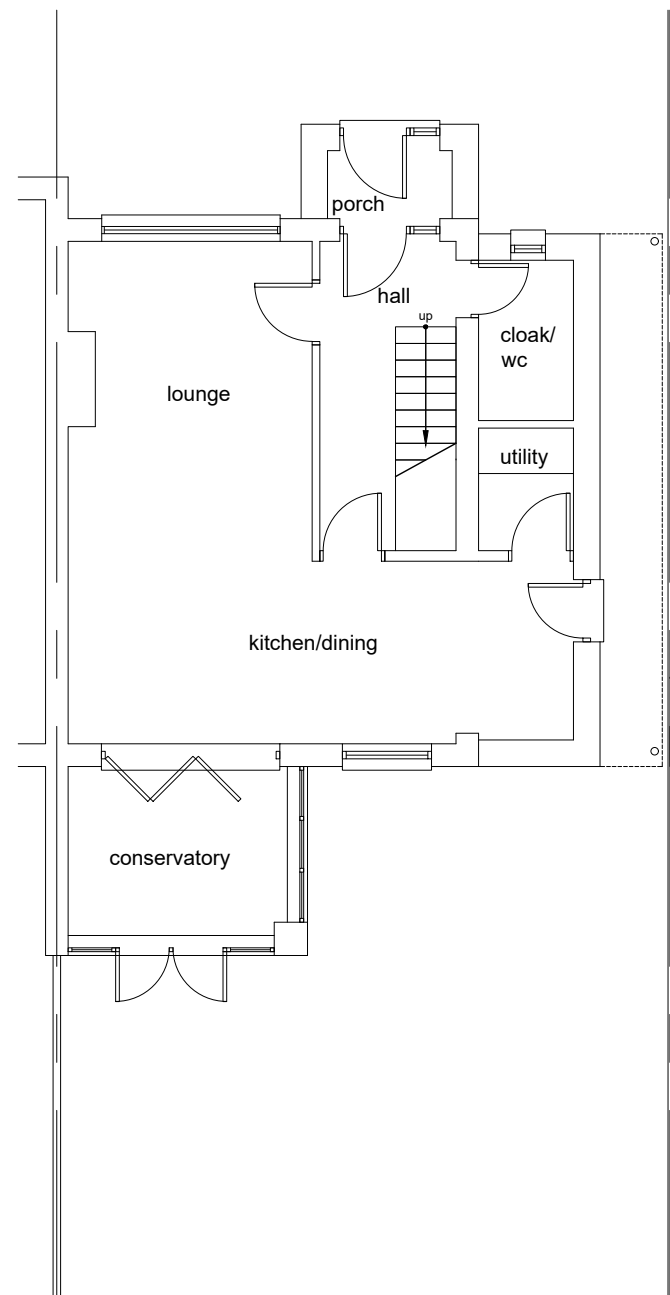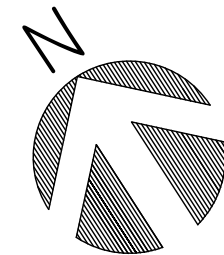


04 Proposed
Ground Floor Plan

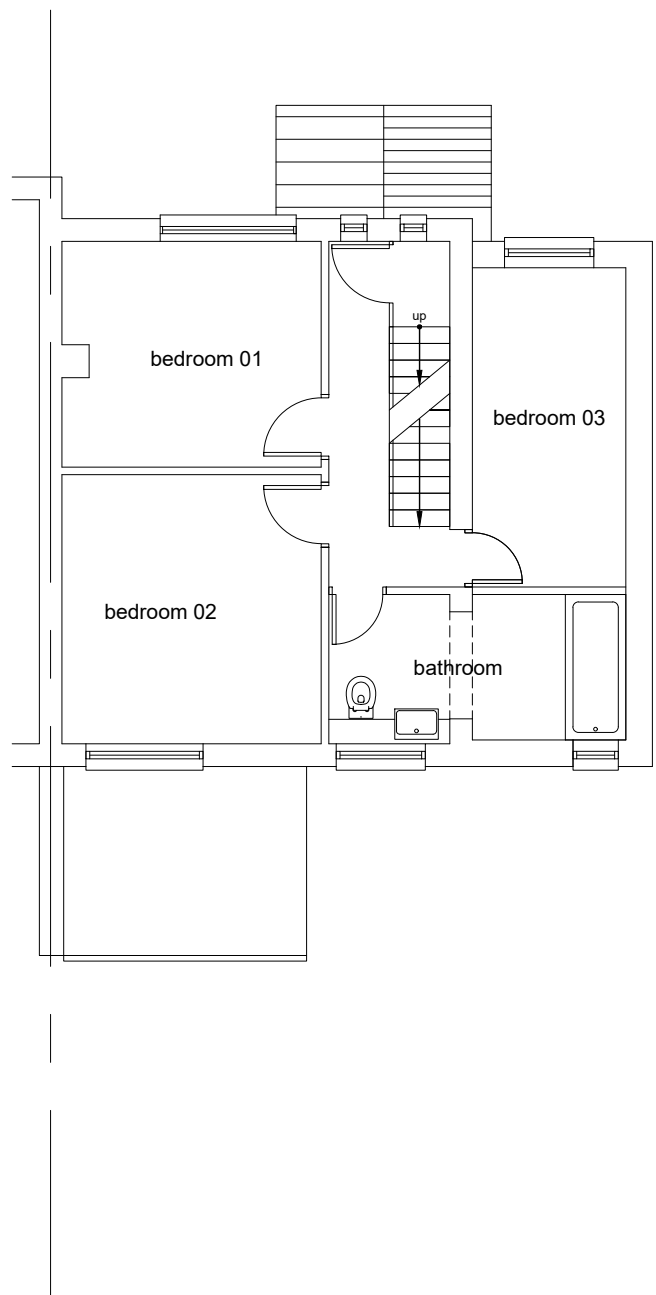

05 Proposed
First Floor Plan

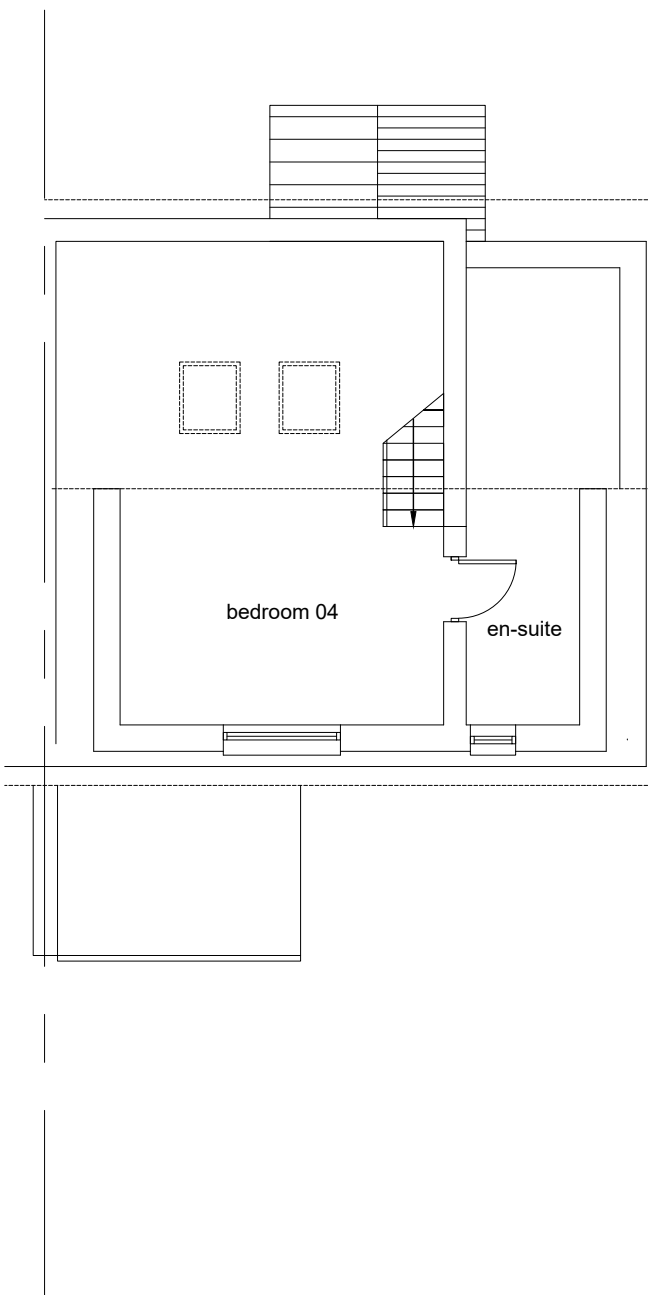

06 Proposed
Loft Floor Plan

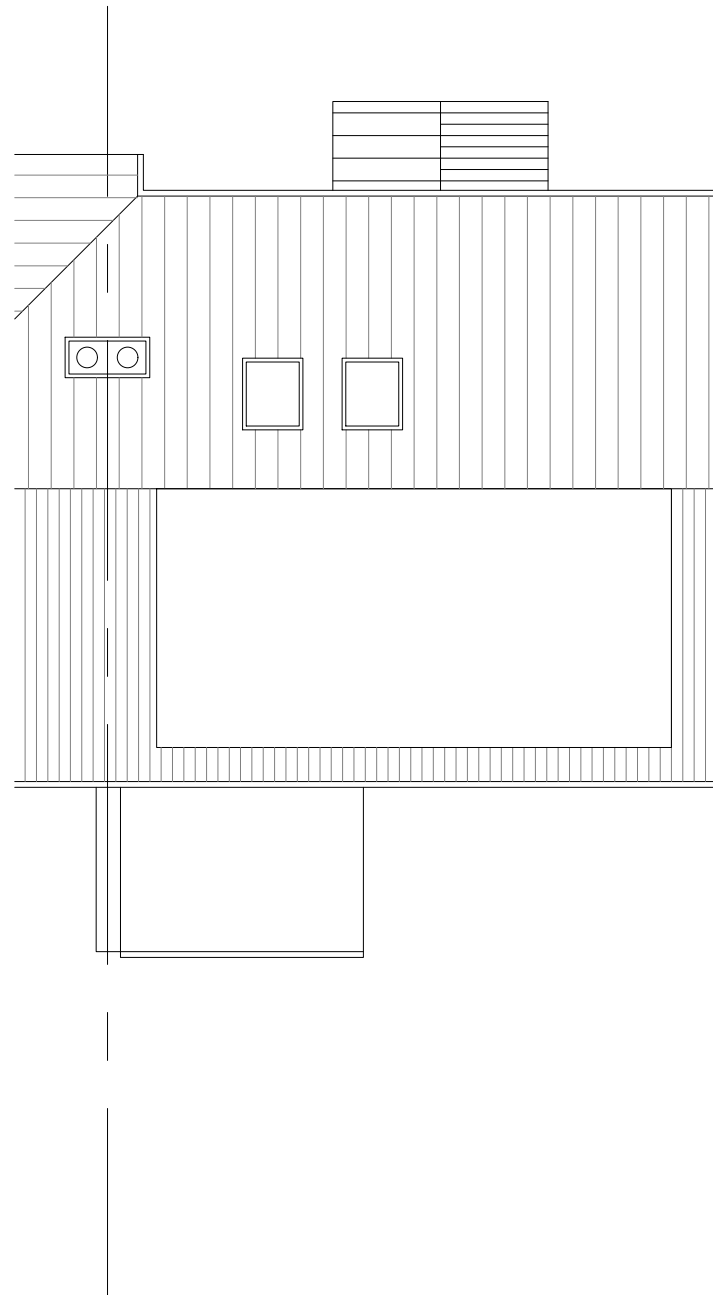

07 Proposed
Roof Plan



08 Existing
Front Elevation



10 Existing
Rear Elevation



12 Proposed
Front Elevation




14 Proposed
Rear Elevation

- EXISTING MATERIALS
- ROOF TILES
 - PAINTED RENDER
 - UPVC WINDOW/S
 - ROOF FELT
 - COLOUR COATED METAL DOORS
 - UPVC DOOR/S
 - FACE BRICK
 - TIMBER CAR PORT WITH CORRUGATED
 - UPVC ROOF SHEET




09 Existing
Side Elevation

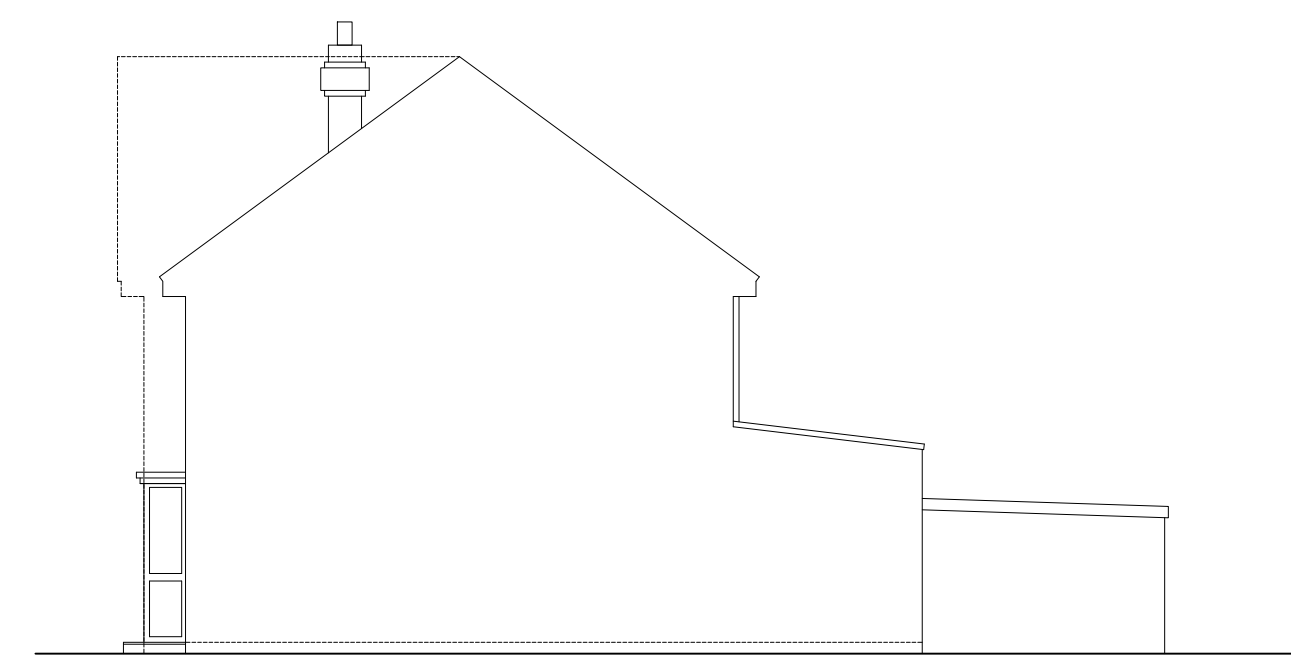


11 Existing
Side Elevation

- PROPOSED MATERIALS
- ROOF TILES
 - PAINTED RENDER
 - UPVC WINDOW/S
 - ROOF FELT
 - COLOUR COATED METAL DOORS AND WINDOWS
 - UPVC DOOR/S
 - FACE BRICK
 - VERTICAL HUNG TILE SYSTEM

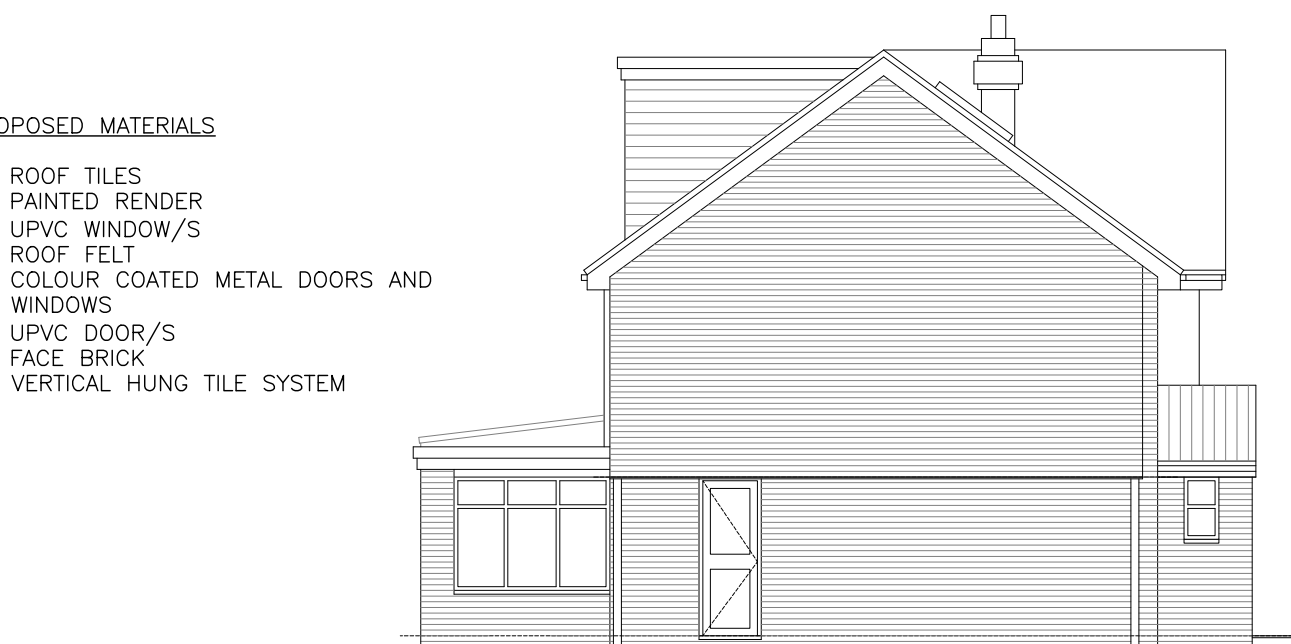

13 Proposed
Side Elevation

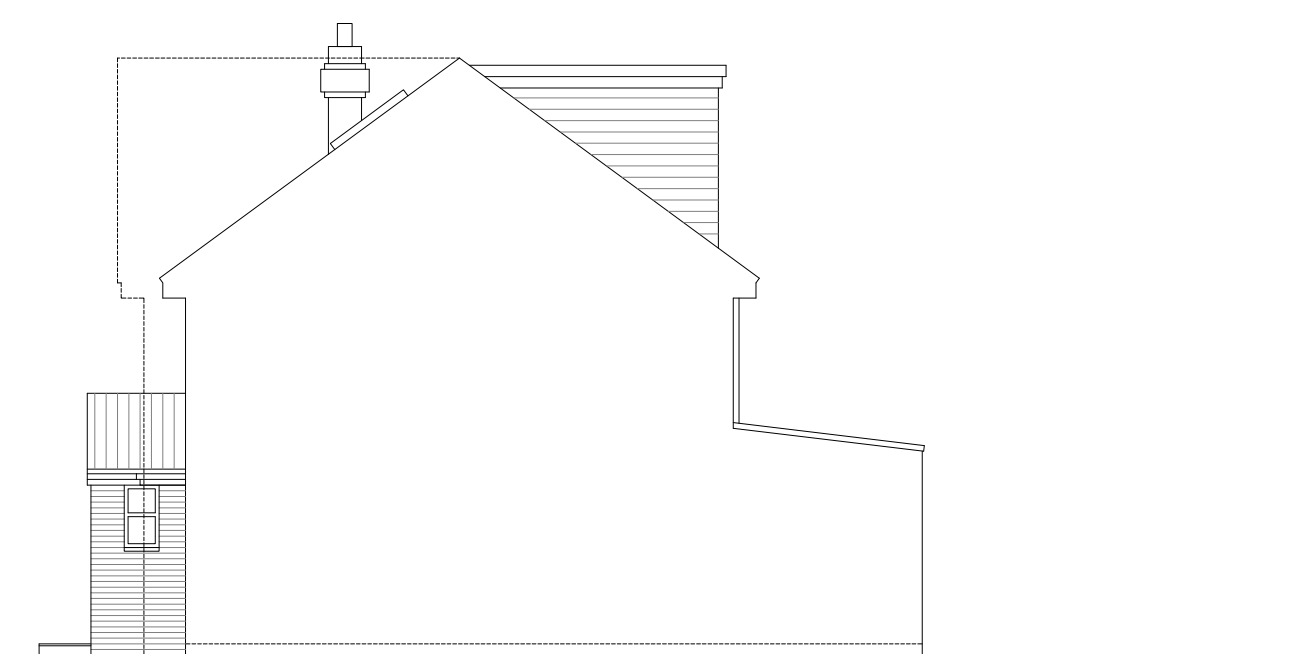

15 Proposed
Side Elevation

Revisions

No.	Date	Description
Drawing Status		
HOUSEHOLDER FULL PLANNING APPLICATION		

Client/Project
Mr & Mrs T Suter
9 Cricketers Road
Meopham
Kent DA13 0AX

Drawing Title
EXISTING & PROPOSED
PLANS & ELEVATIONS

Drawing No.

A102/PA

Scale 1:100@A1

Revision -

Project No. 24040

Date 18/11/2024