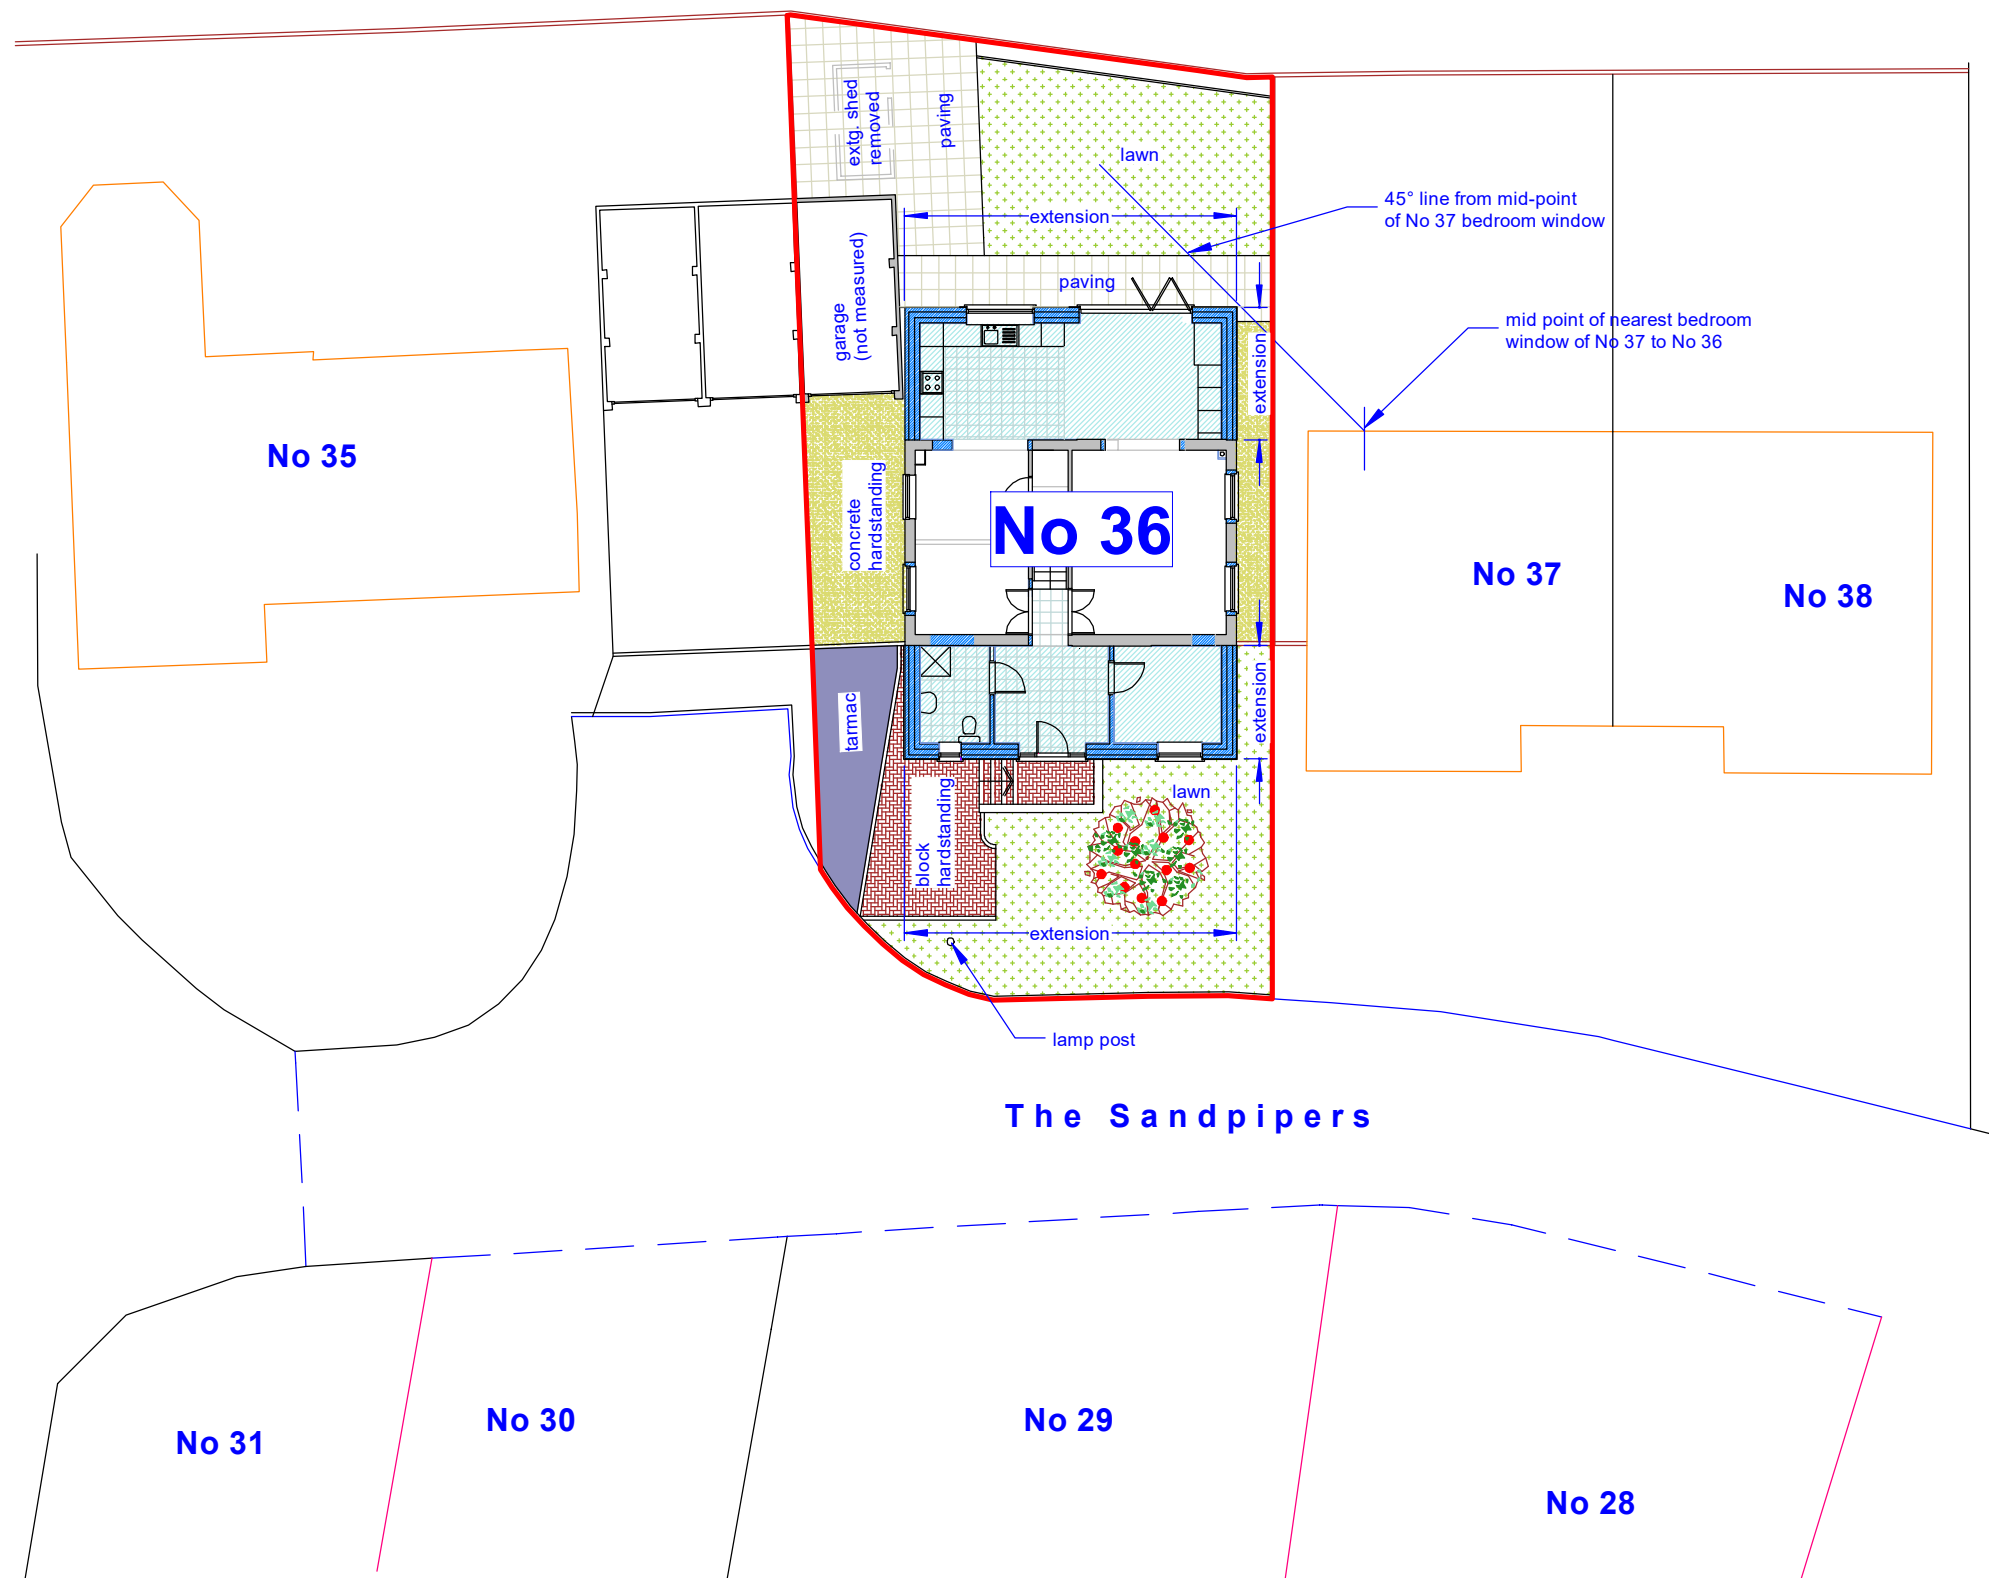


This drawing prints A3 @ 1:200  
10.01 m

| SCHEME / SHEET   |           |                |
|---|-----------|----------------|
| 36 The Sandpipers, Gravesend, Kent, DA12 5QB: Mr & Mrs A. Sanghera<br>Site Plan As Proposed (2nd submission)                    |           |                |
| SCALE   | DATE      | DRAWING NUMBER |
| 1:200   | July 2024 | 534/PL04       |
| © This drawing remains the property of the Architect and may not be reproduced in whole or part without his written permission. |           |                |

|   |
|---|
| <b>JEREMY S. ISHERWOOD</b><br>B. Sc. (hons), B. Arch. (Wales), R.I.B.A.<br><b>Chartered Architect</b><br>34 Chalky Bank, Gravesend, Kent,<br>DA11 7NY Telephone / Fax: 01474-533793 |
|---|