





Ground Floor Plan
As Proposed
GIFA= 60.85m² Per Unit

1:100

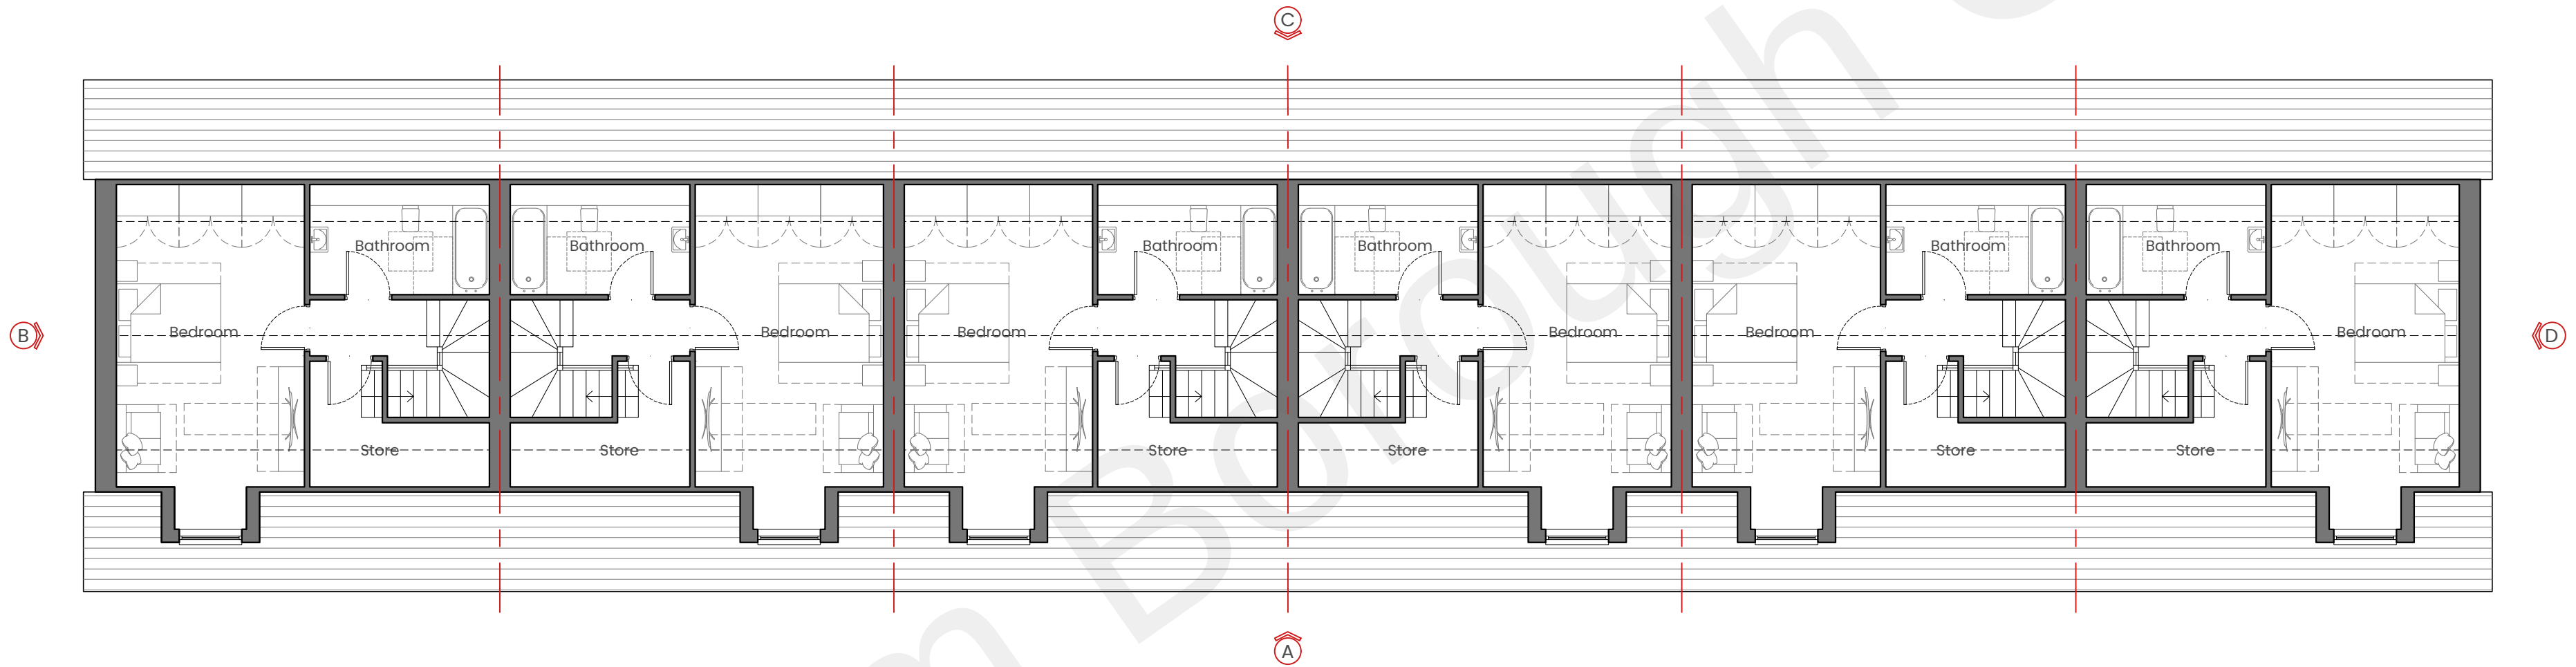

First Floor Plan
As Proposed
GIFA= 42.35m² Per Unit

1:100

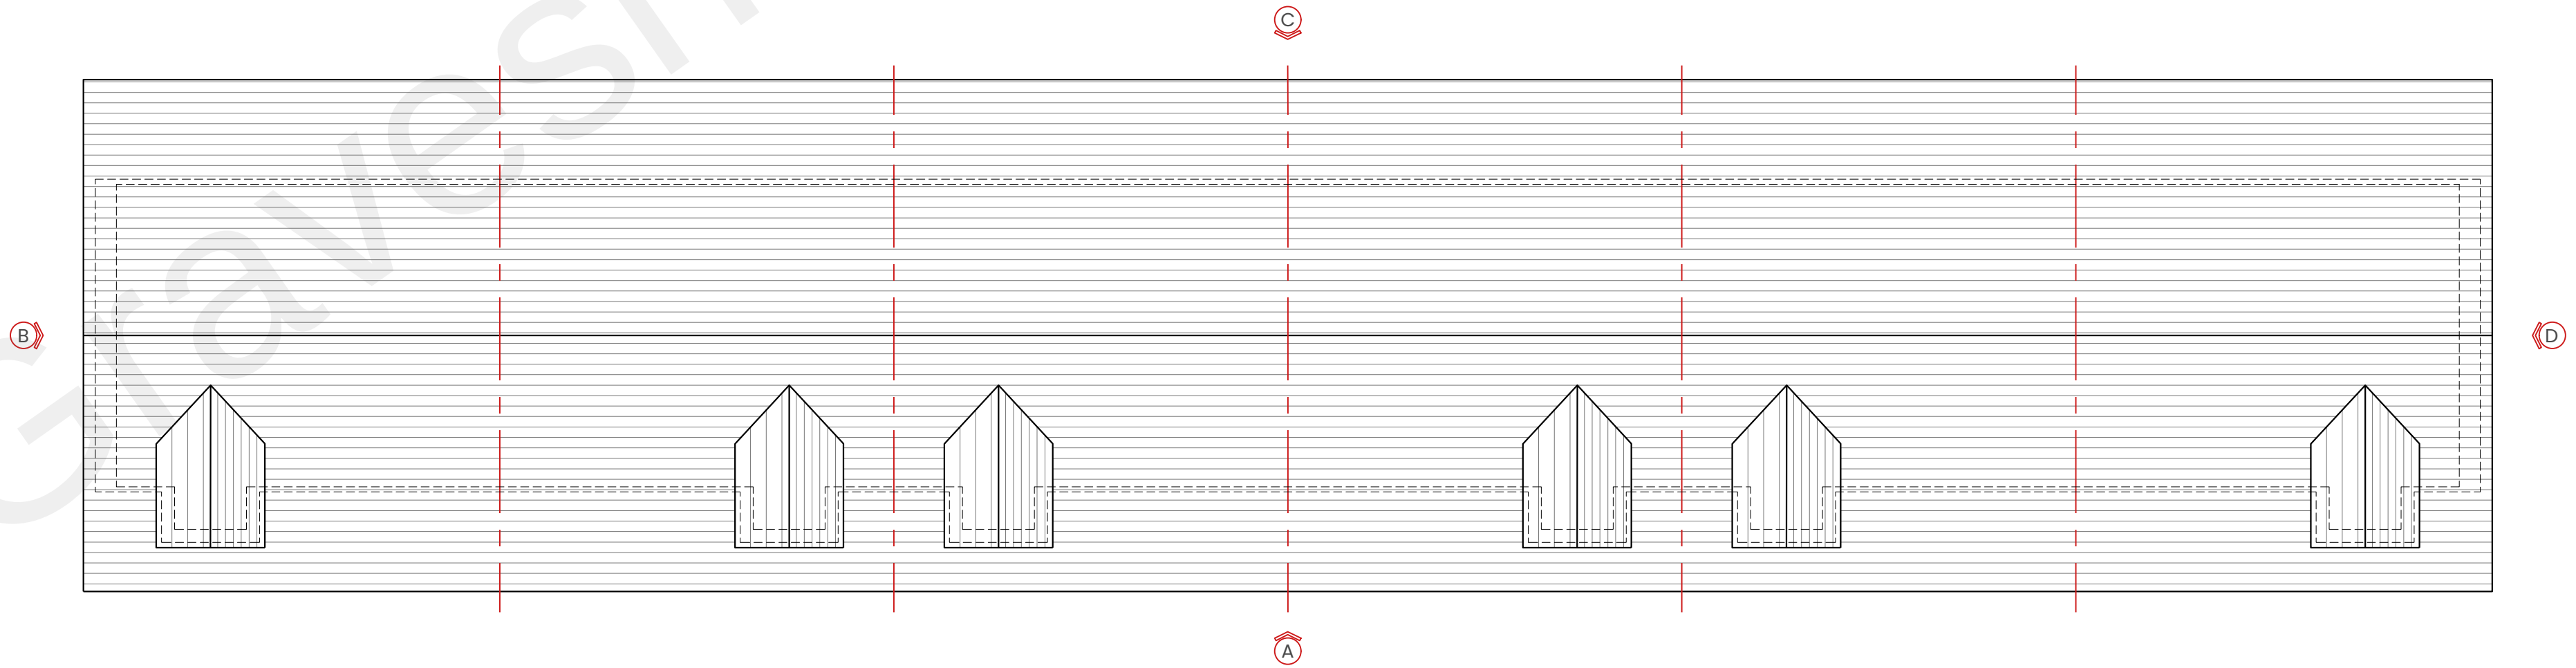

Roof Plan
As Proposed

1:100

WWW.UBIQUE-ARCHITECTS.CO.UK

1:100
0 2m 4m 6m 8m 10m

GENERAL NOTES: 1. This drawing shall not be scaled. 2. All dimensions shall be checked on site, where applicable prior to commencing the work. 3. All drawings to be read in conjunction with Structural Engineer's current proposals, and all other relevant engineers' and specialists' drawings and specifications. 4. All work shall conform to the current edition of the Building Regulations and any other relevant Statutory Requirements. 5. All material and workmanship shall conform with the relevant British Standard Specifications and Codes of Practice. 6. This drawing is the copyright of Ubique Architects and shall not be copied or reproduced without permission. 7. CDM Regulations 2015: refer to the site copy of the Health and Safety Plan.

REV	DATE	DESCRIPTION
PI	21.01.22	FIRST ISSUE.

BY	CHK
MJ	JJ

SITE ADDRESS
E.H. COTTAGES
CROSS LANE WEST, DA11 7LD
CLIENT
STONECHART
DEVELOPMENTS LTD

SCALE	SIZE
1:100	A1

DRAWING STATUS
PLANNING

UBIQUE
ARCHITECTS

DRAWING TITLE
PROPOSED PLANS BLOCK F

DRAWING NO.	REVISION
PL-03	P1

752 - ELIZABETH HUGGINS COTTAGES, GRAVESEND