

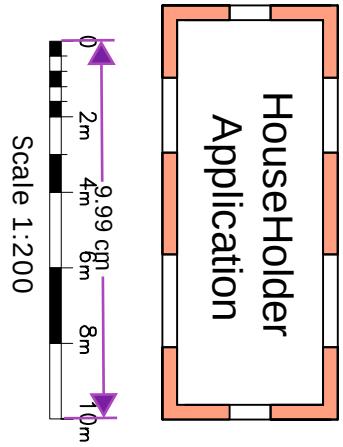


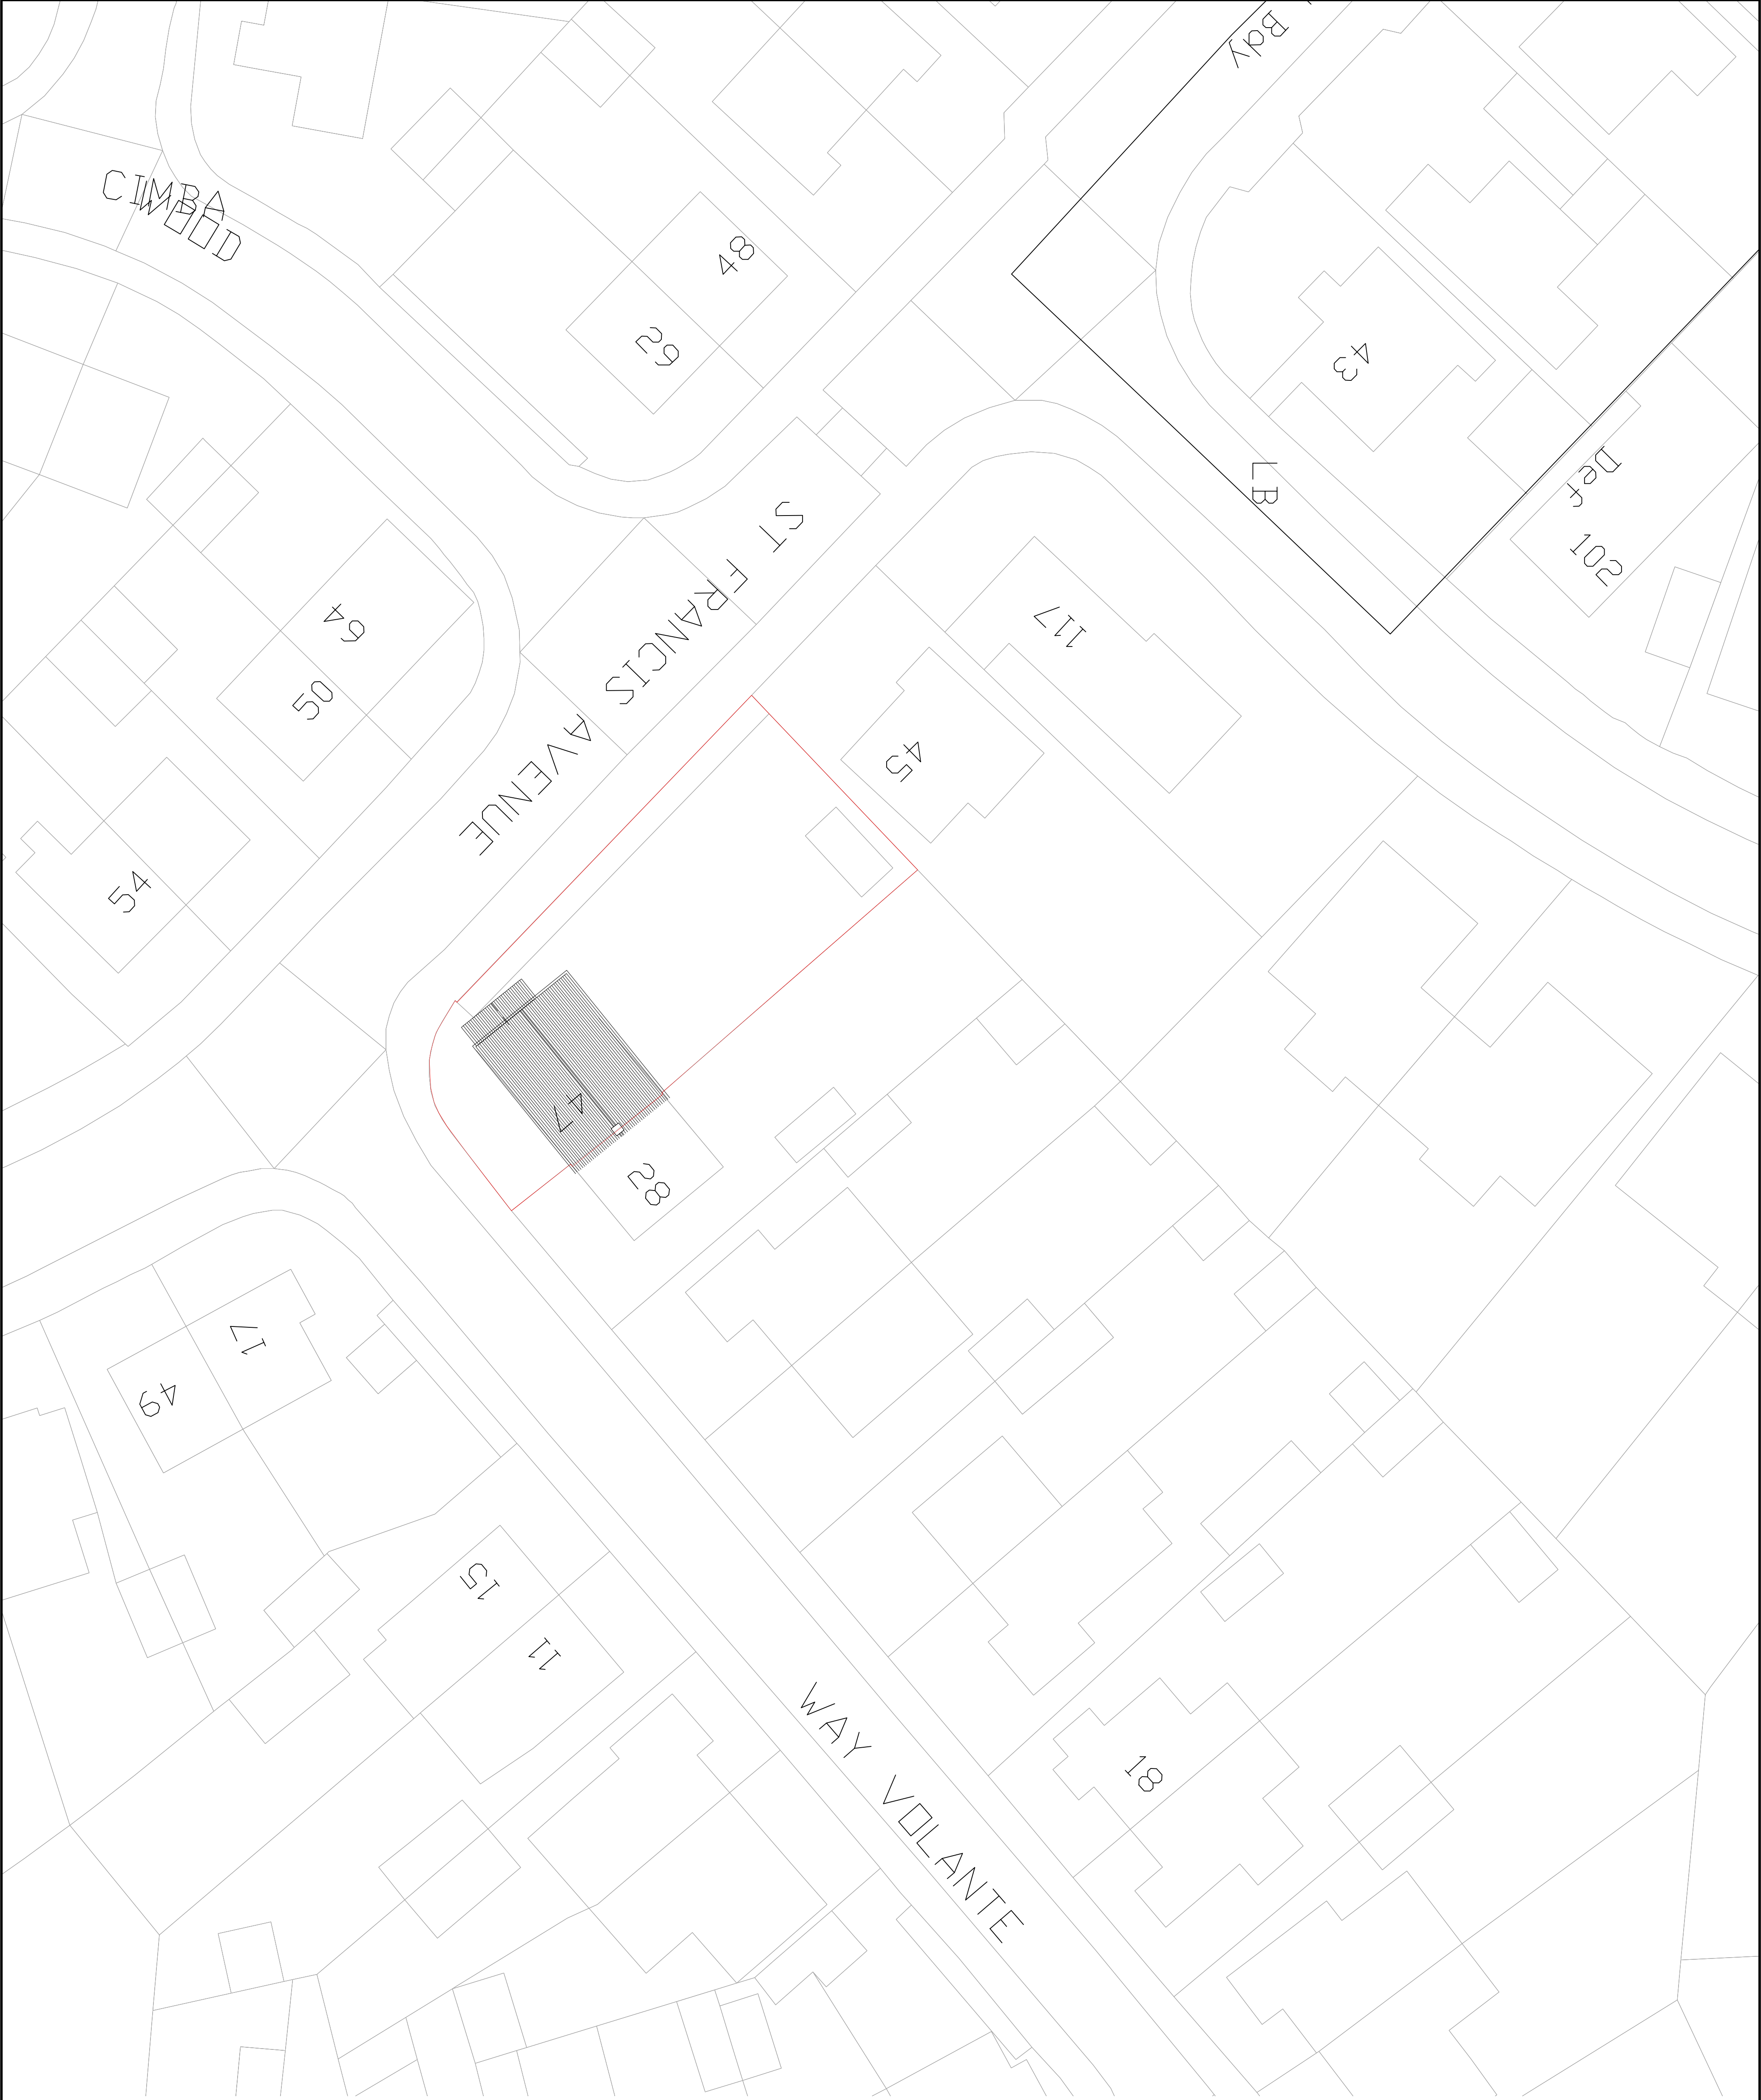

OS Plan Scale 1:1250

 

Scale 1:200

PI	ISSUED TO PLANNING	PI	ISSUED TO PLANNING
Rev		Date	



9A THE PINNACLE - 180 HIGH ROAD, CHADWELL HEATH - ROMFORD - RM6 6PN
07940121222
www.ispi.co.uk

Job Title
47 St Francis Avenue Gravesend
DA12 4SY

Drawing Title
Existing Block and Site plan

Scale	Date	Page No.	Rev
1:200 @ A1	Dec 24		
Job No.		Page No.	Rev
51-1000-989		S01	P1