




Proposed Front Elevation


Proposed Front Elevation

Rear Dormer
all materials to match
the existing

Rear Dormer
all materials to match
the existing

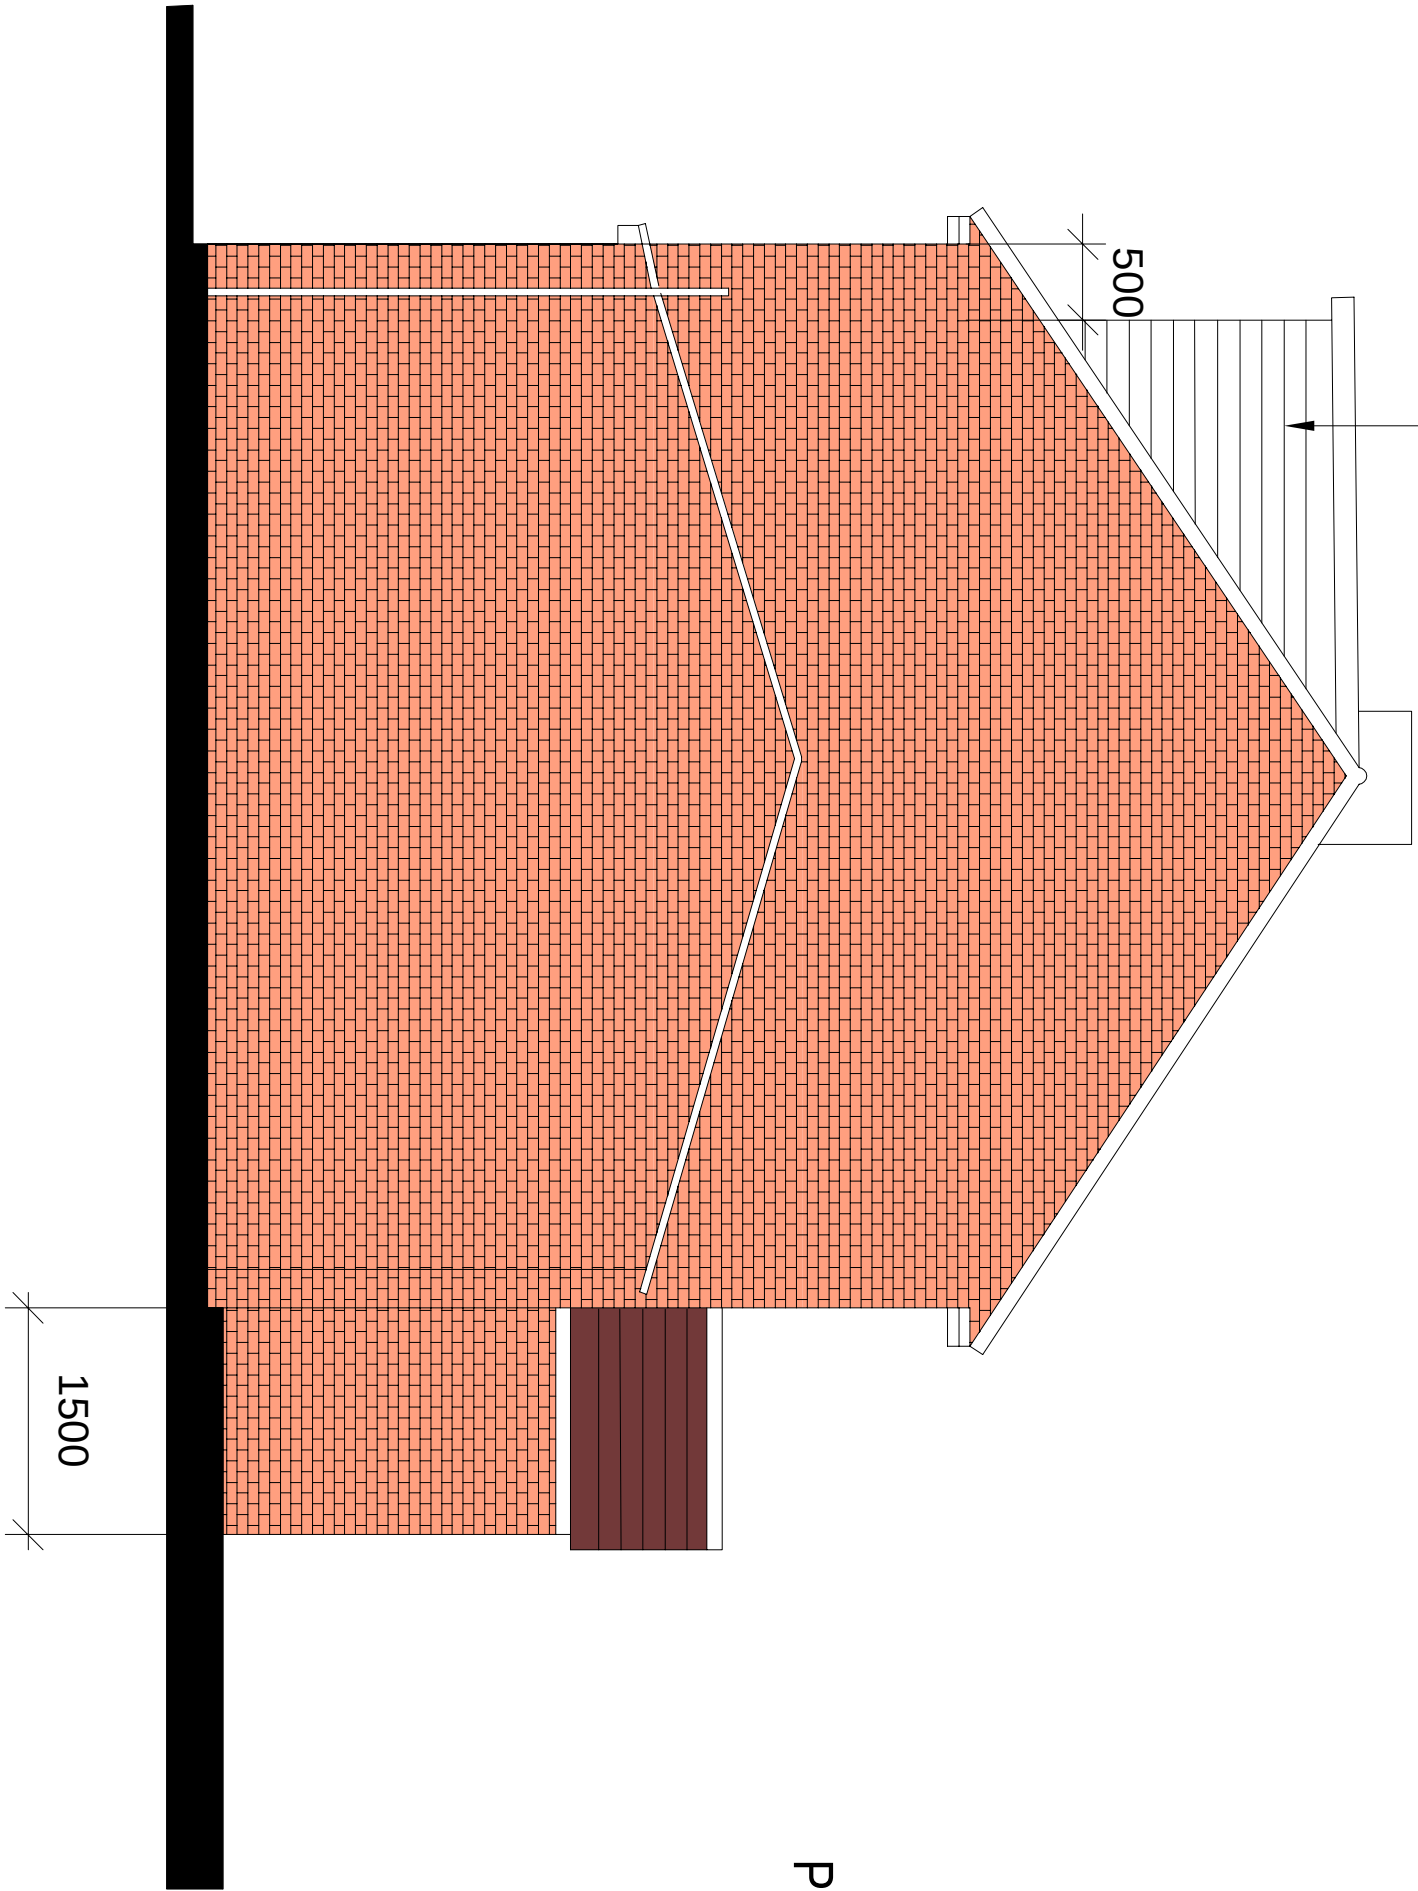

Proposed Other Side Elevation

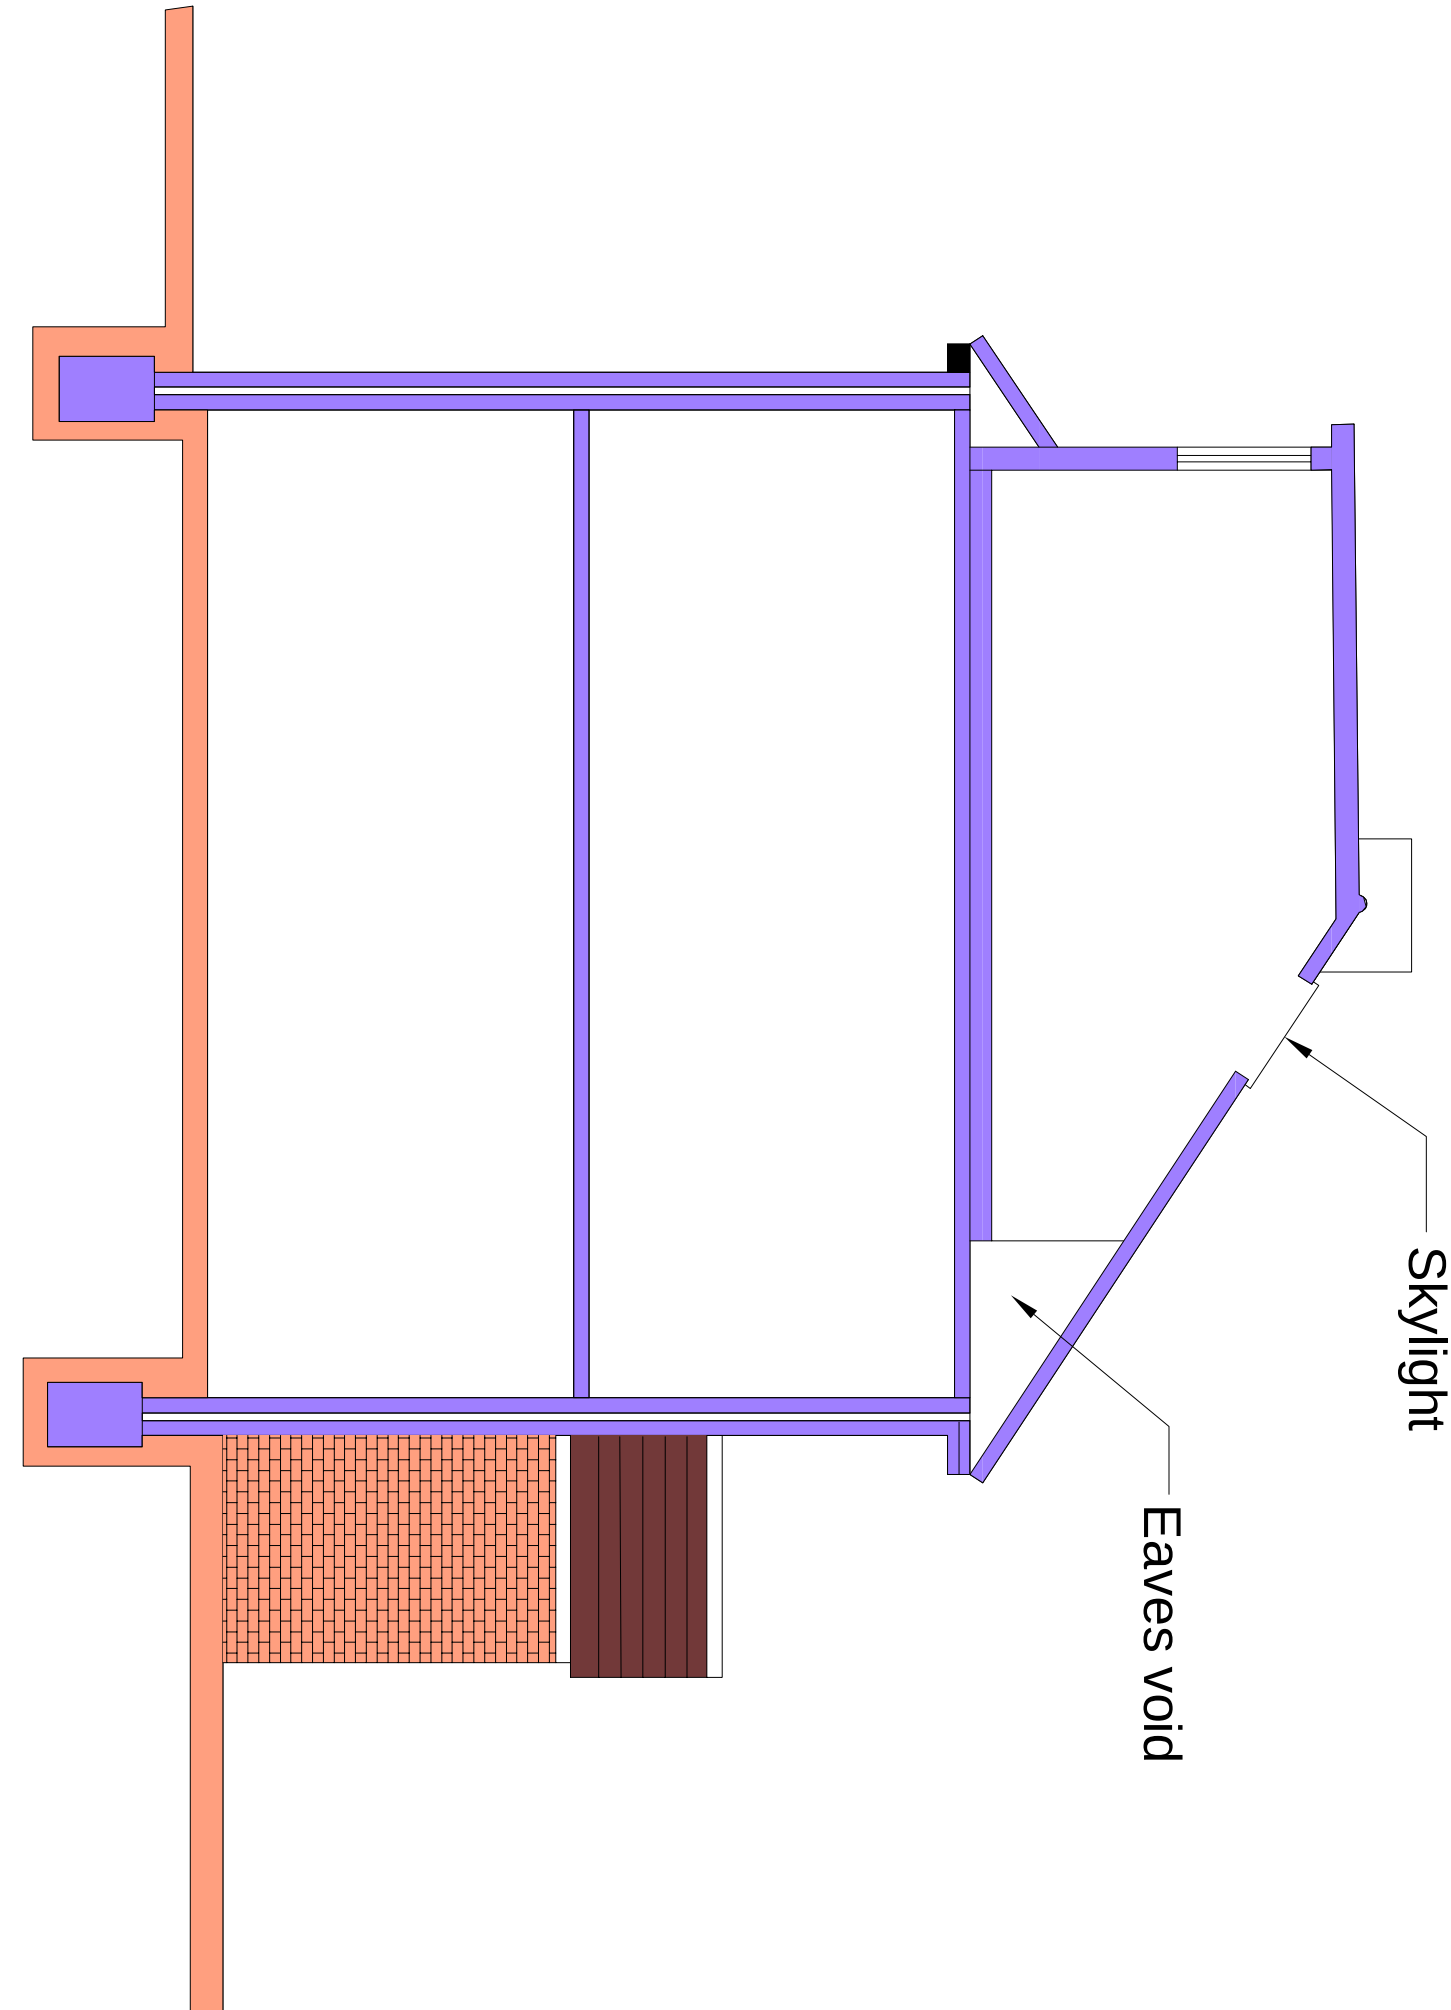

Proposed Side Elevation

Proposed Section A-A



HouseHolder
Application

PI	ISSUED TO PLANNING				
Rev		Date			

IMPERIAL
SURVEYING & PLANNING LTD

9A THE PINNACLE - 180 HIGH ROAD, CHADWELL HEATH - ROMFORD - RM6 6PN
07940121222
www.ispl.co.uk

Job Title
47 St Francis Avenue Gravesend
DA12 4SY

Drawing Title
Proposed Elevations

Scale	1:50 @ A1	Dec 24	Page No.	Rev
Job No.	51-1000-989	S04	P1	