




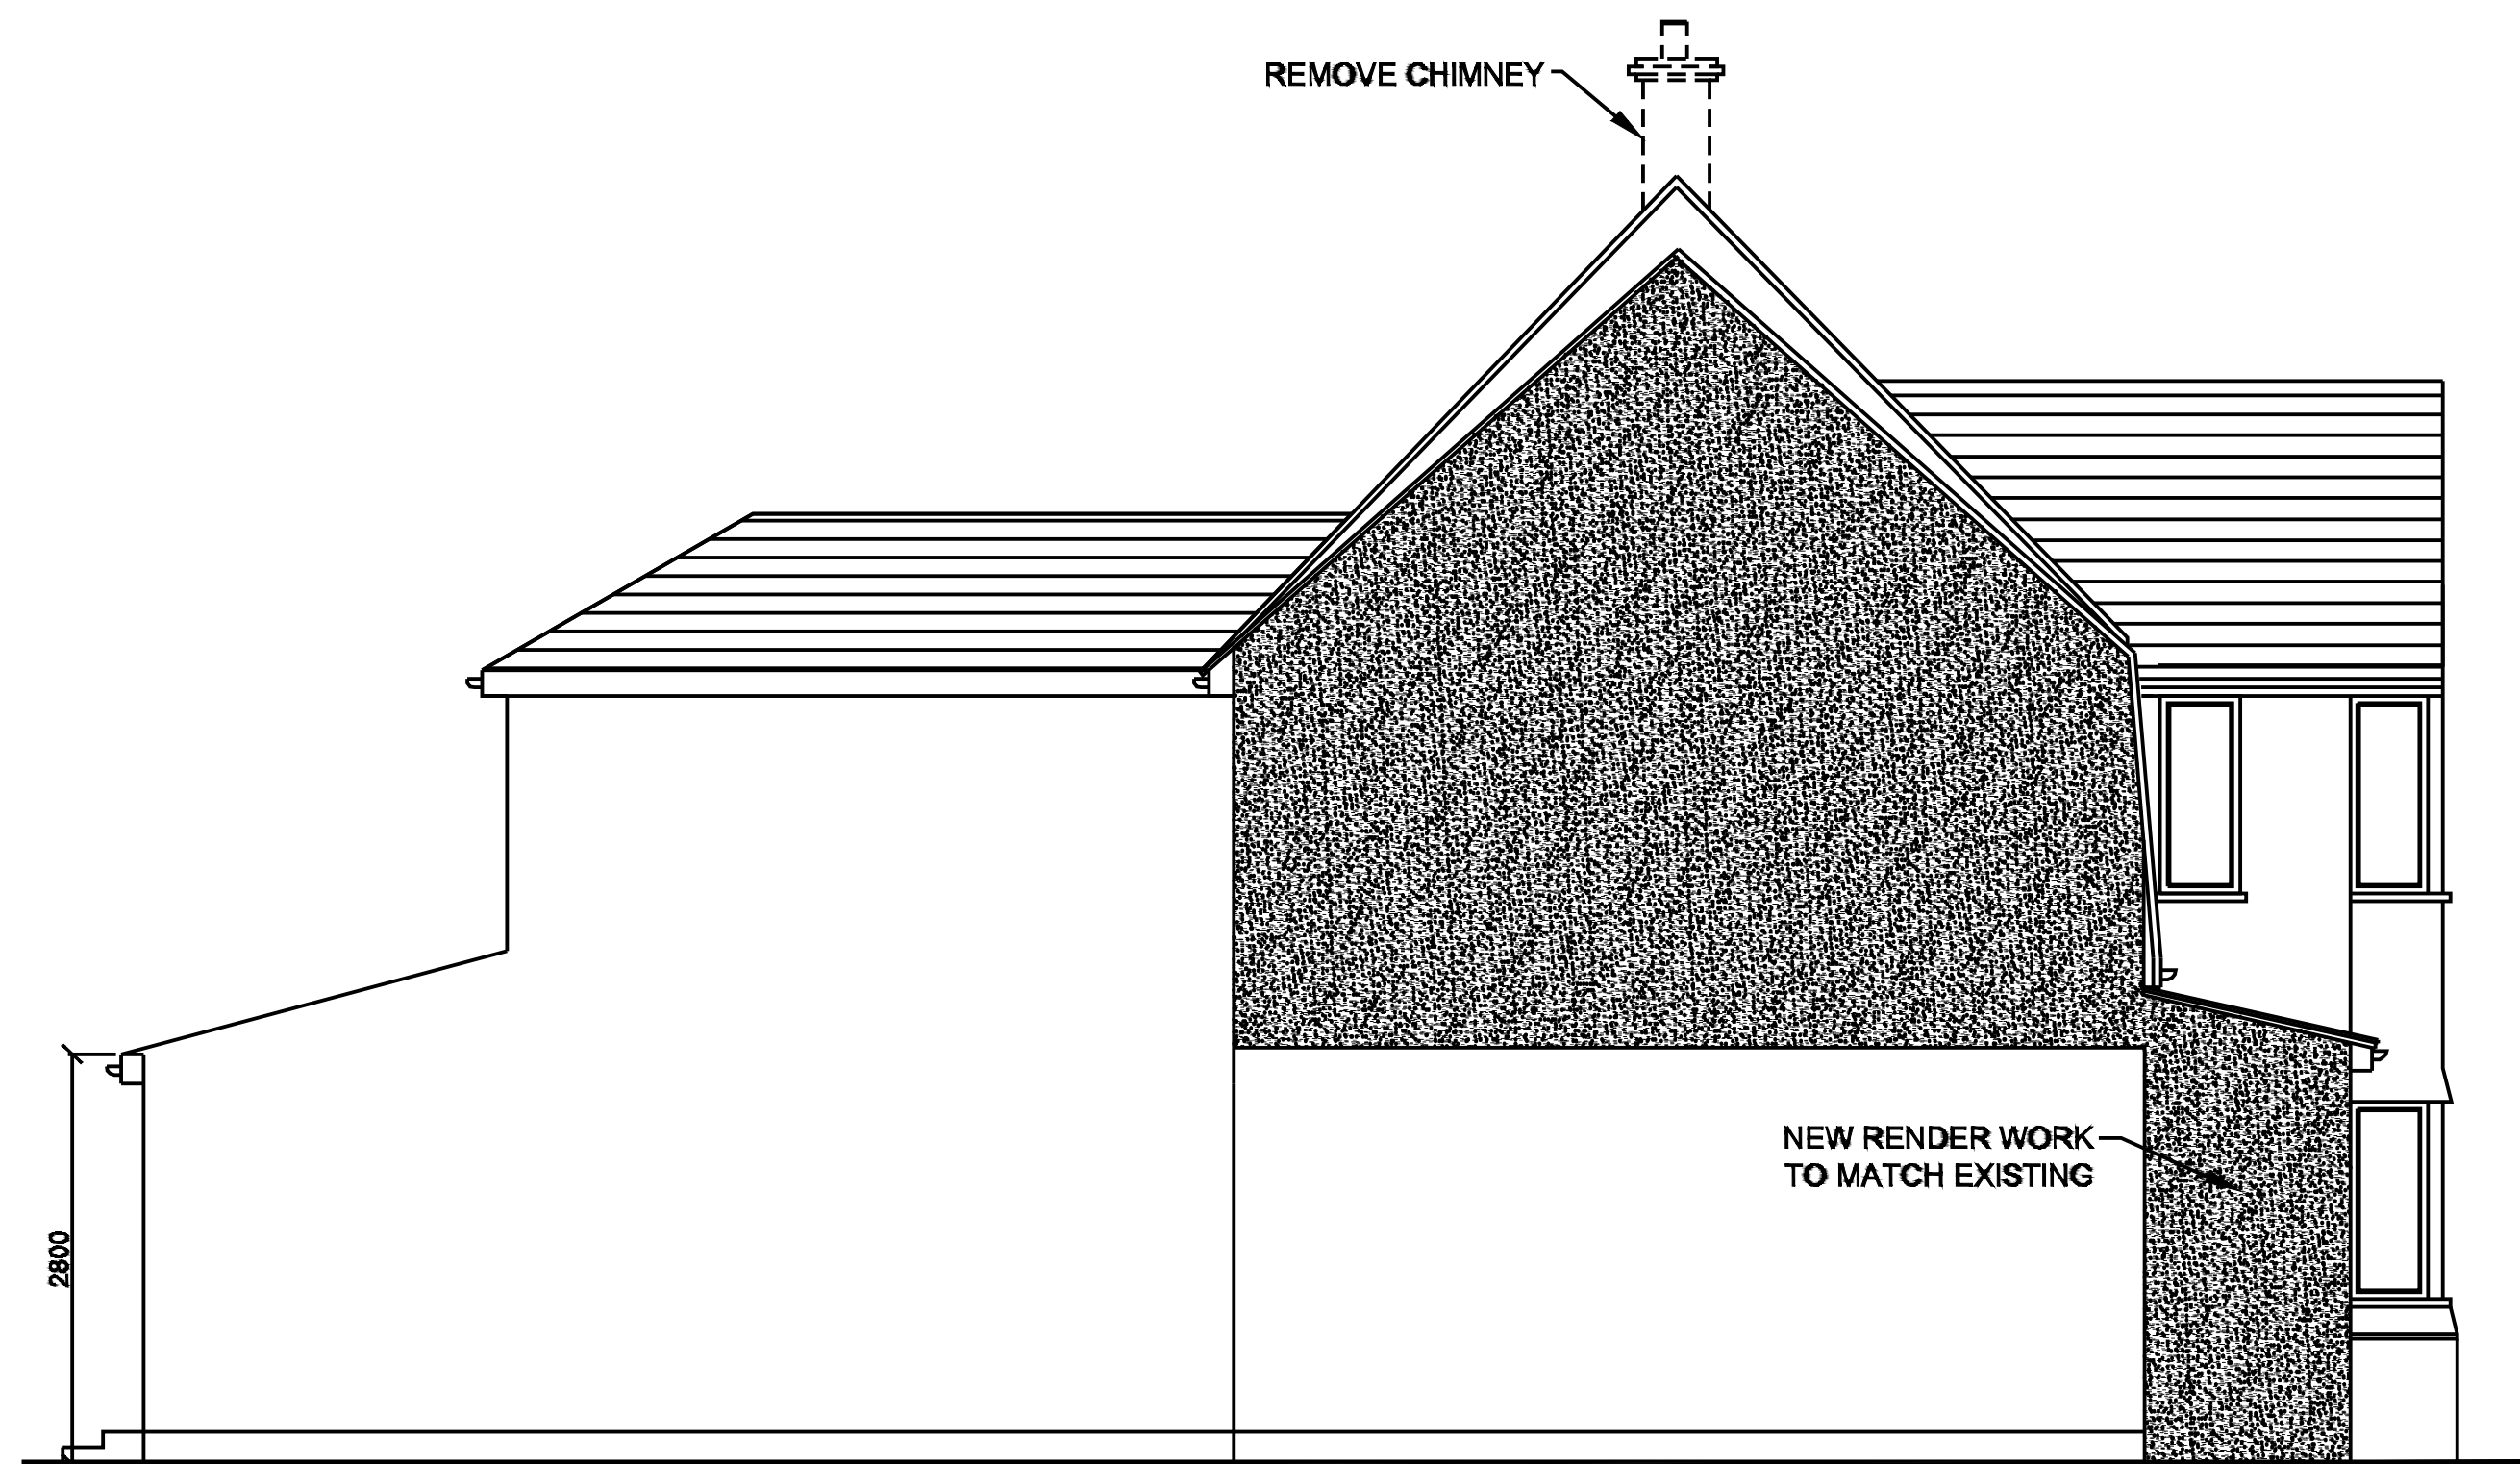


PROPOSED SIDE ELEVATION

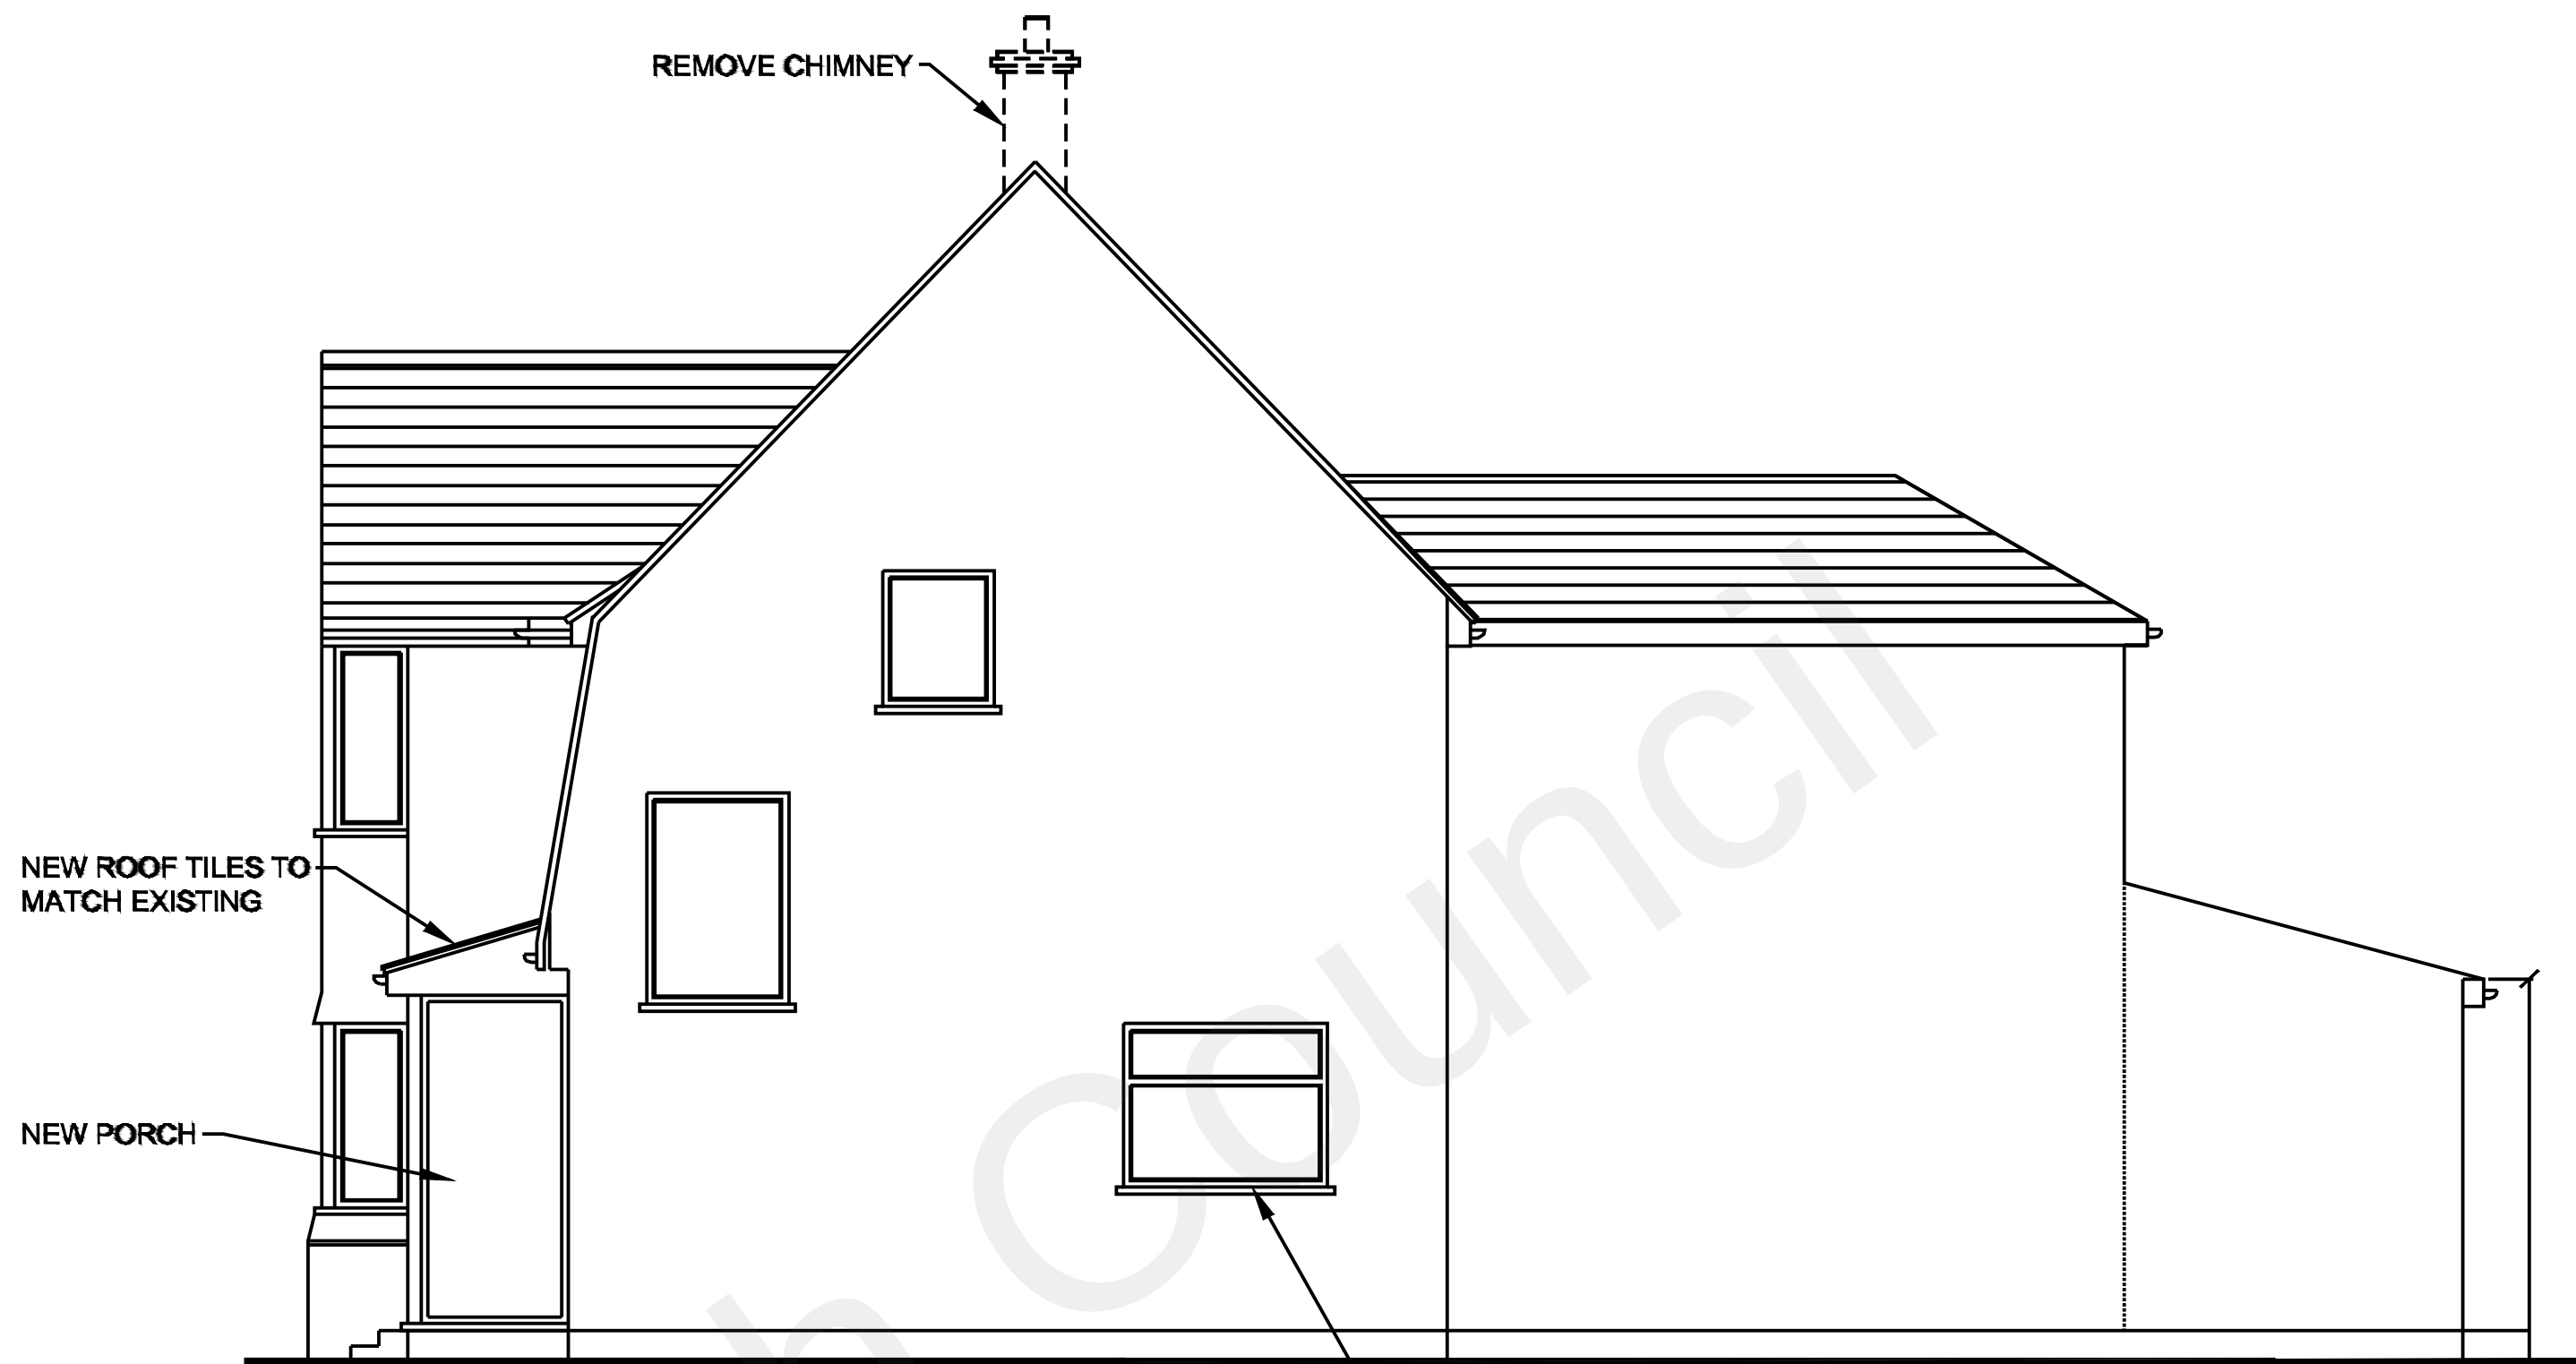

PROPOSED SIDE ELEVATION

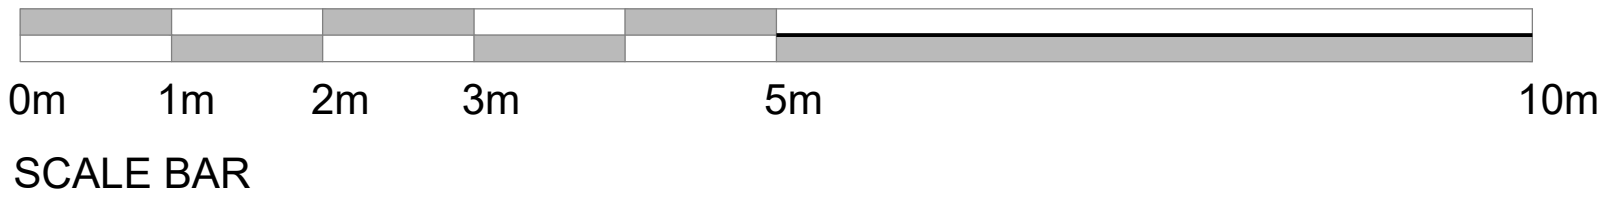

PROPOSED FRONT ELEVATION

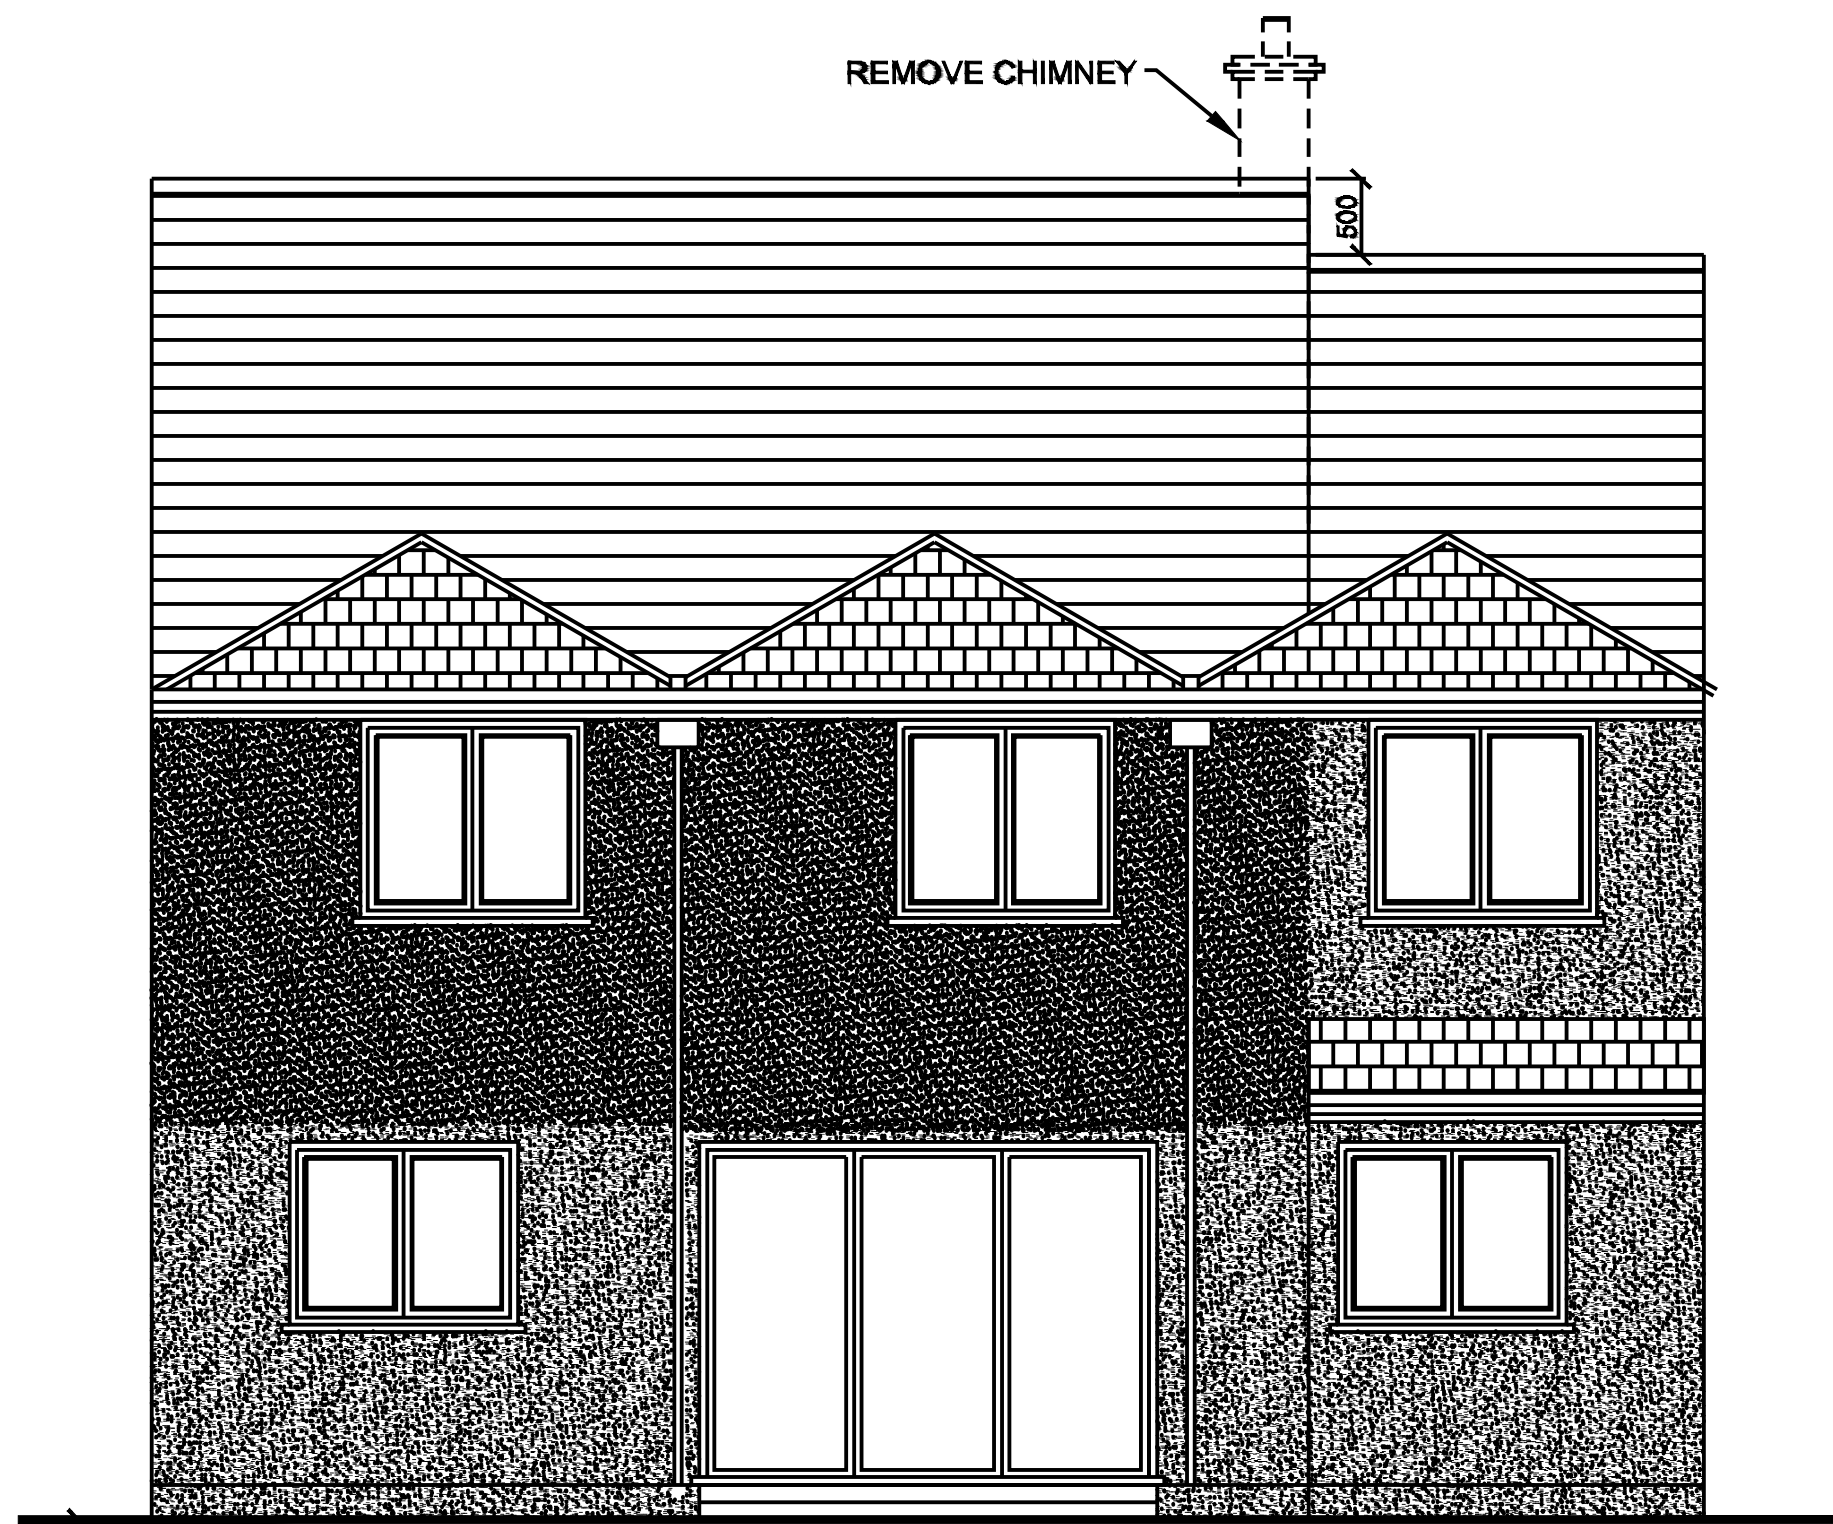

PROPOSED REAR ELEVATION

- NOTES
- DO NOT SCALE FROM THIS DRAWING.
 - ALL DIMENSIONS MUST BE CHECKED ON SITE.
 - ALL RIGHTS RESERVED. NO REPRODUCTION IN ANY MATERIAL FORM IS PERMITTED WITHOUT CONSENT.
 - THIS DRAWING IS COPYRIGHT OF KENT ARCHITECTURAL SERVICES.

client
MR & MRS SINGH

project
**10 BRENCHLEY AVENUE
GRAVESEND, KENT, DA11 7RQ**

title
**PROPOSED
ELEVATIONS**

scales
1:50@A1

date **27.09.2022** drawn **MSS** size **A1**

drawing no. **BA-001-210** revision **P2**