



Notes:

- Do not scale from this drawing.
- All dimensions to be verified on site and is in mm.
- Builder to verify all dimensions, heights and levels prior to commencement of work.
- All documents shall be checked to ensure that they are compatible by the contractor before construction commences. In the event of apparent ambiguity or contradiction the engineer and/ or architect shall be notified immediately.
- The contractor in preparing his estimate shall visit the site and acquaint himself with the problems involved .
- The contrator shall issue all statutory notices to the local Authority during progress and completion of works.


Existing Plan and Elevations

 

Existing Ground Floor Plan

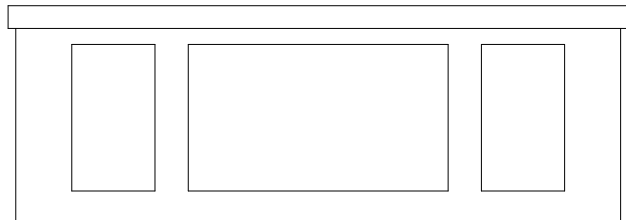

Existing Front Elevation (West)

 

Existing North Elevation




Existing Rear Elevation (East)




Existing South Elevation


Proposed Plan and Elevations

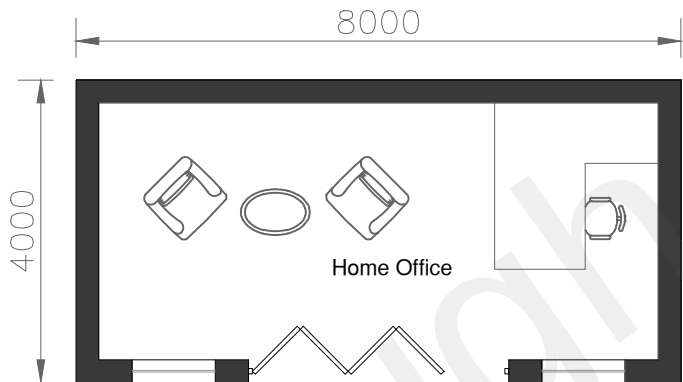


Proposed Ground Floor Plan

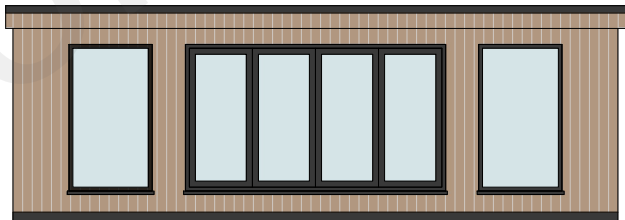


Proposed Front Elevation (West)

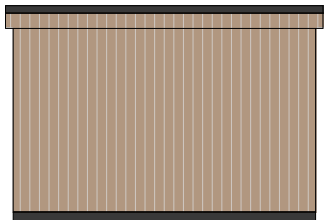

Proposed North Elevation

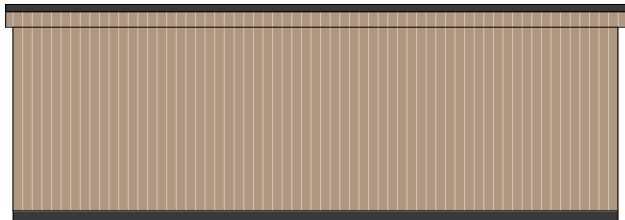

Proposed Rear Elevation (East)

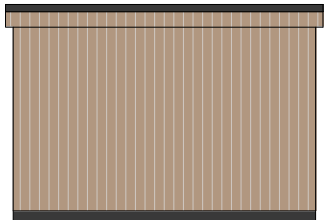

Proposed South Elevation

Scale 1:100



A	-	-	-/-/-
REV:	DESCRIPTION:	BY:	DATE:

STATUS:

PLANNING



Whitehall Place
47 The Terrace,
Gravesend, Kent
DA12 2DL
01474 247 787
info@barronedwards.co.uk
www.barronedwards.co.uk

SITE:
Elm Hollow
Old Road East
Gravesend
DA12 1NQ

TITLE:
Existing and Proposed Plans and Elevations

SCALE AT A2: 1:100	DATE: 07.11.2022	DRAWN: GK
PROJECT NO: 221002	DRAWING NO: 002	REVISION: A