


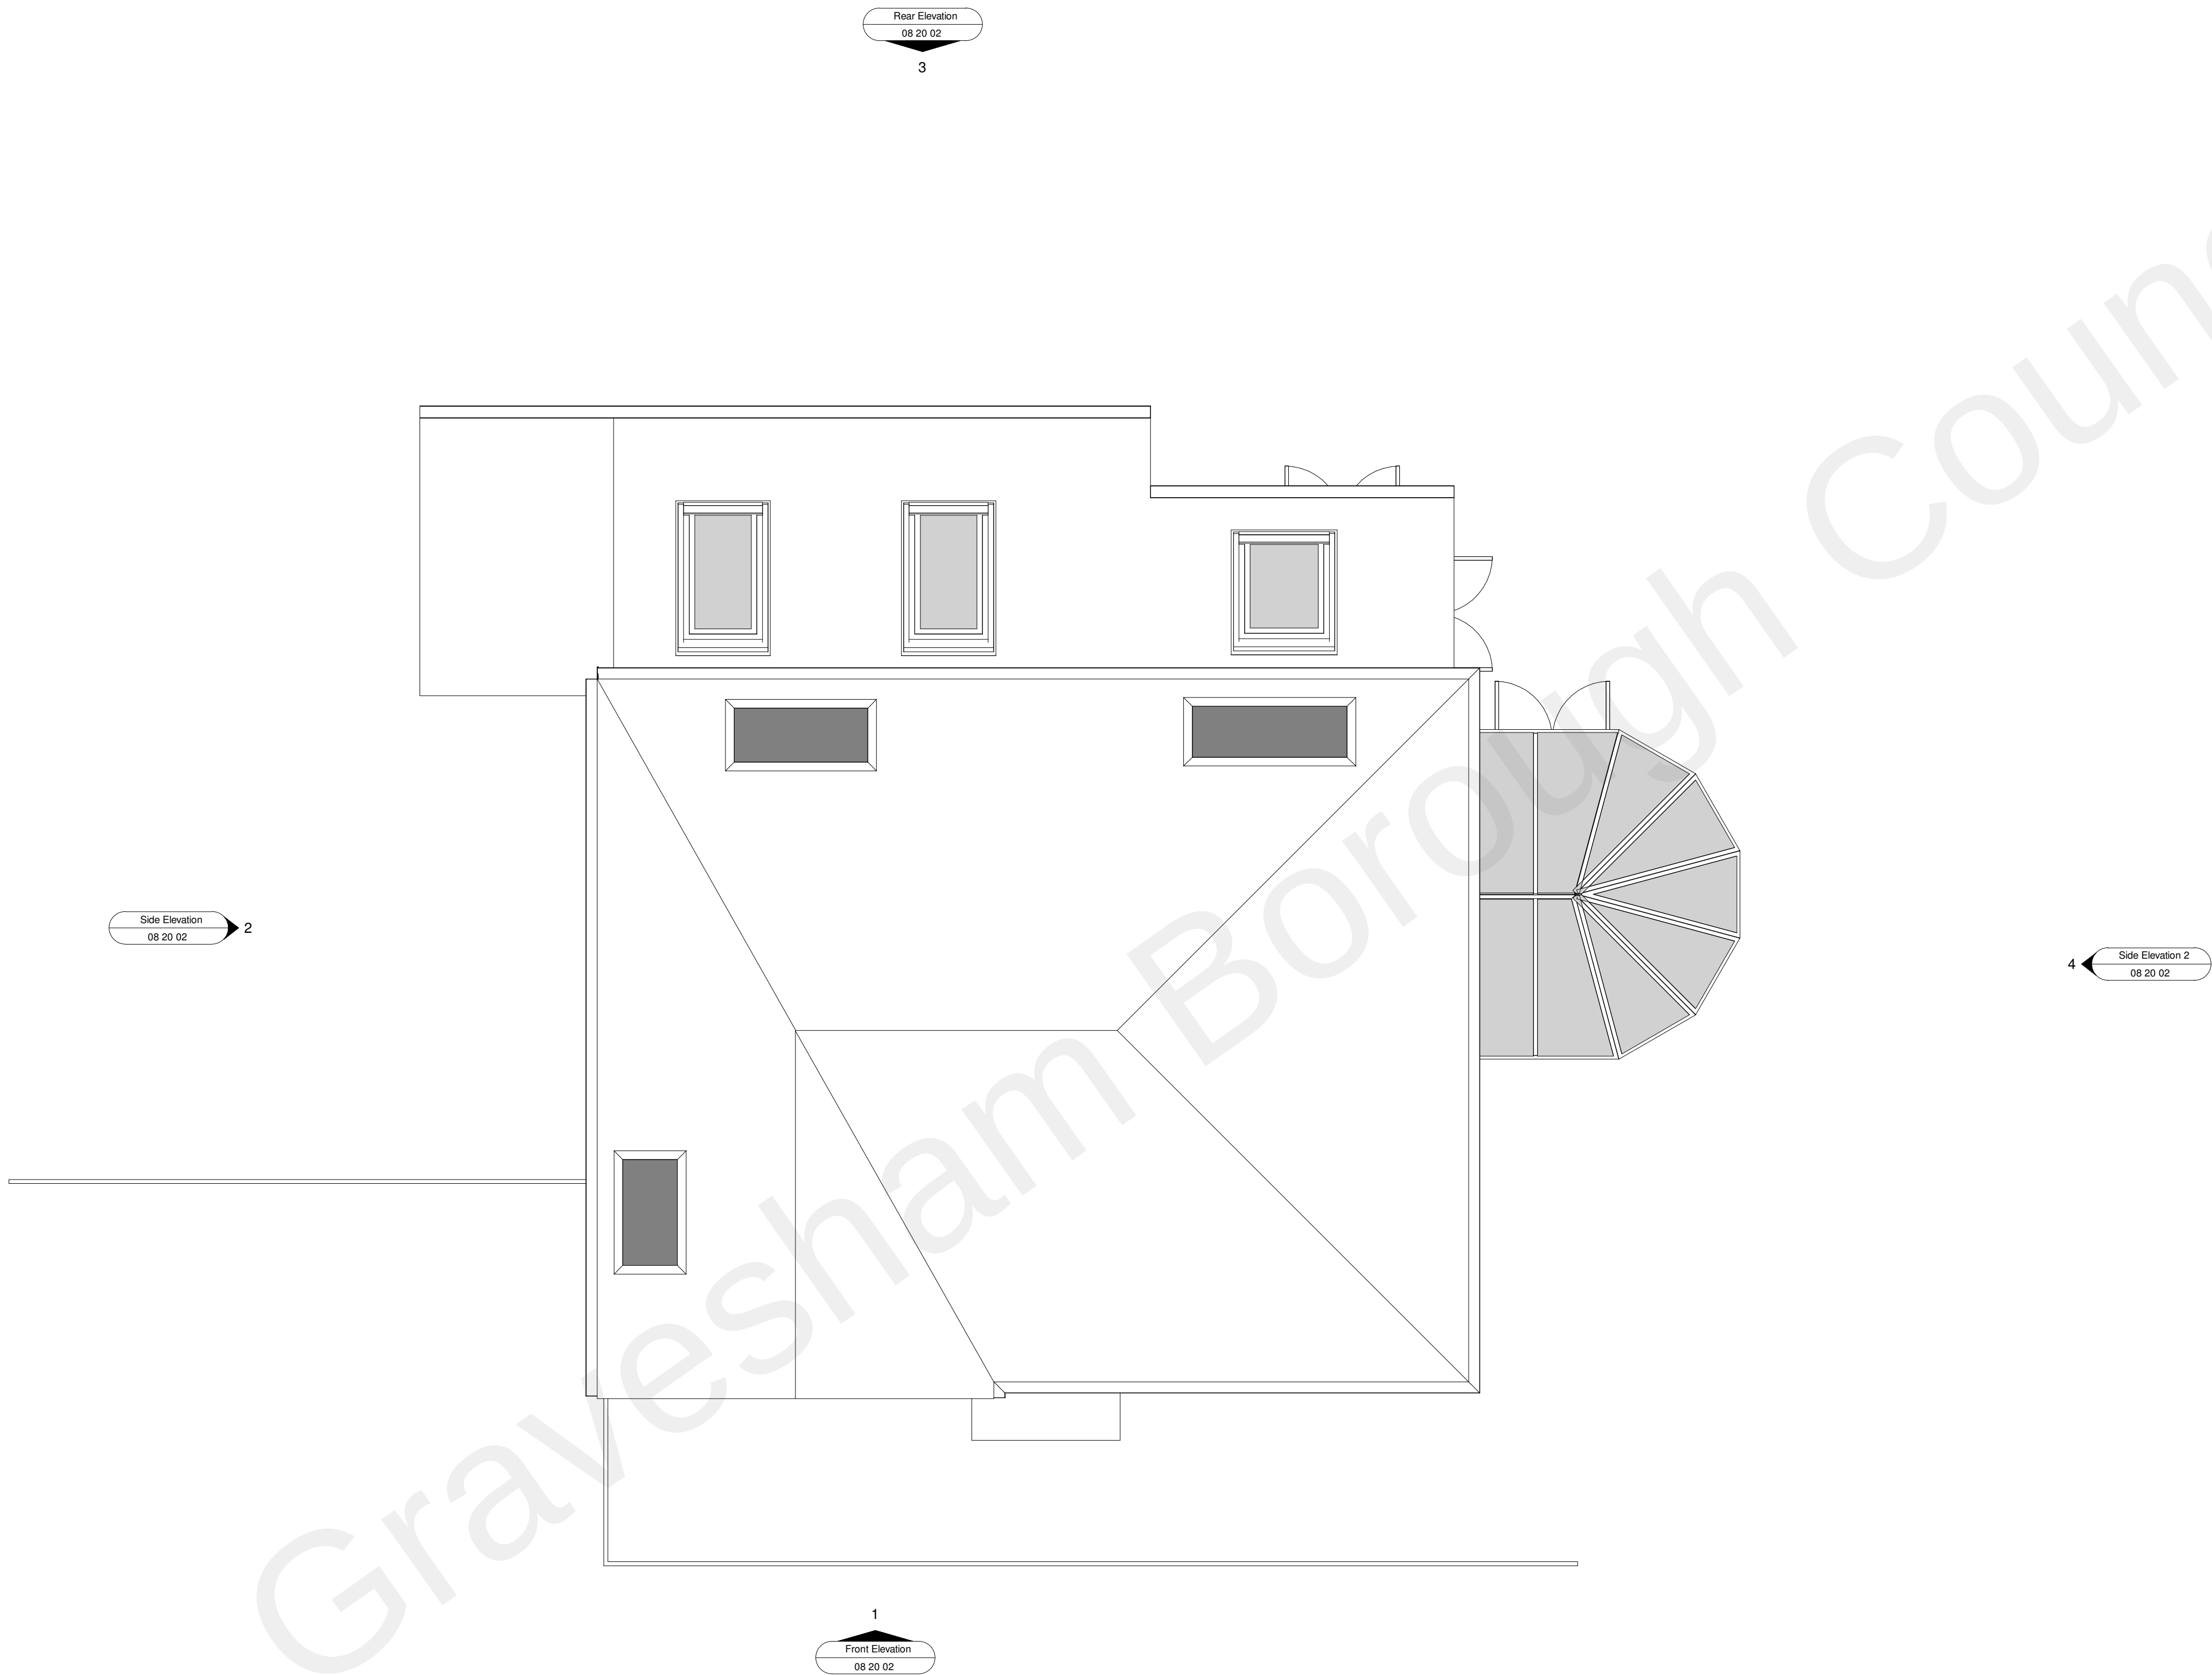

Revision	Description	Date
000	Issued for Planning	09/08/2022

SK ARCHITECTURE		
-----------------	--	--

Client	Mr and Mrs West	
--------	-----------------	--

Project	Cherry Hay, Meopham	
---------	---------------------	--

Drawing	Roof Plan as Existing	
---------	-----------------------	--

Scale	Date
1 : 50 @ A1	09/08/2022

Project No.	Drawing No.	Revision
126	SKA CH 08 20 01	D00