
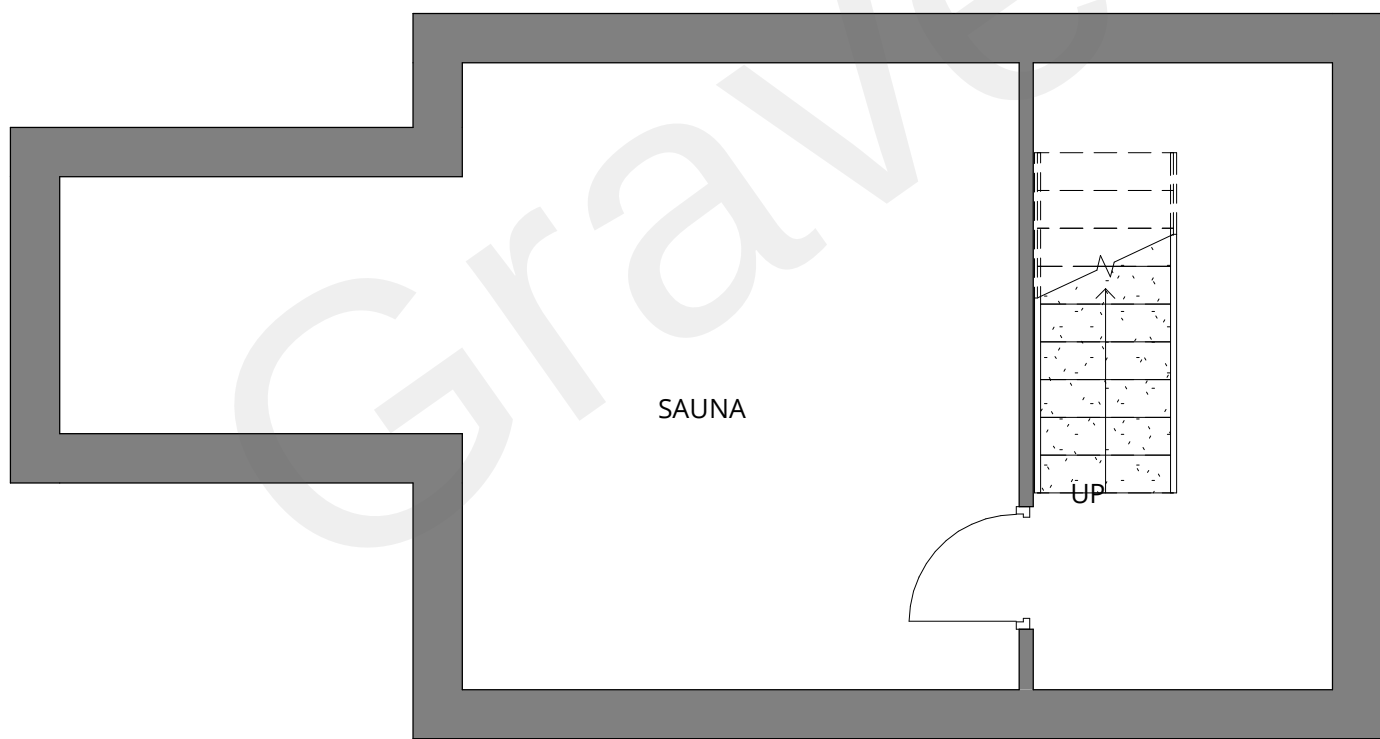
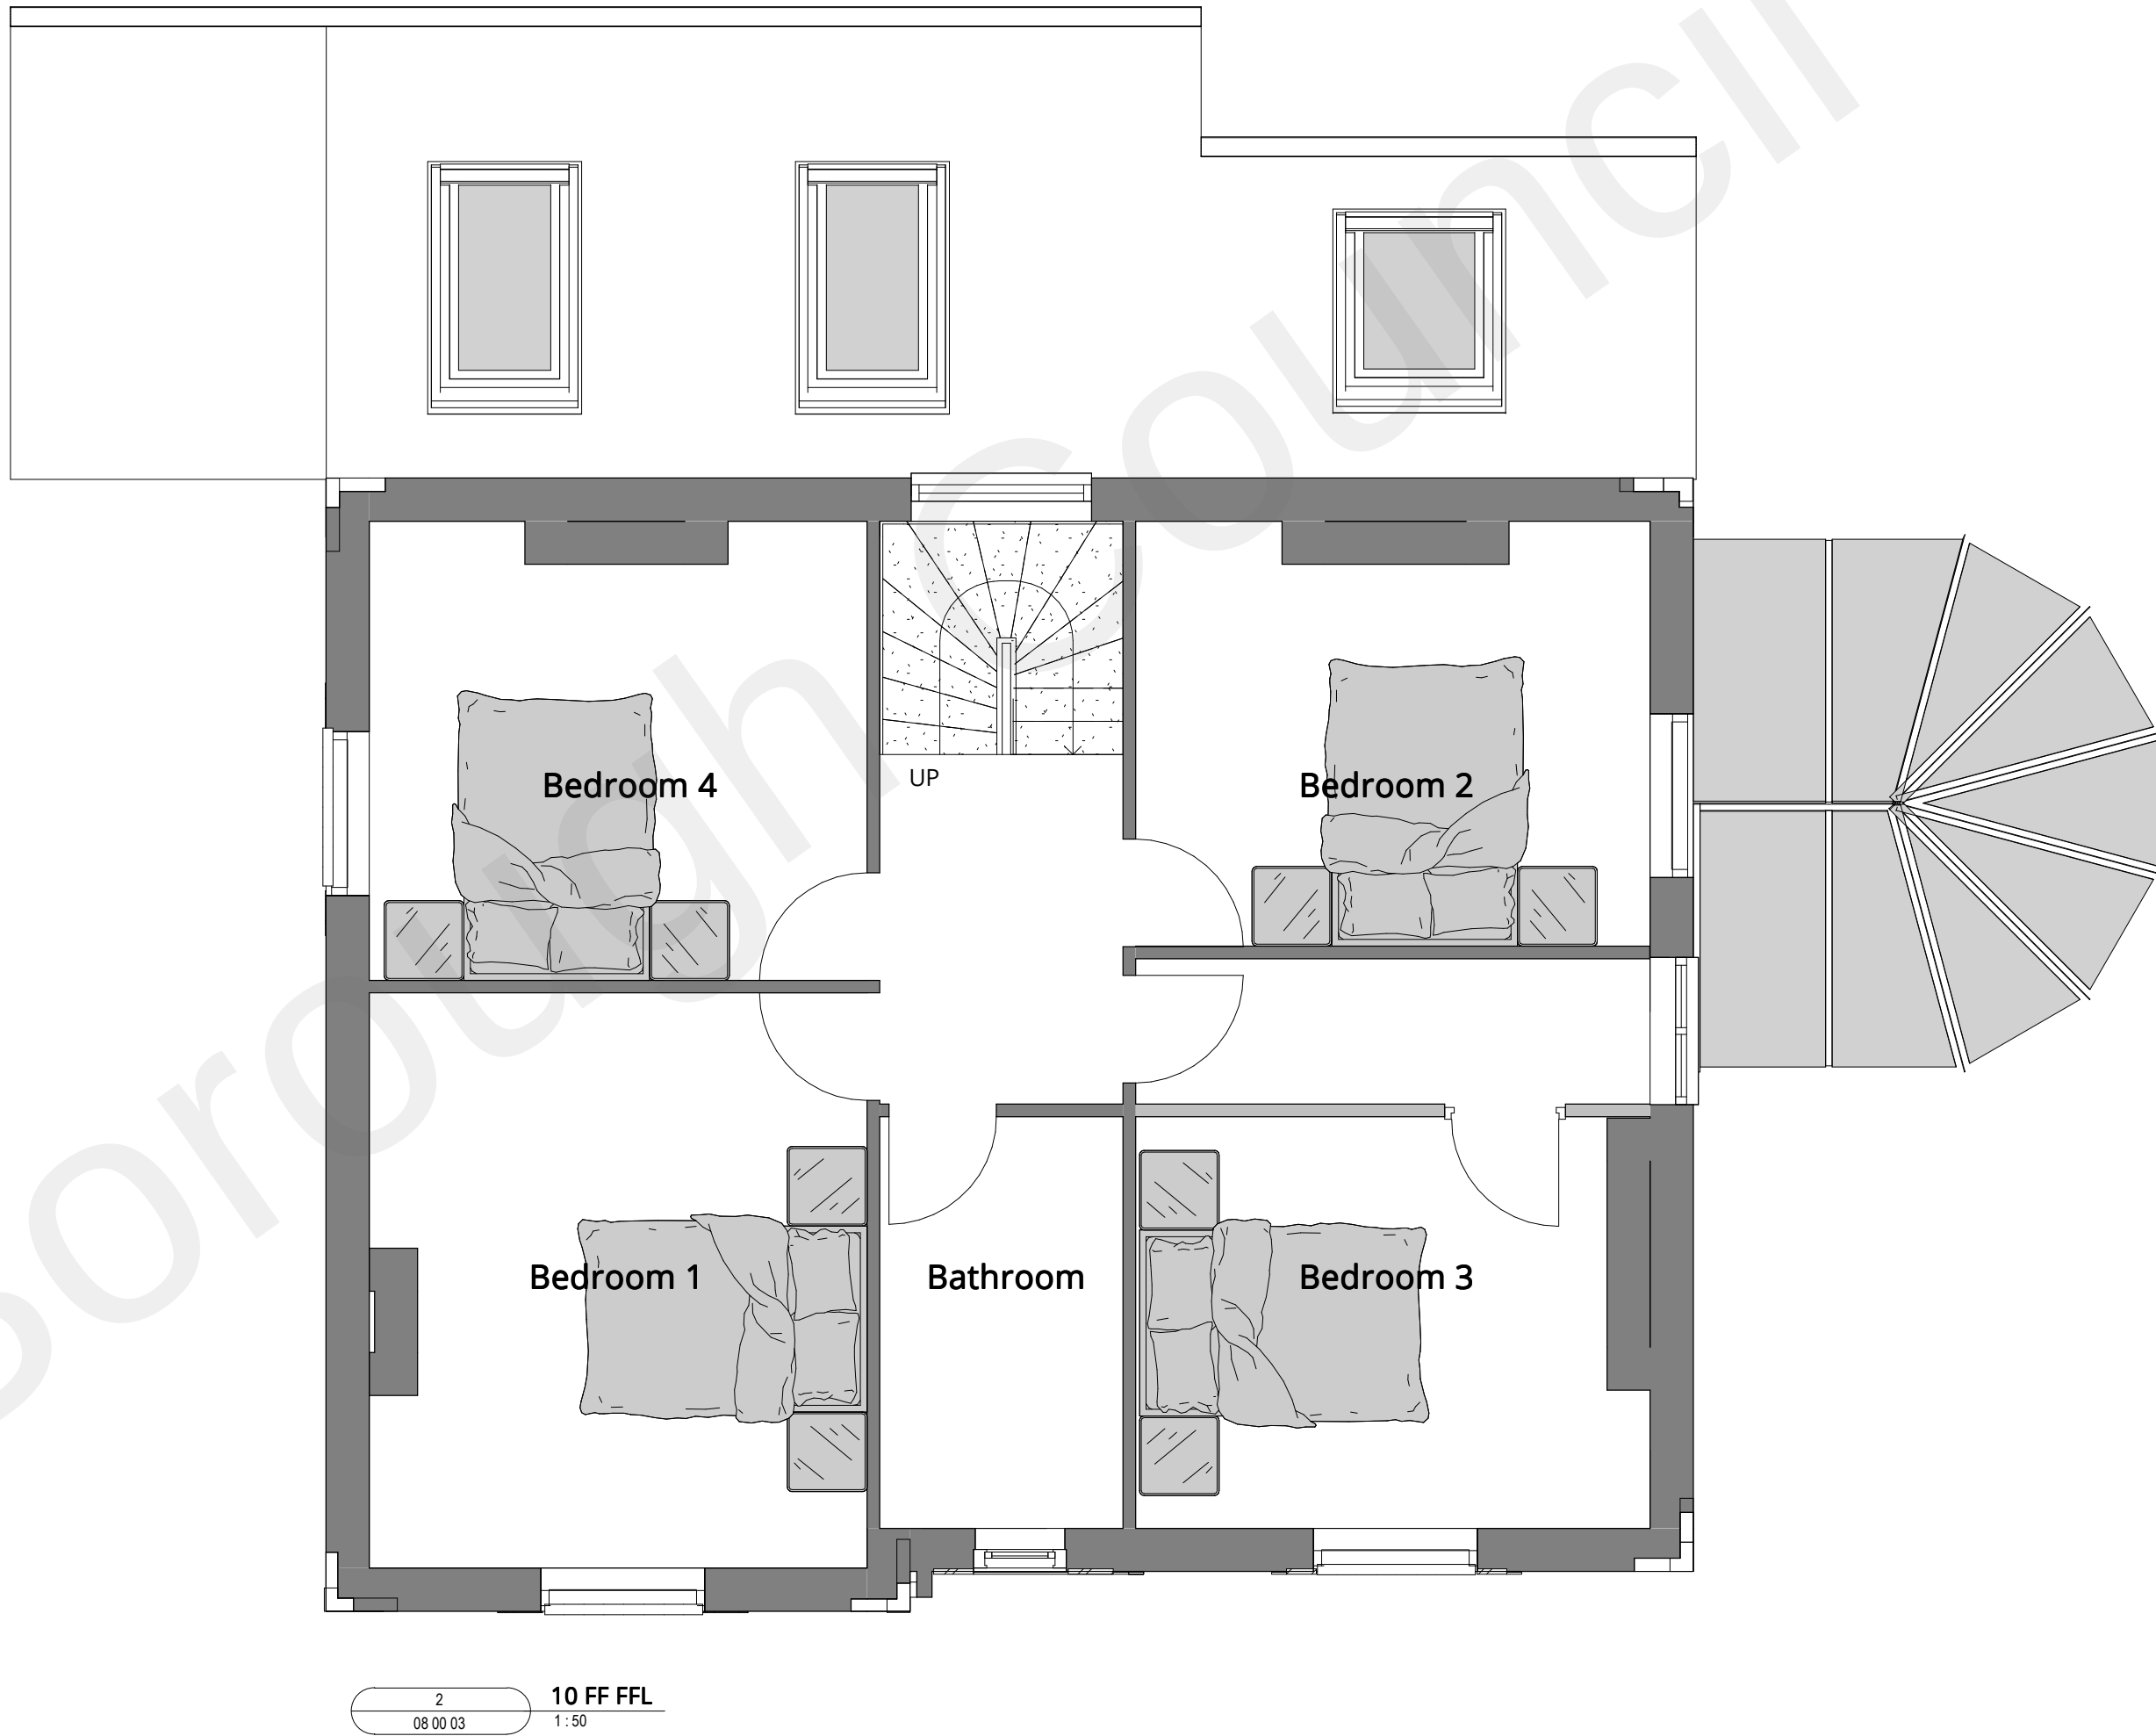


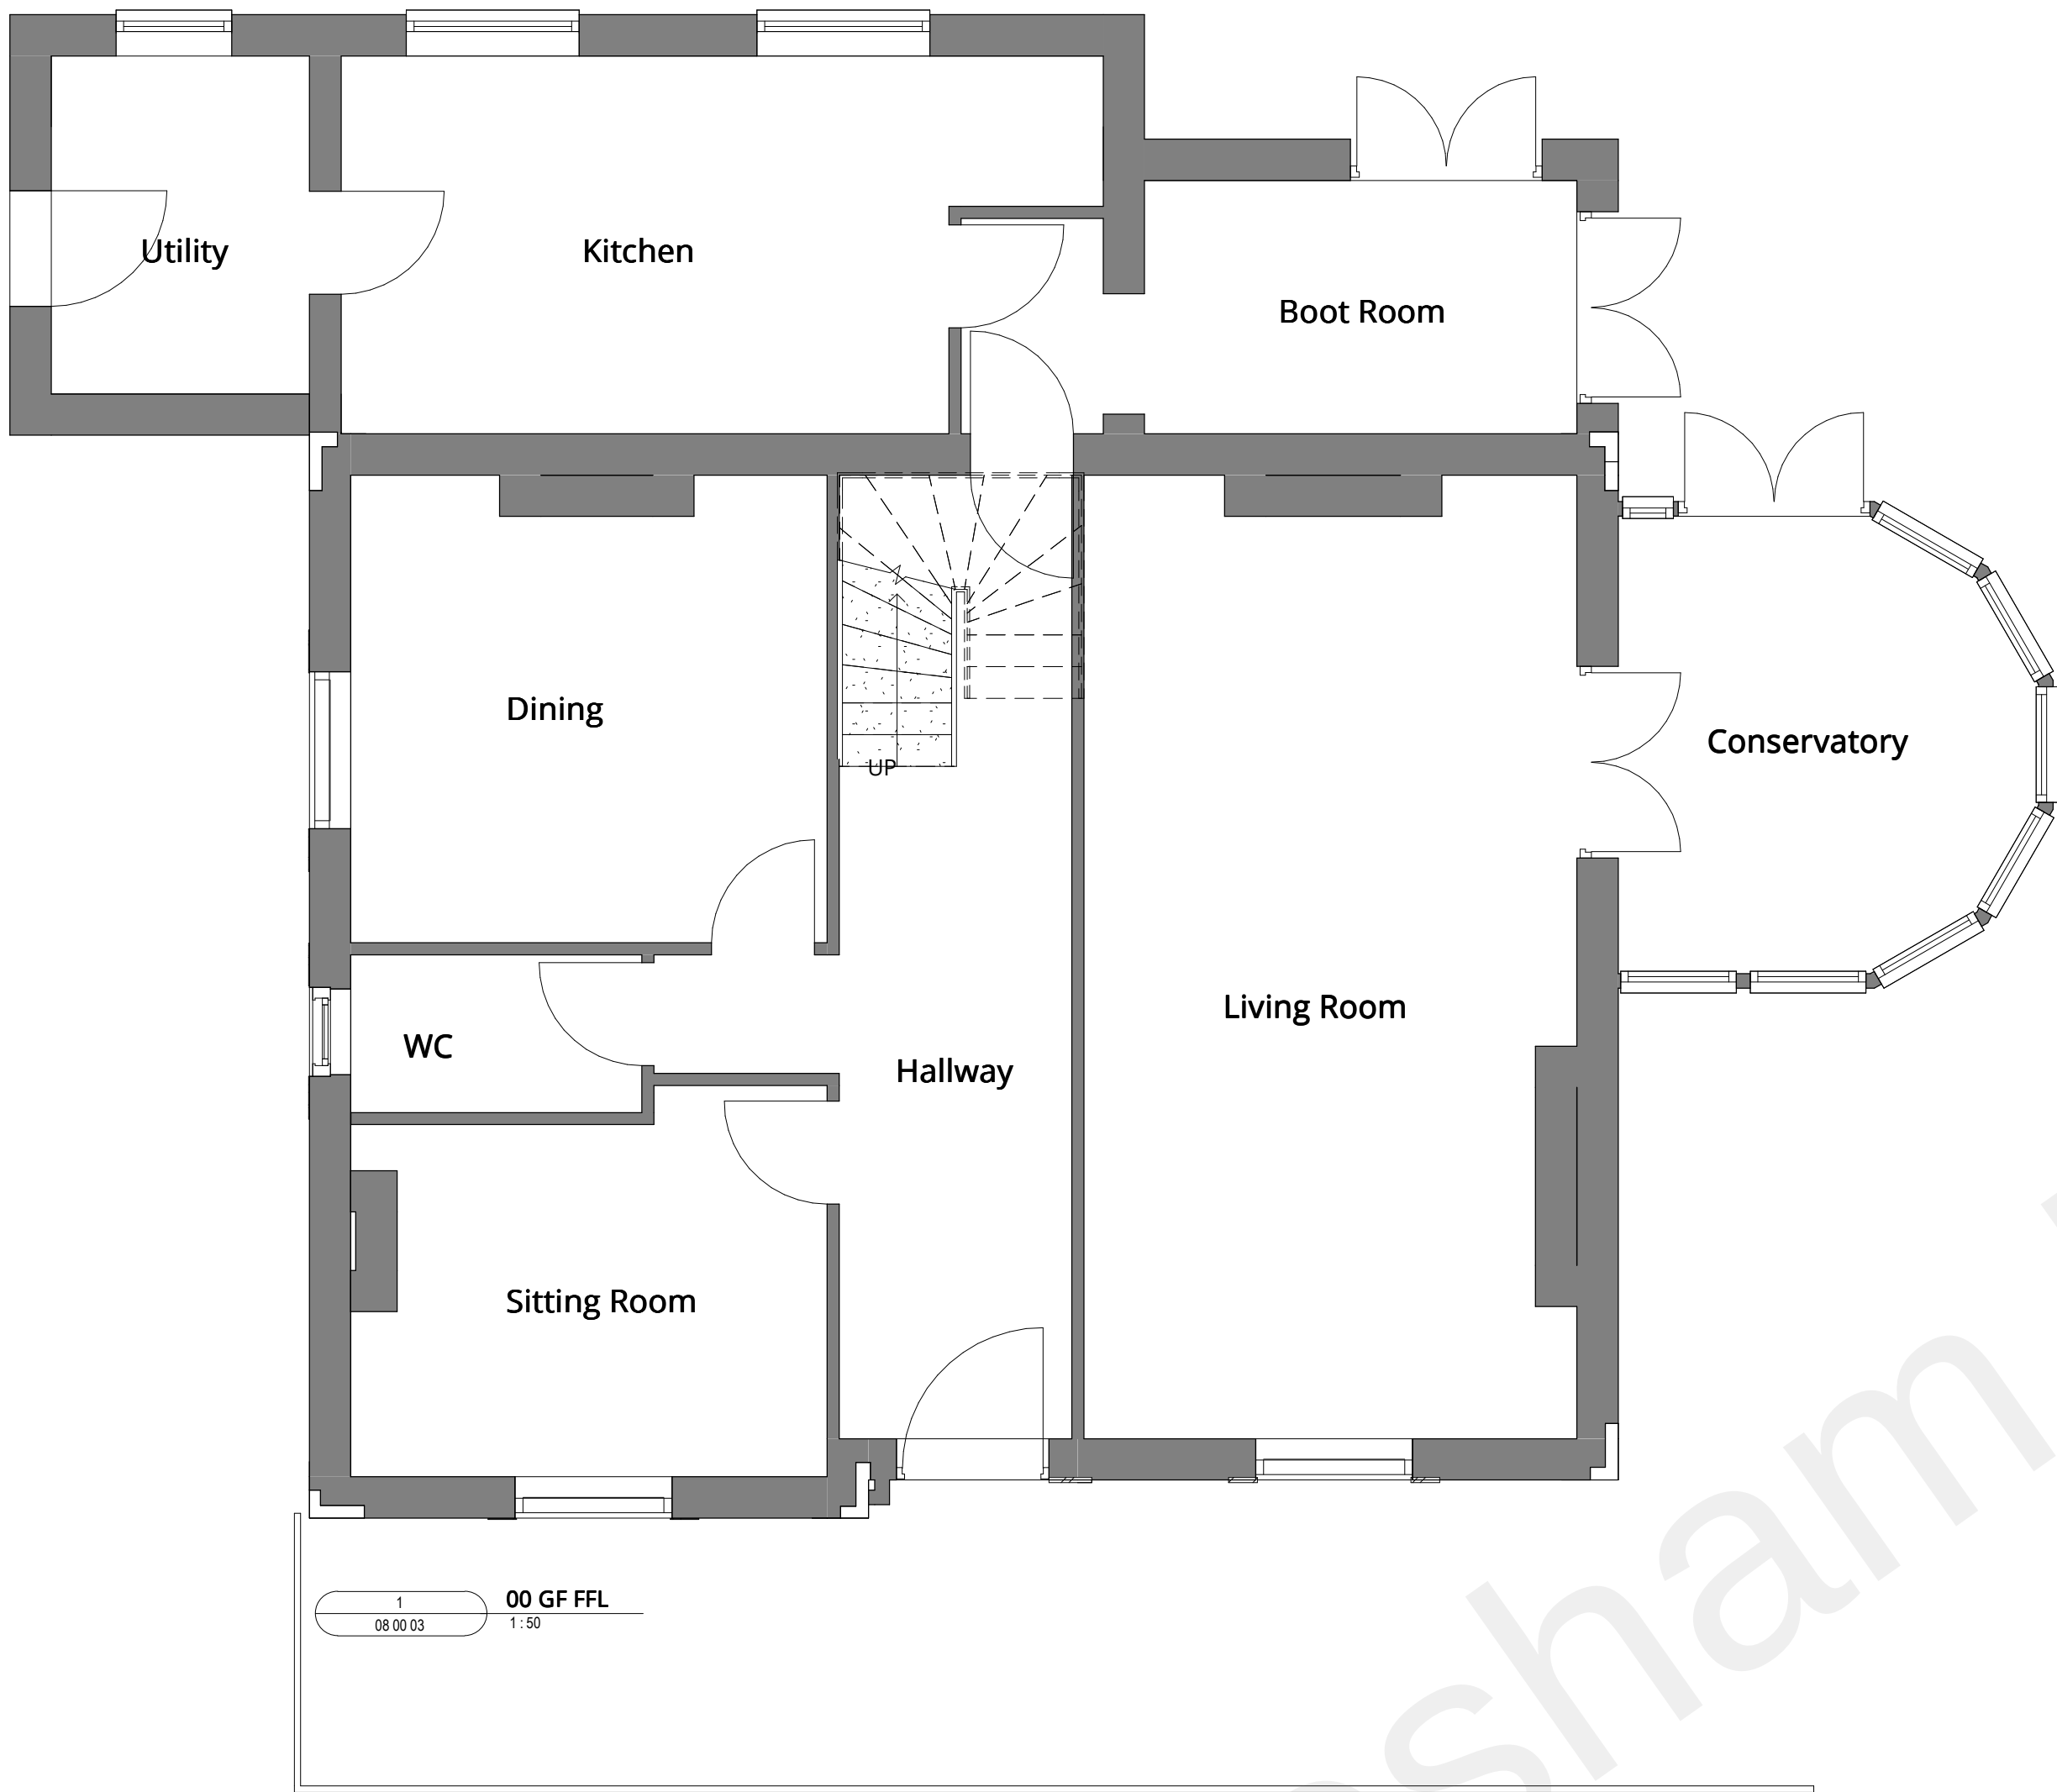

SCALE 1:100
SCALE 1:1

0m 1m 2m 4m 6m 8m 10m
0mm 10mm 20mm 40mm 60mm 80mm 100mm

PLANNING

Revision	Description	Date
D00	Issued for Planning	09/08/2022

SK ARCHITECTURE		
Client		
Mr and Mrs West		
Project		
Cherry Hay, Meopham		
Drawing		
Floor Plans as Existing		
Scale		
1:50 @ A1		
Date		
09/08/2022		
Project No.	Drawing No.	Revision
126	SKA CH 08 00 03	D00