
 
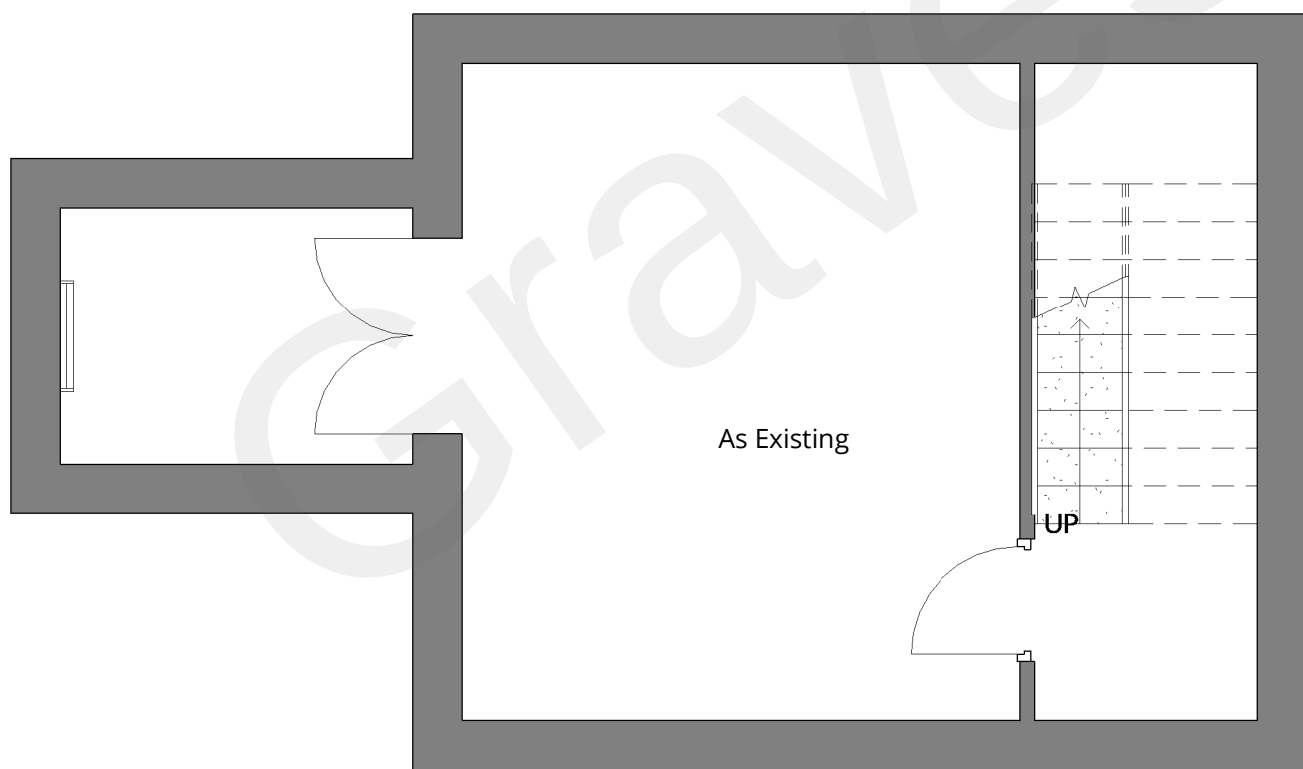


Proposed extension equates to less than 1/3rd of the area of the original dwelling.

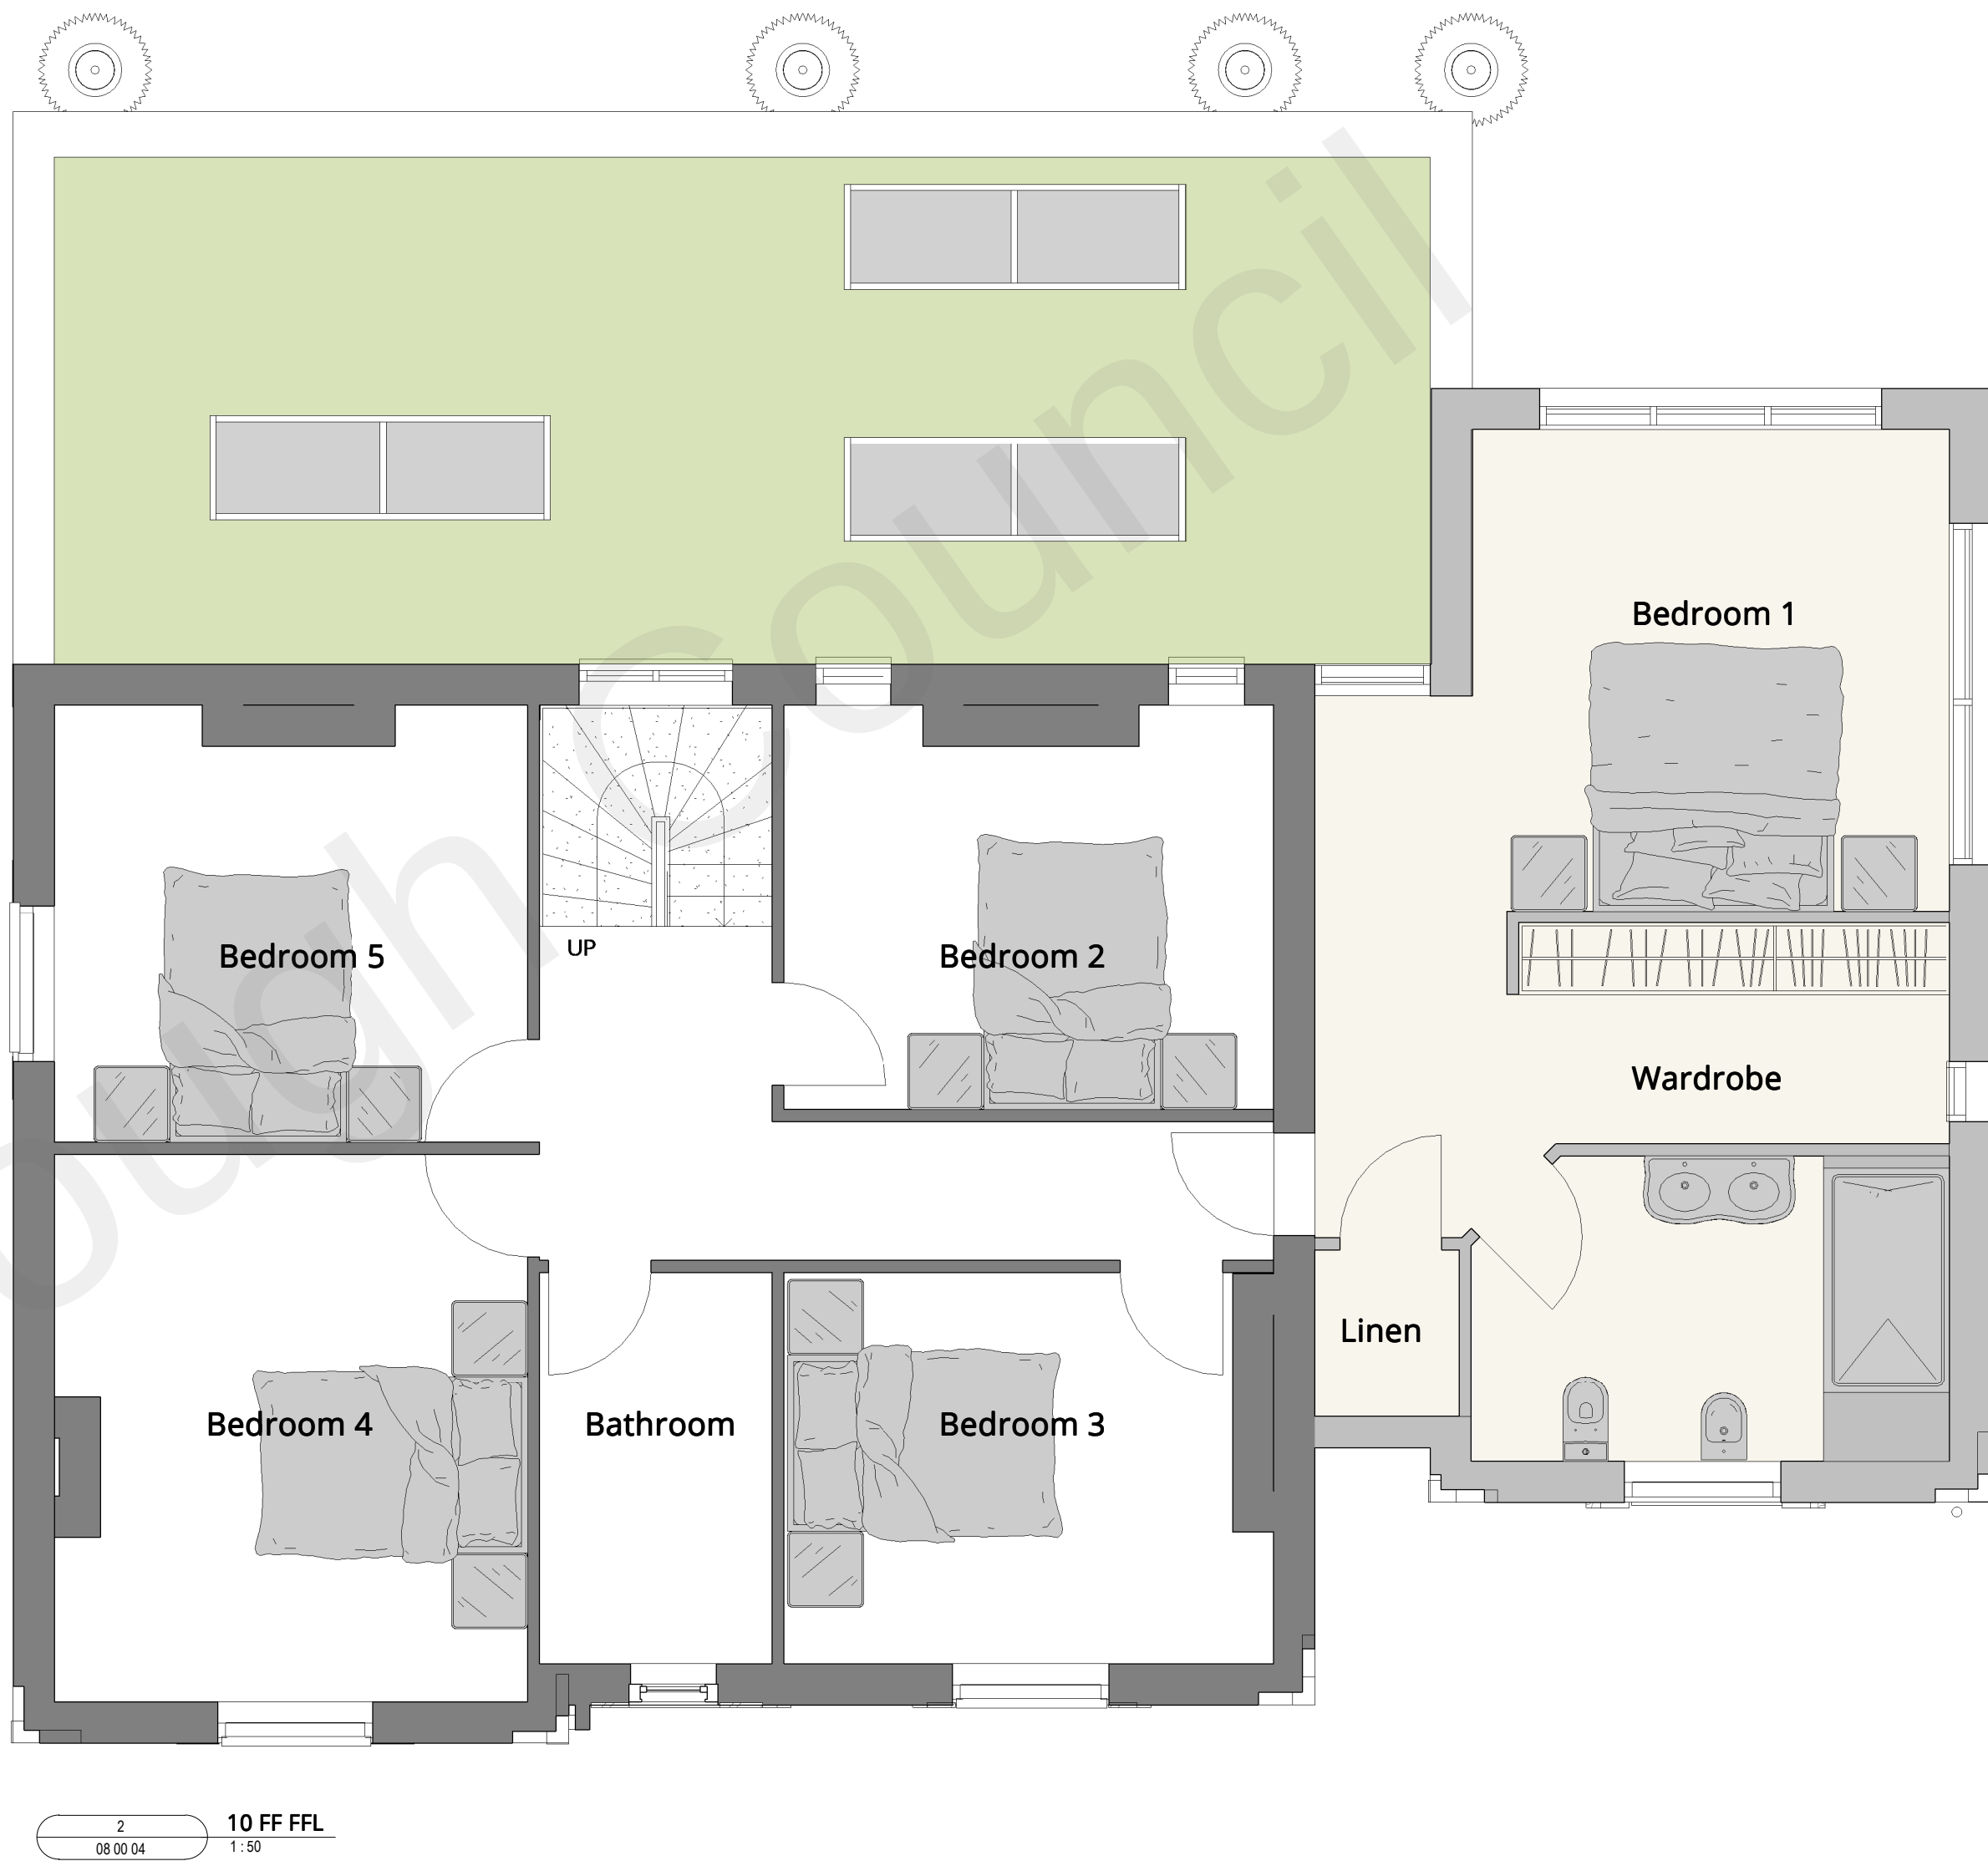

PLANNING

Revision	Description	Date
D03	Issued for Comment	27/10/2022

SK ARCHITECTURE

Client
Mr and Mrs West

Project
Cherry Hay, Meopham

Drawing
Floor Plans as Proposed

Scale
1 : 50 @ A1

Project No. 126	Drawing No. SKA CH 08 00 04	Revision D03
---------------------------	---------------------------------------	------------------------