


Proposed extension equates to less than 1/3rd of the area of the original dwelling.

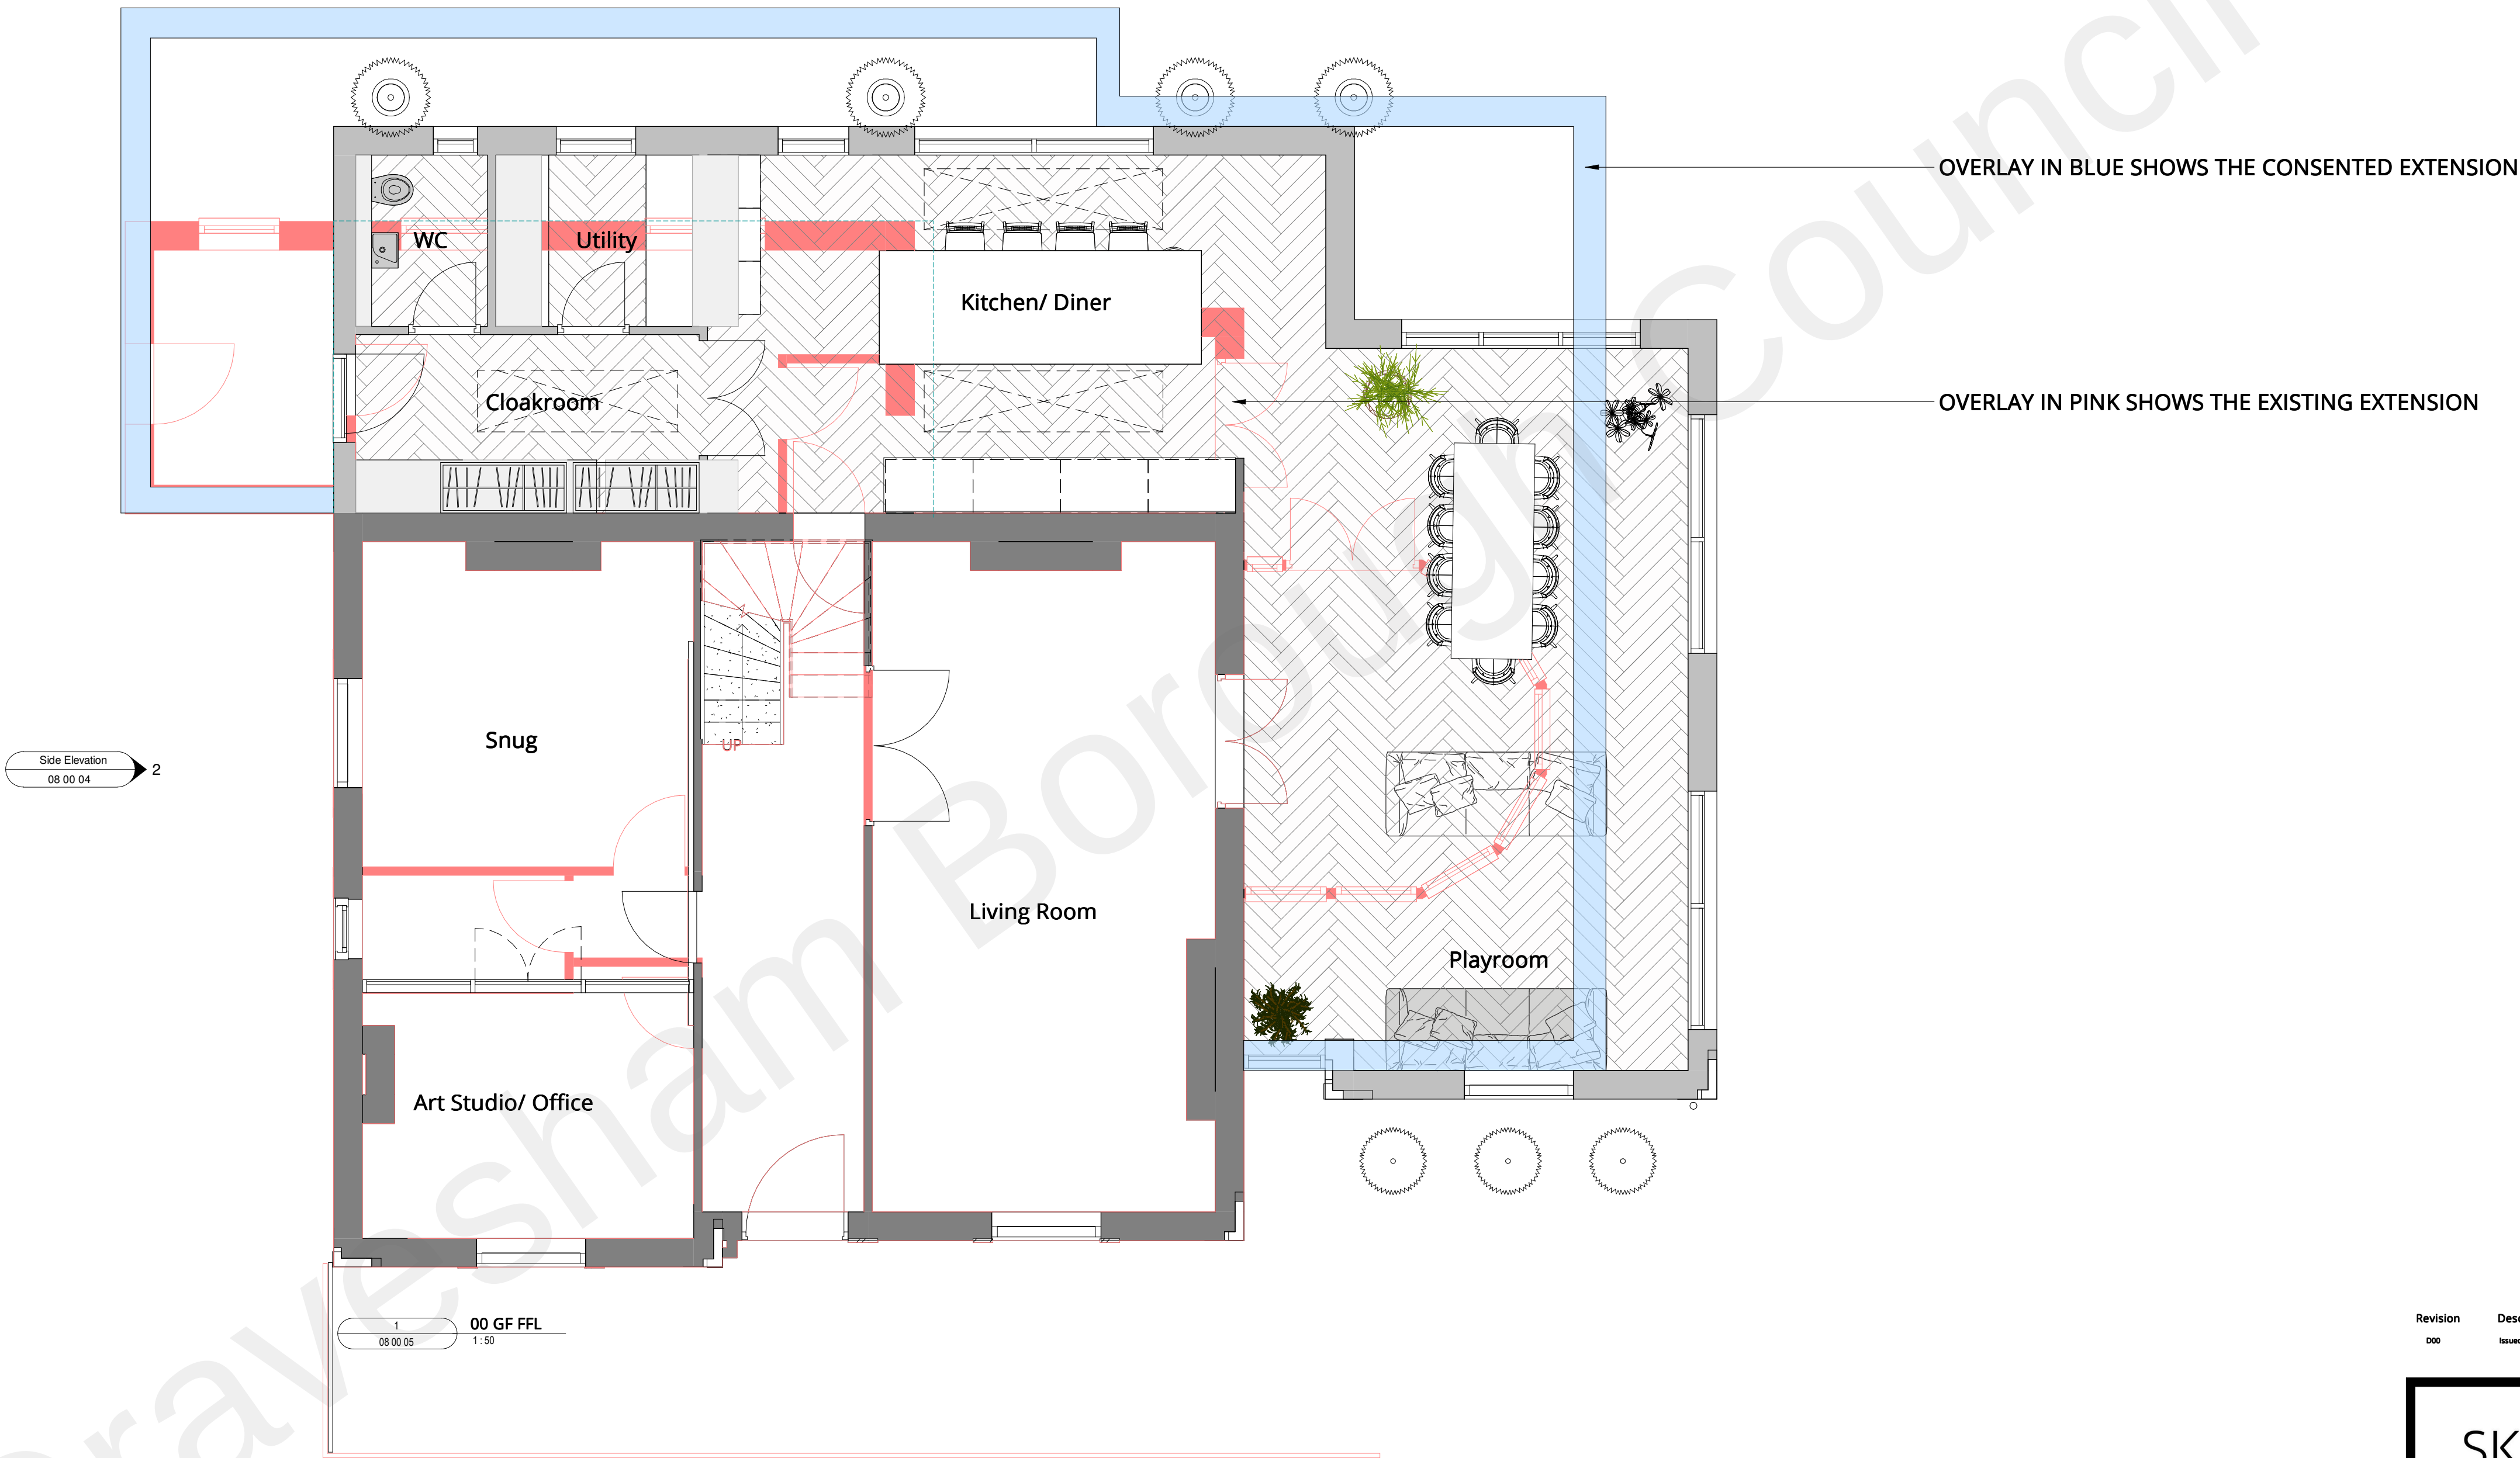

Revision	Description	Date
000	Issued for Comment	27/09/2022

SK ARCHITECTURE		
Client	Mr and Mrs West	
Project	Cherry Hay, Meopham	
Drawing	Floor Plan Overlay	
Scale	1:50 @ A1	
Date	27/09/2022	
Project No.	Drawing No.	Revision
126	SKA CH 08 00 05	D00