

GM20 4

G+M Motors 85 Milton Road Gravesend DA12 2PP


Proposed replacement building to provide Store, Valet Booth and Photo/Video Studio with staff flats over

RECEIVED

19 OCT 2021

Existing Site Plan

BPLAN

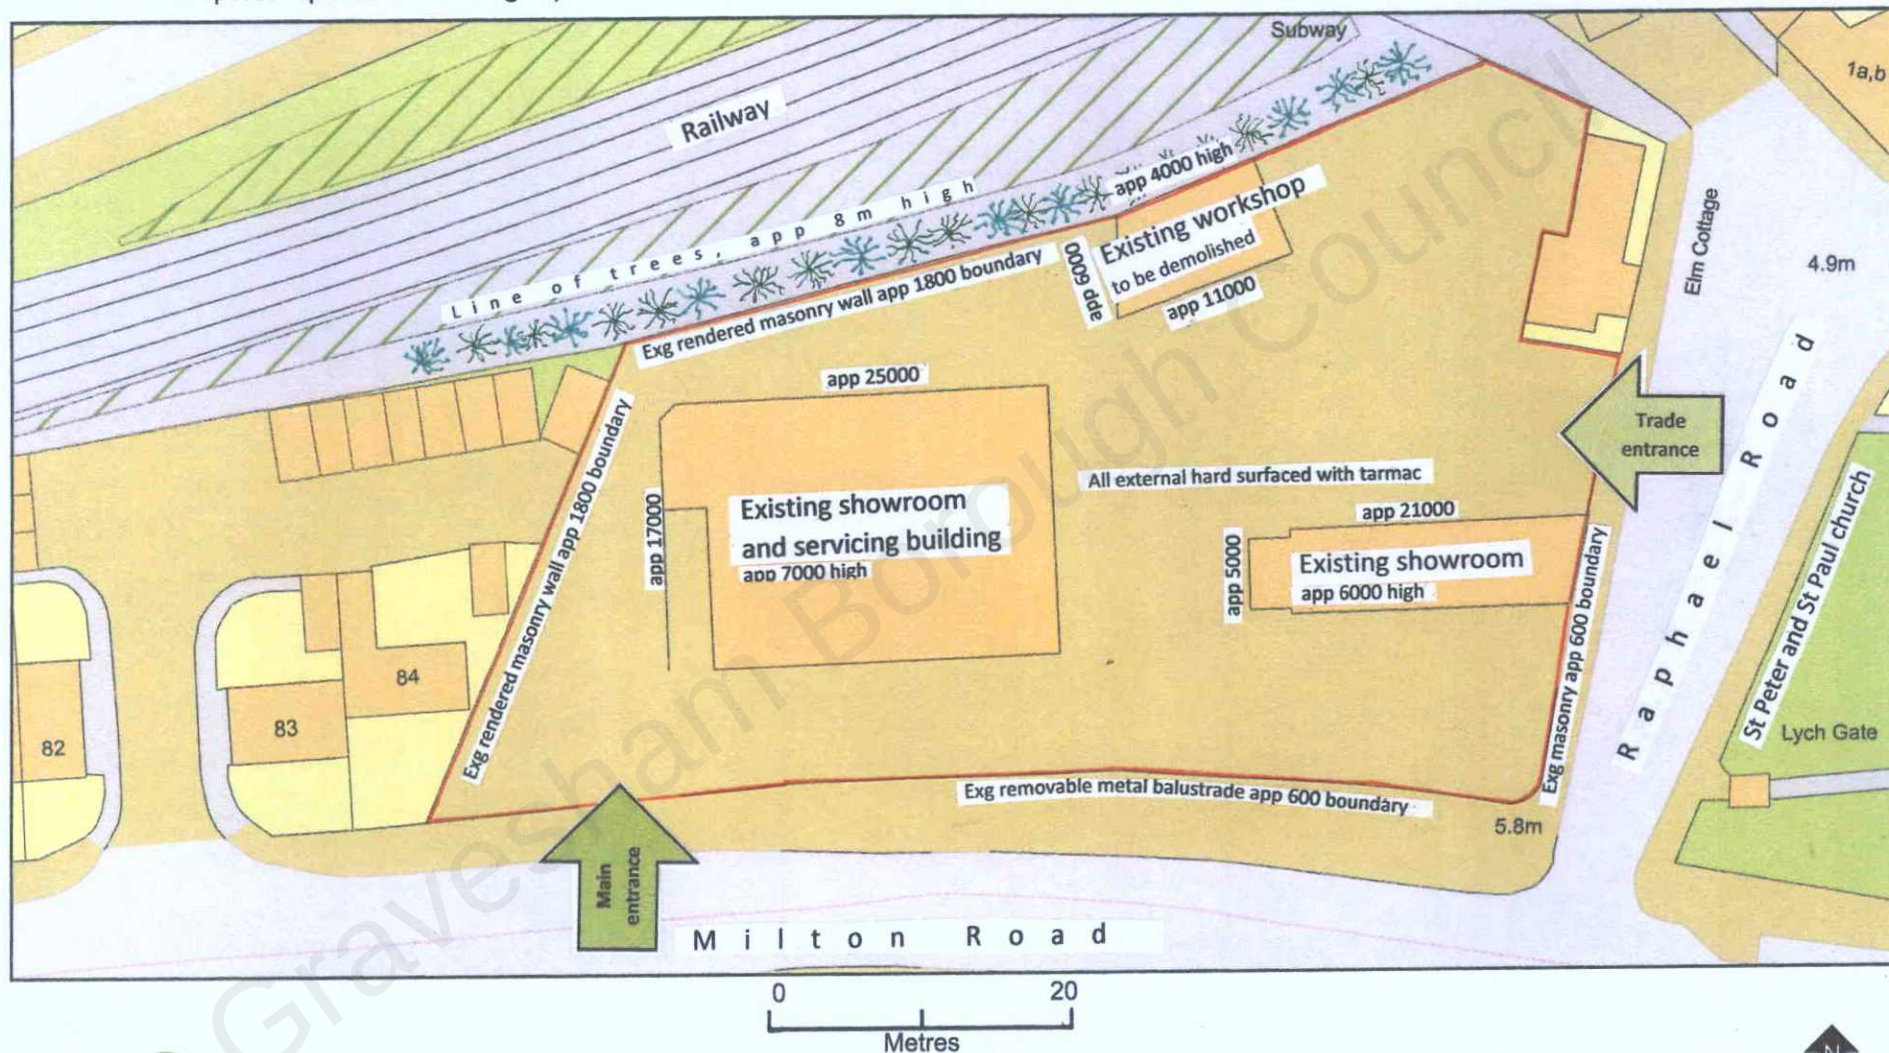

ReQuestaPlan

Plan Produced for: G+M Motors DA12 2PP

Date Produced: 30 Nov 2020

Plan Reference Number: TQRQM20335143138489

Scale: 1:500 @ A4

© Crown copyright and database rights 2019 OS 100042766