






EXISTING FRONT ELEVATION

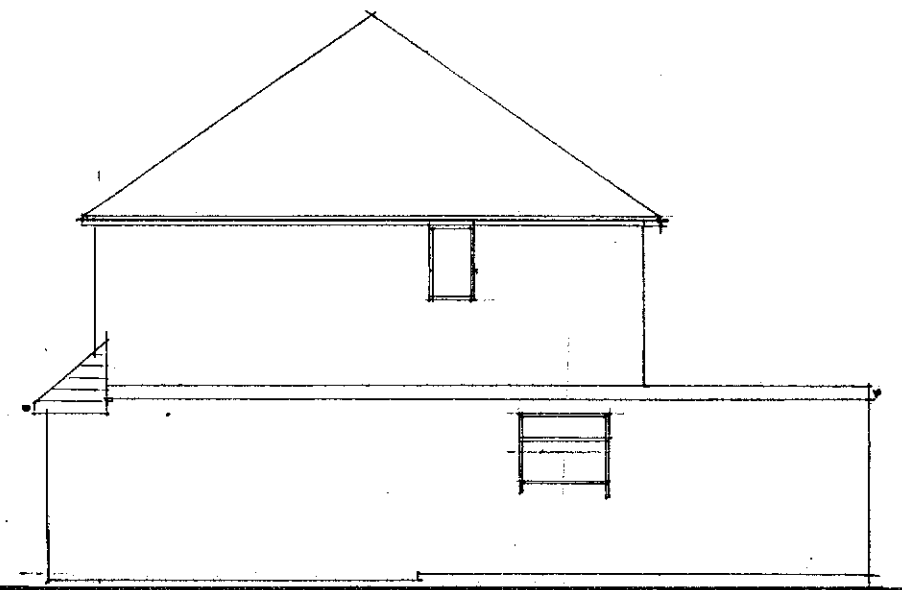


EXISTING SIDE ELEVATION

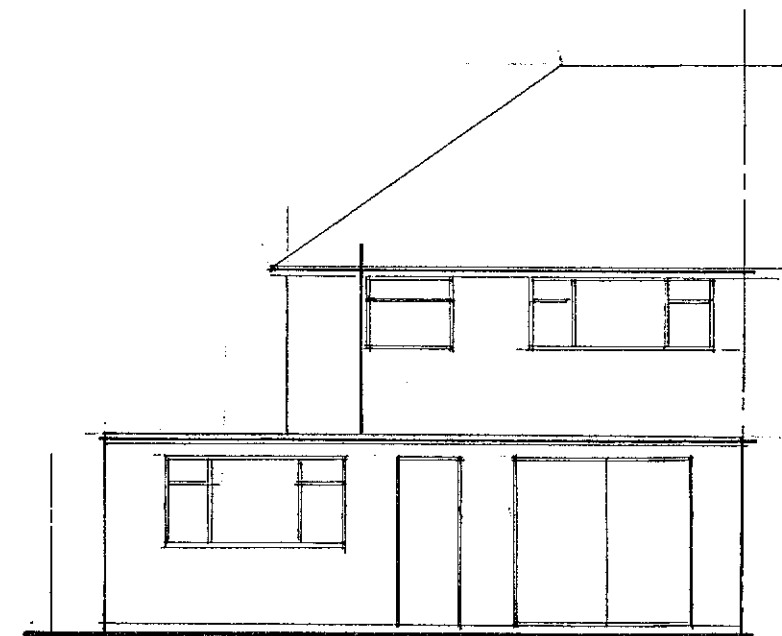


EXISTING REAR ELEVATION

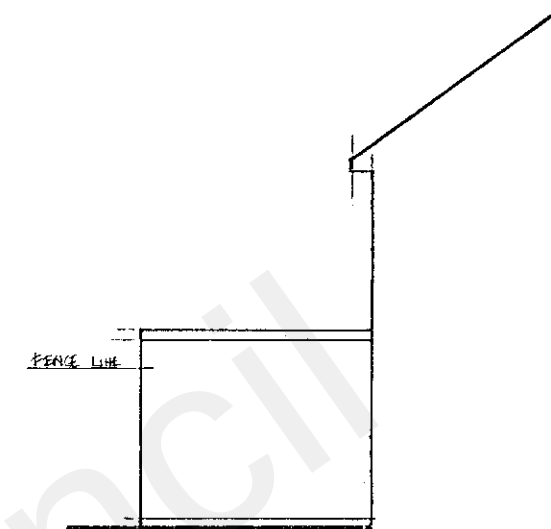

EXISTING SIDE ELEVATION

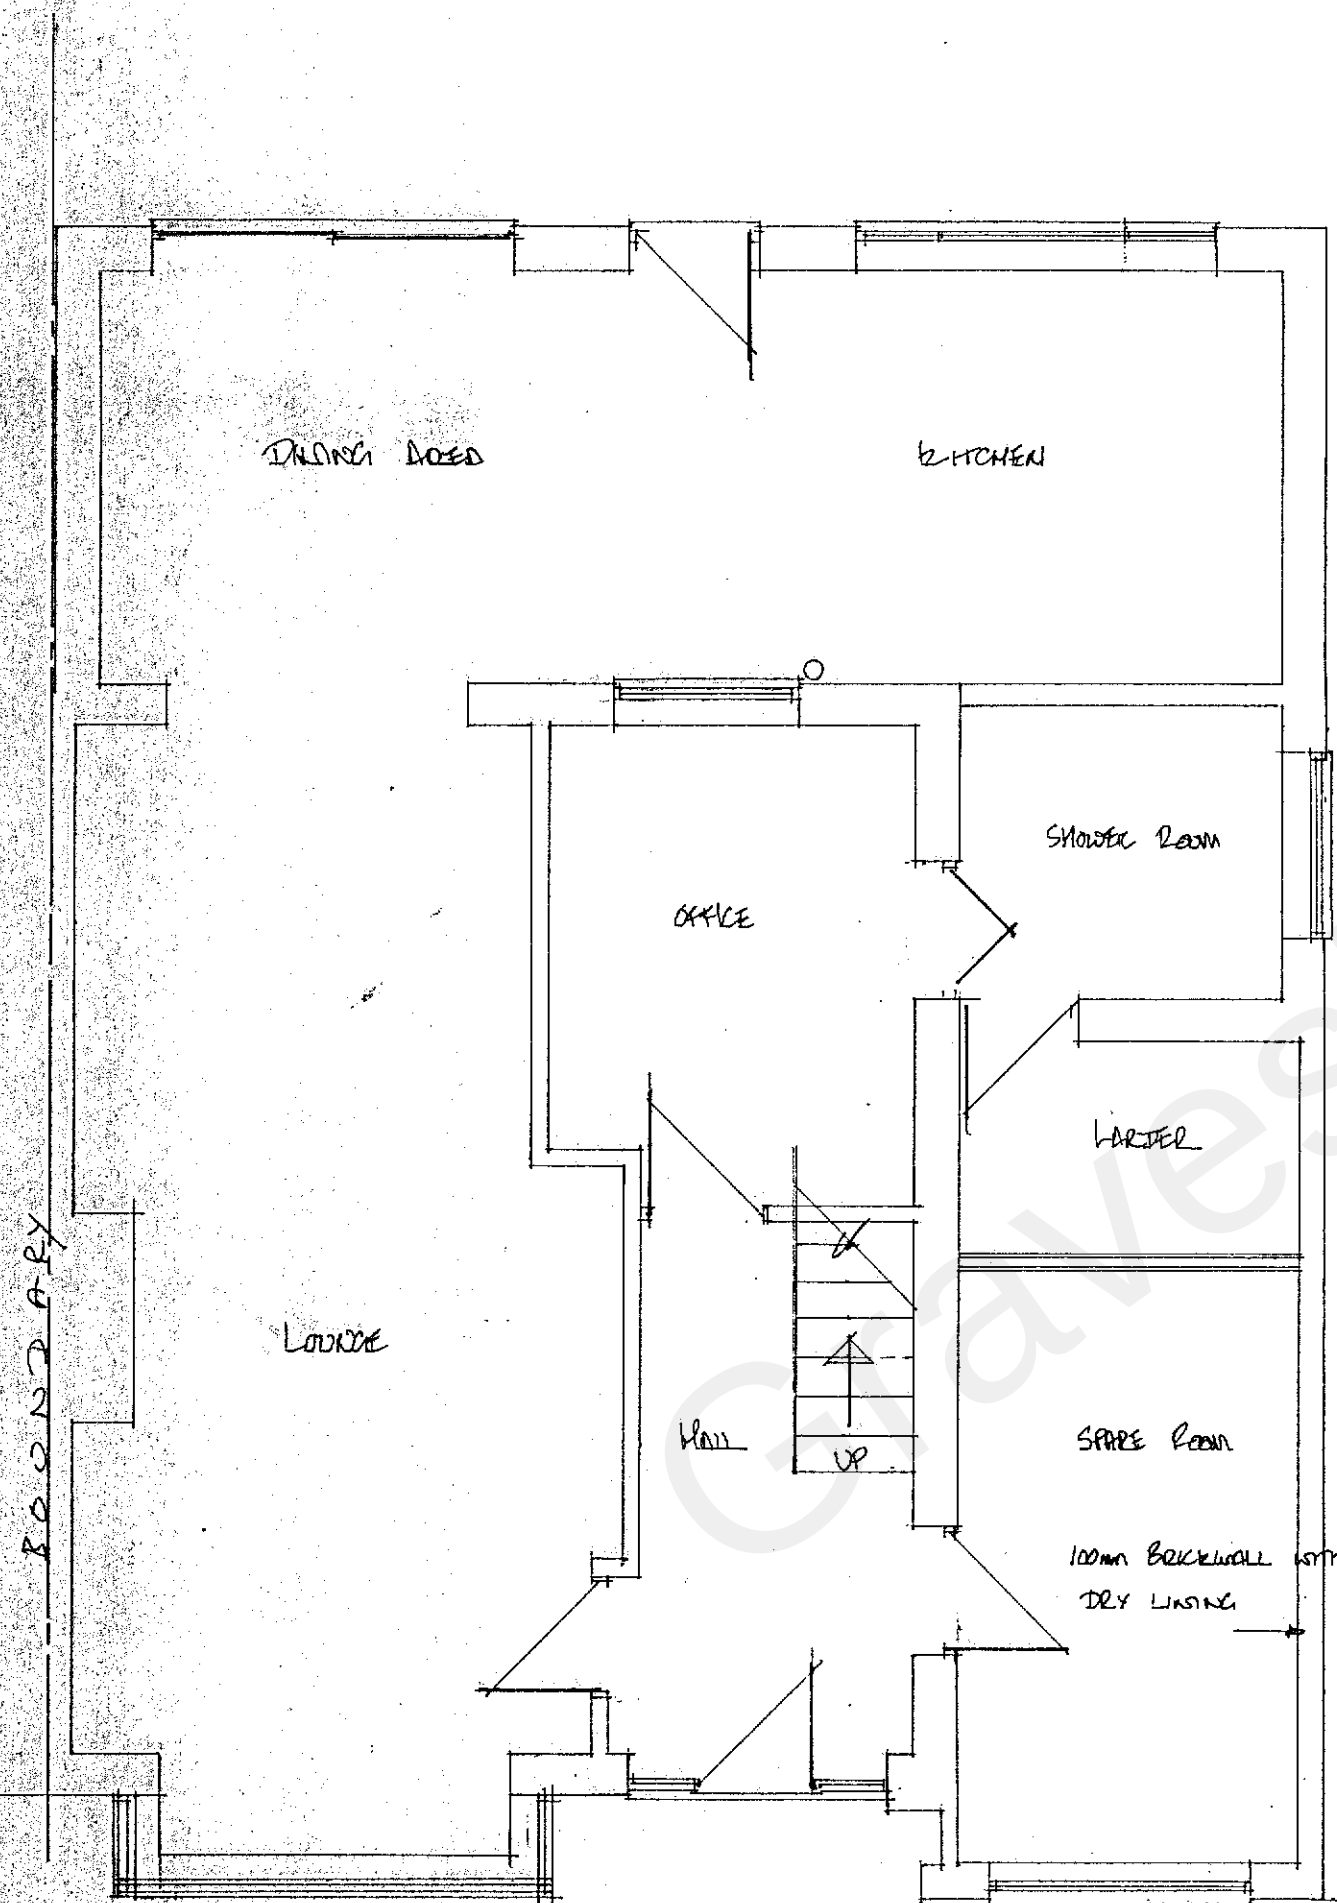

EXISTING GROUND FLOOR PLAN

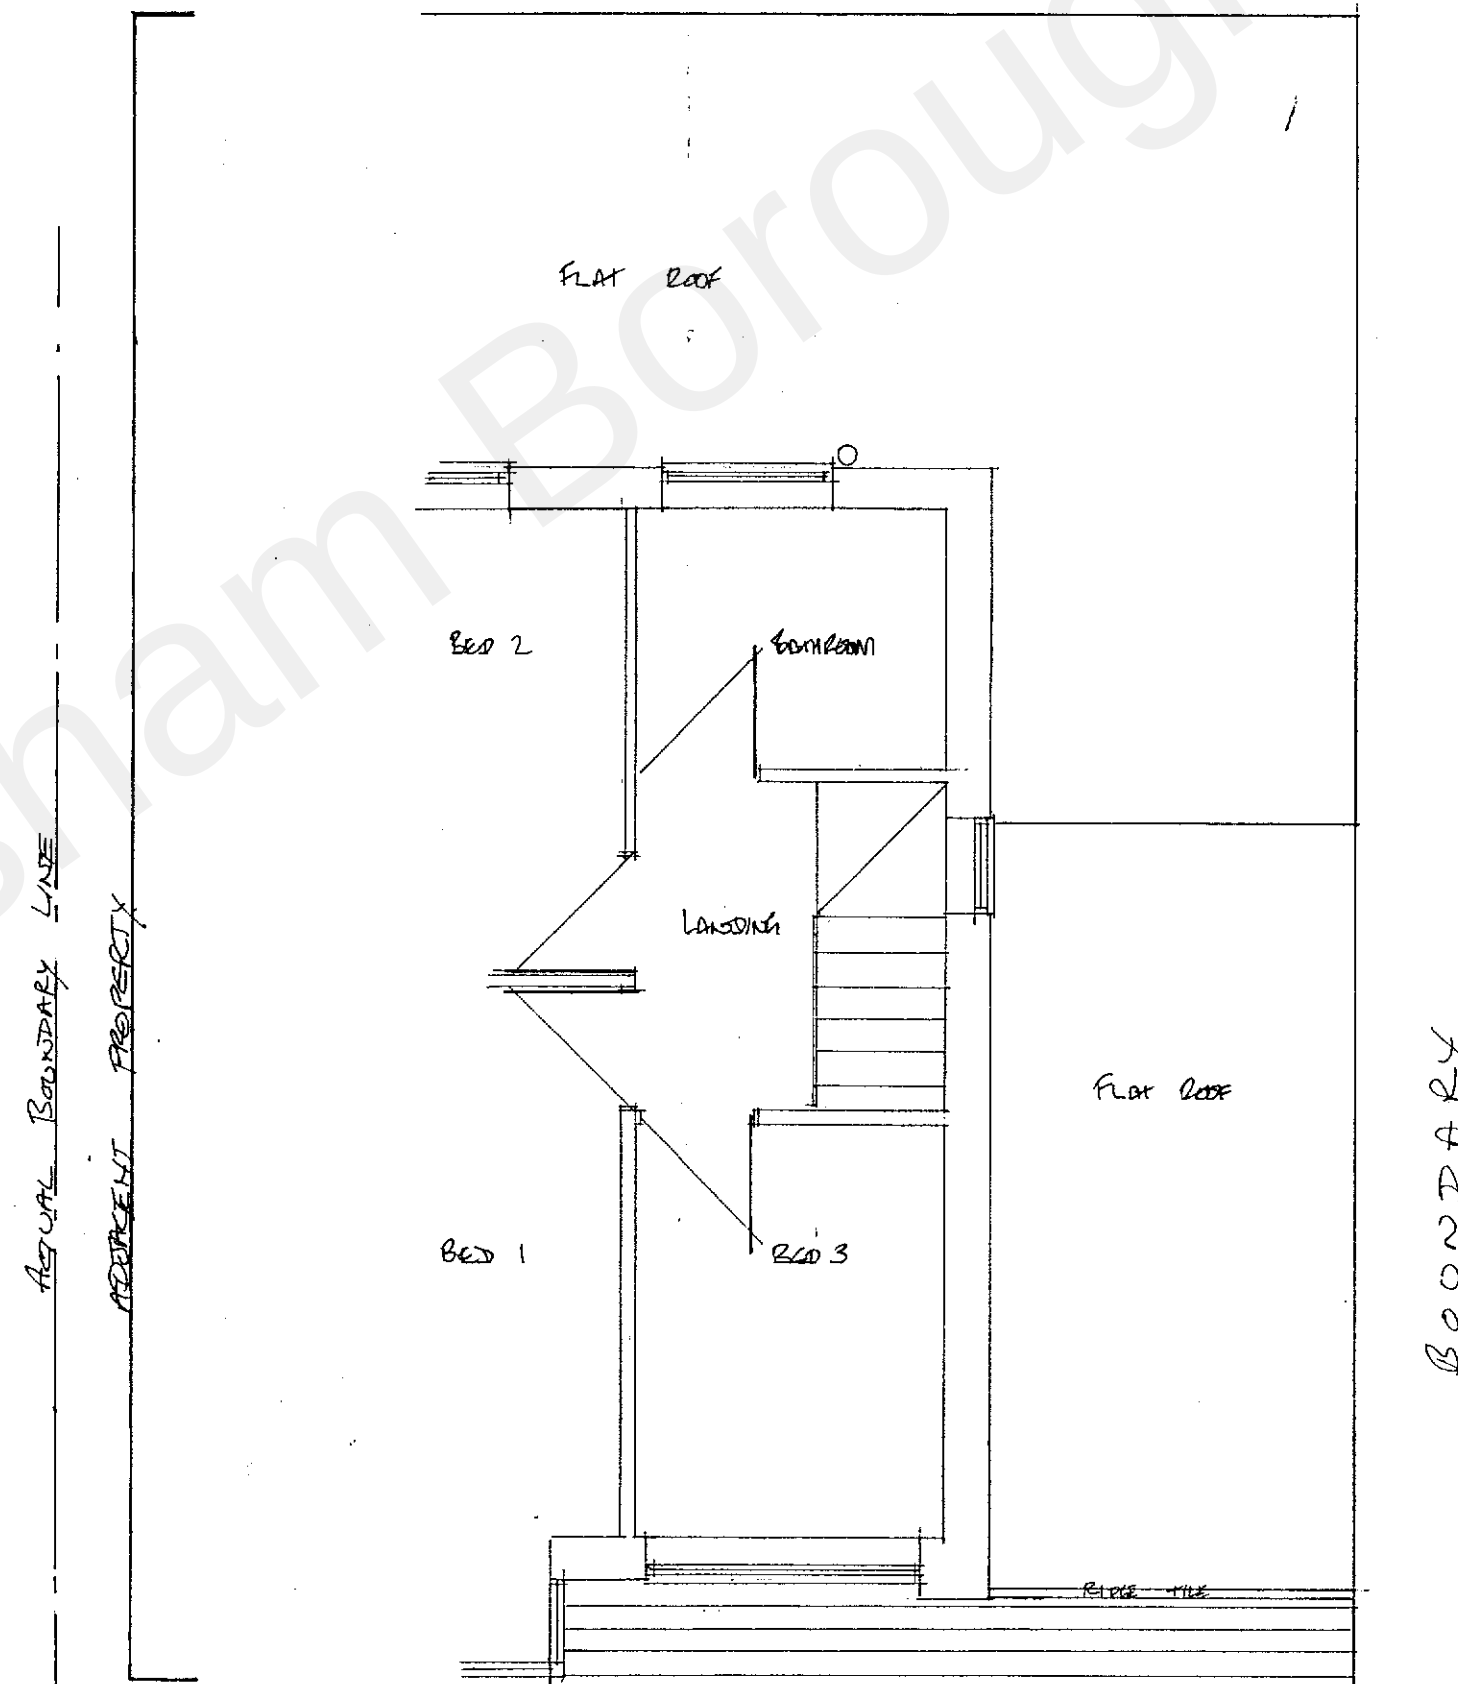


EXISTING FIRST FLOOR PLAN

20211284

RECEIVED
19 OCT 2021

EXPLAN

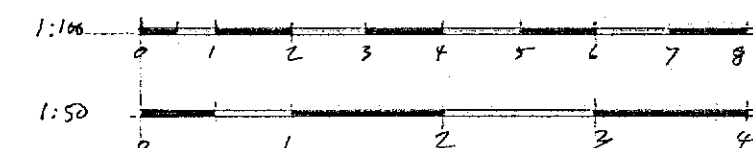

FIRST FLOOR SIDE
EXTENSIONS, REPAIR OF
EXISTING REAR EXTENSION
AND INTERNAL ALTERATIONS

MR. M. BECK
24 REMOND DRIVE
KINGSTON PARK
CHANNING
KENT DA2 4RR

1/50 1/100 1/10/21

Drawn by 21/05/06 10/